



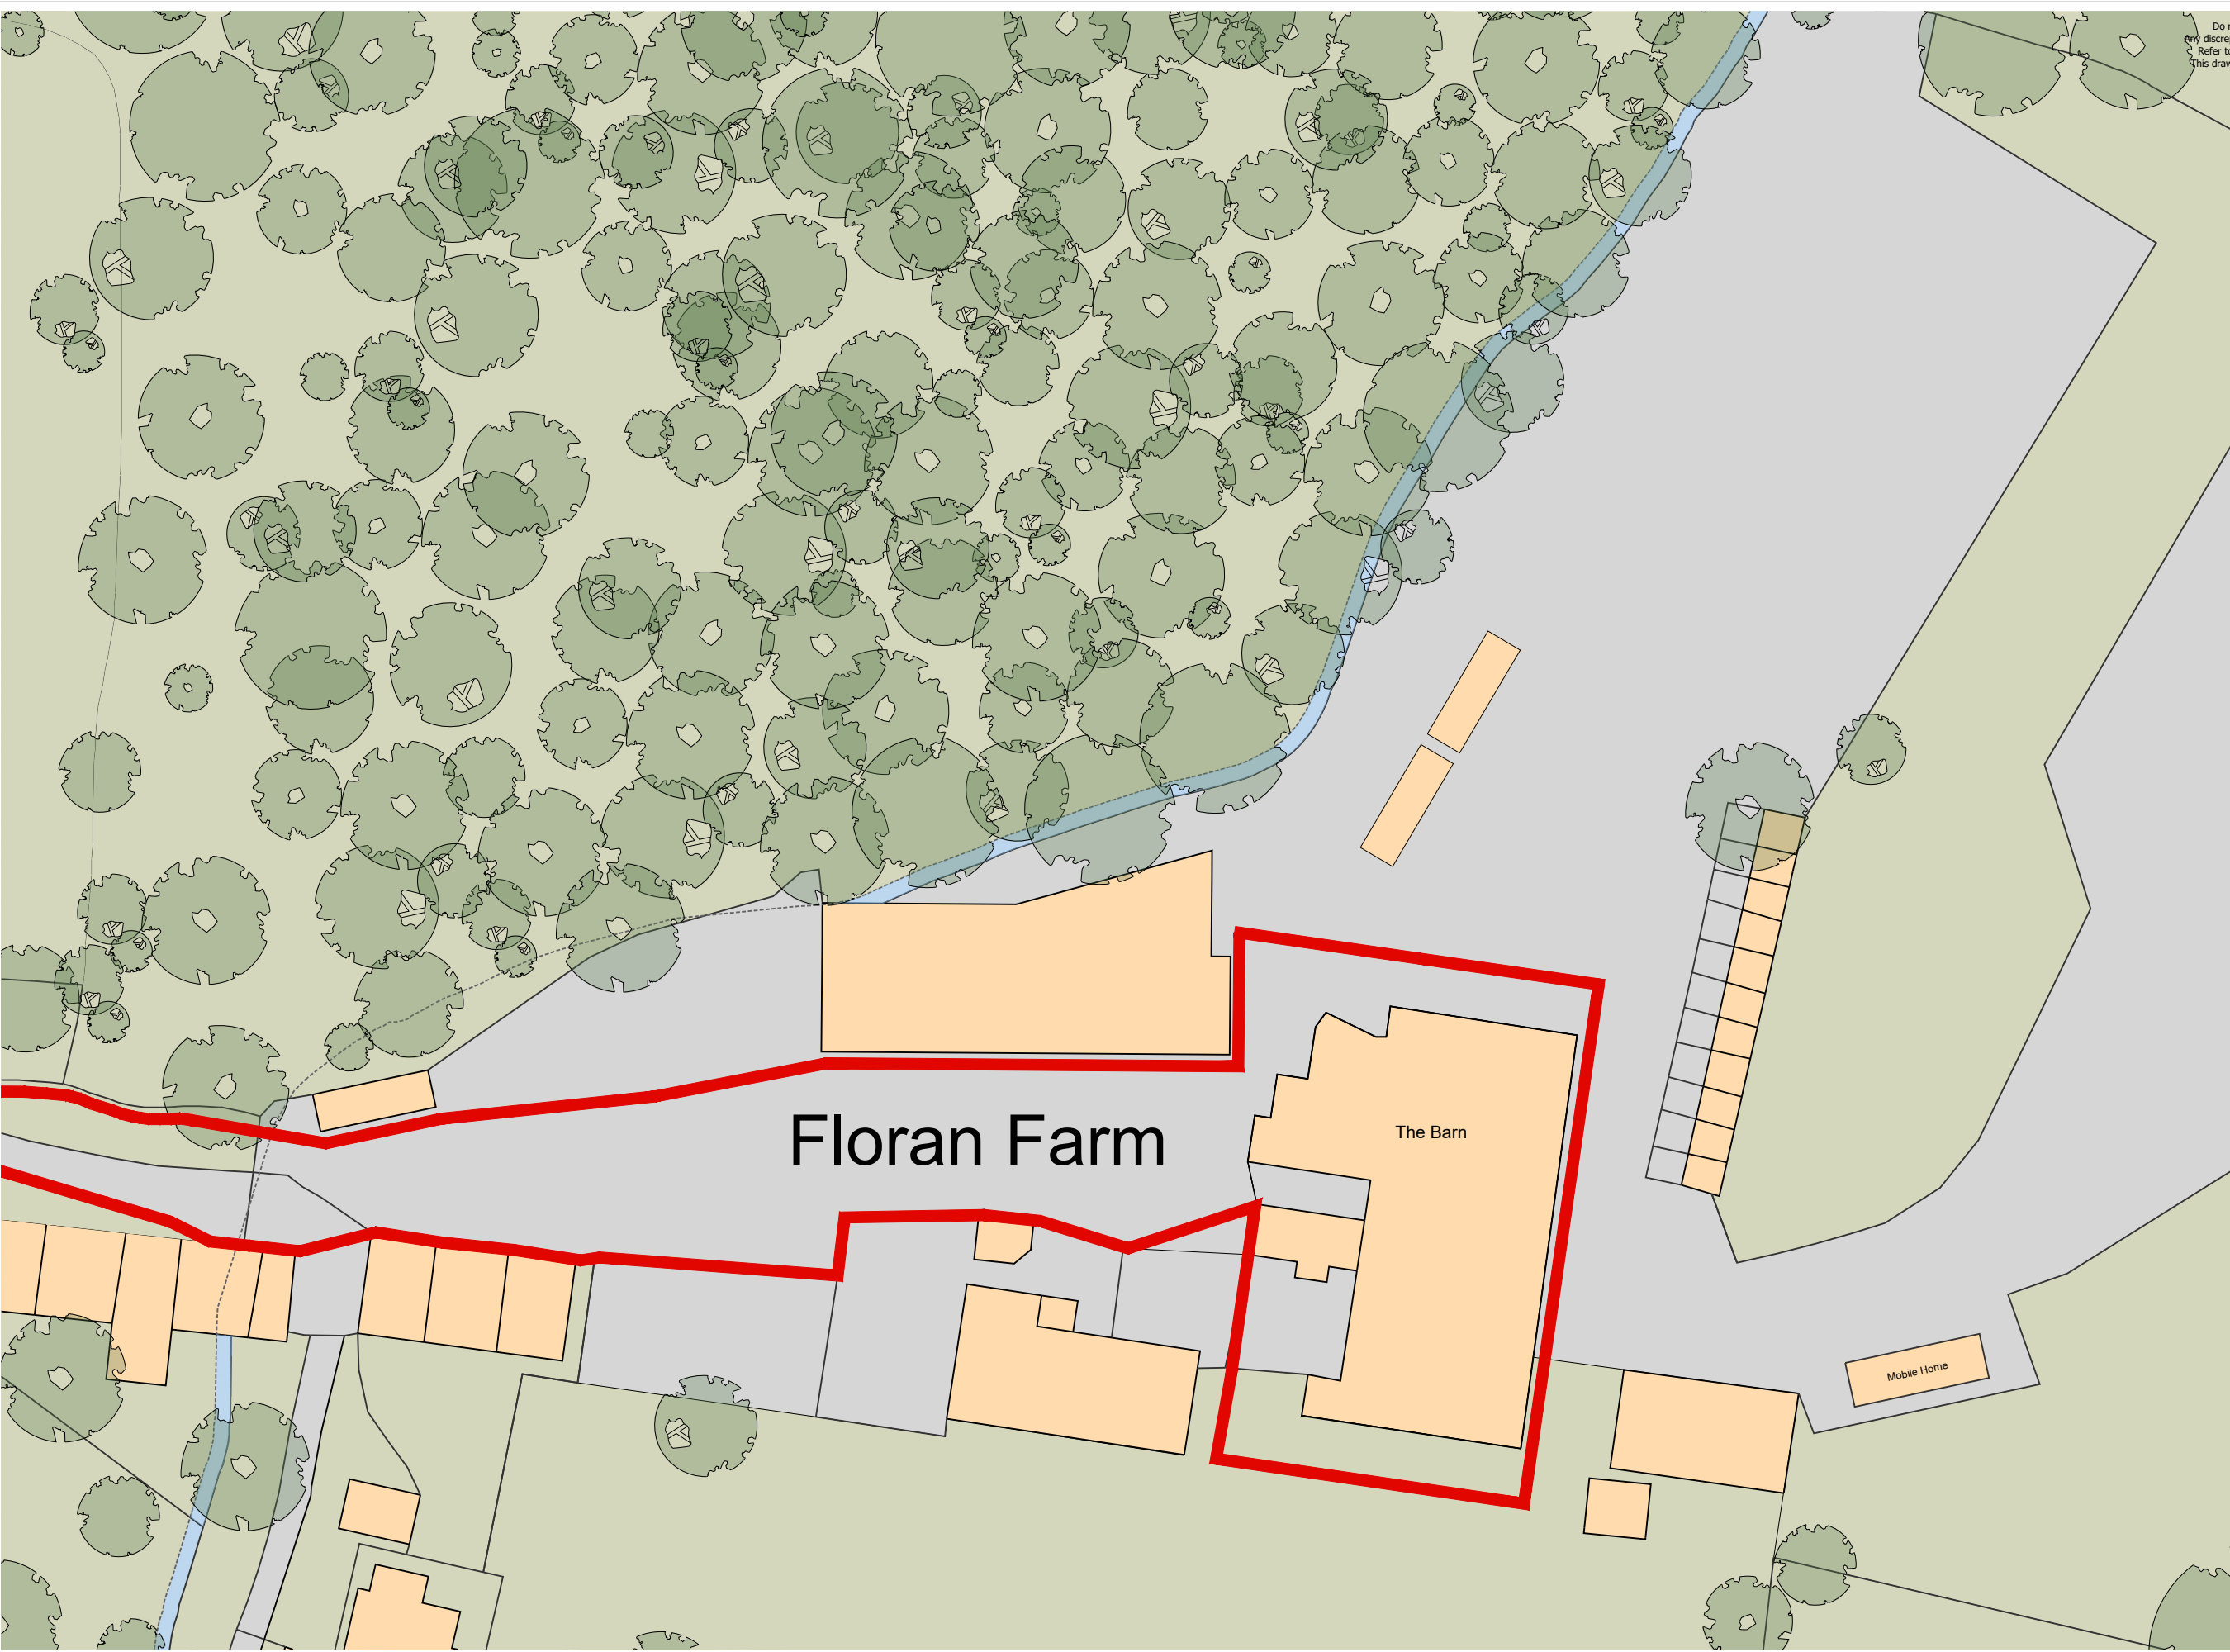

Do not scale from this drawing, except for planning purposes.
Any discrepancies are to be reported to WS Planning & Architecture.
Refer to Structural Engineers details for structural design criteria.
This drawing remains the copyright of WS Planning & Architecture.

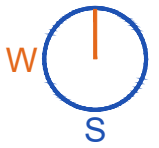


Floran Farm

The Barn

Mobile Home

As Existing Block Plan

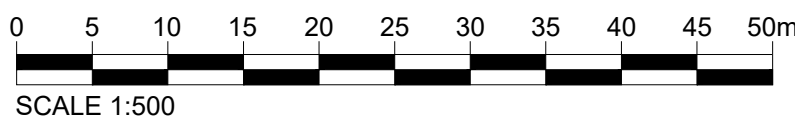

Rev	Date	Description
 WS PLANNING & ARCHITECTURE		
Surrey Office 5 Pool House Bancroft Rd Reigate RH2 7RP London Office No.1 Croydon 12-16 Addiscombe Rd Croydon CR0 0XT T: 01737 225711 F: 020336 261180 www.wspa.co.uk admin@wspa.co.uk		
Date	Nov 2025	Drawn By CT
Scale	1:500@A3	Checked BW
Client Mr Paul Batten		
Project Floran Farm, Hophurst Hill, Crawley Down, RH10 4LP		
Title As Existing Block Plan		
Drawing No. J005353-DD-02		Rev.