

NOTE:
All measurements to be checked on site.
This drawing is prepared for planning purposes only.




02/EBP - EXISTING BLOCK PLAN
1: 500

OSGB Maps purchased from www.streetwise.net
© Crown Copyright and database rights 2022 OS 100047474



VISUAL SCALE 1:500 @ A3

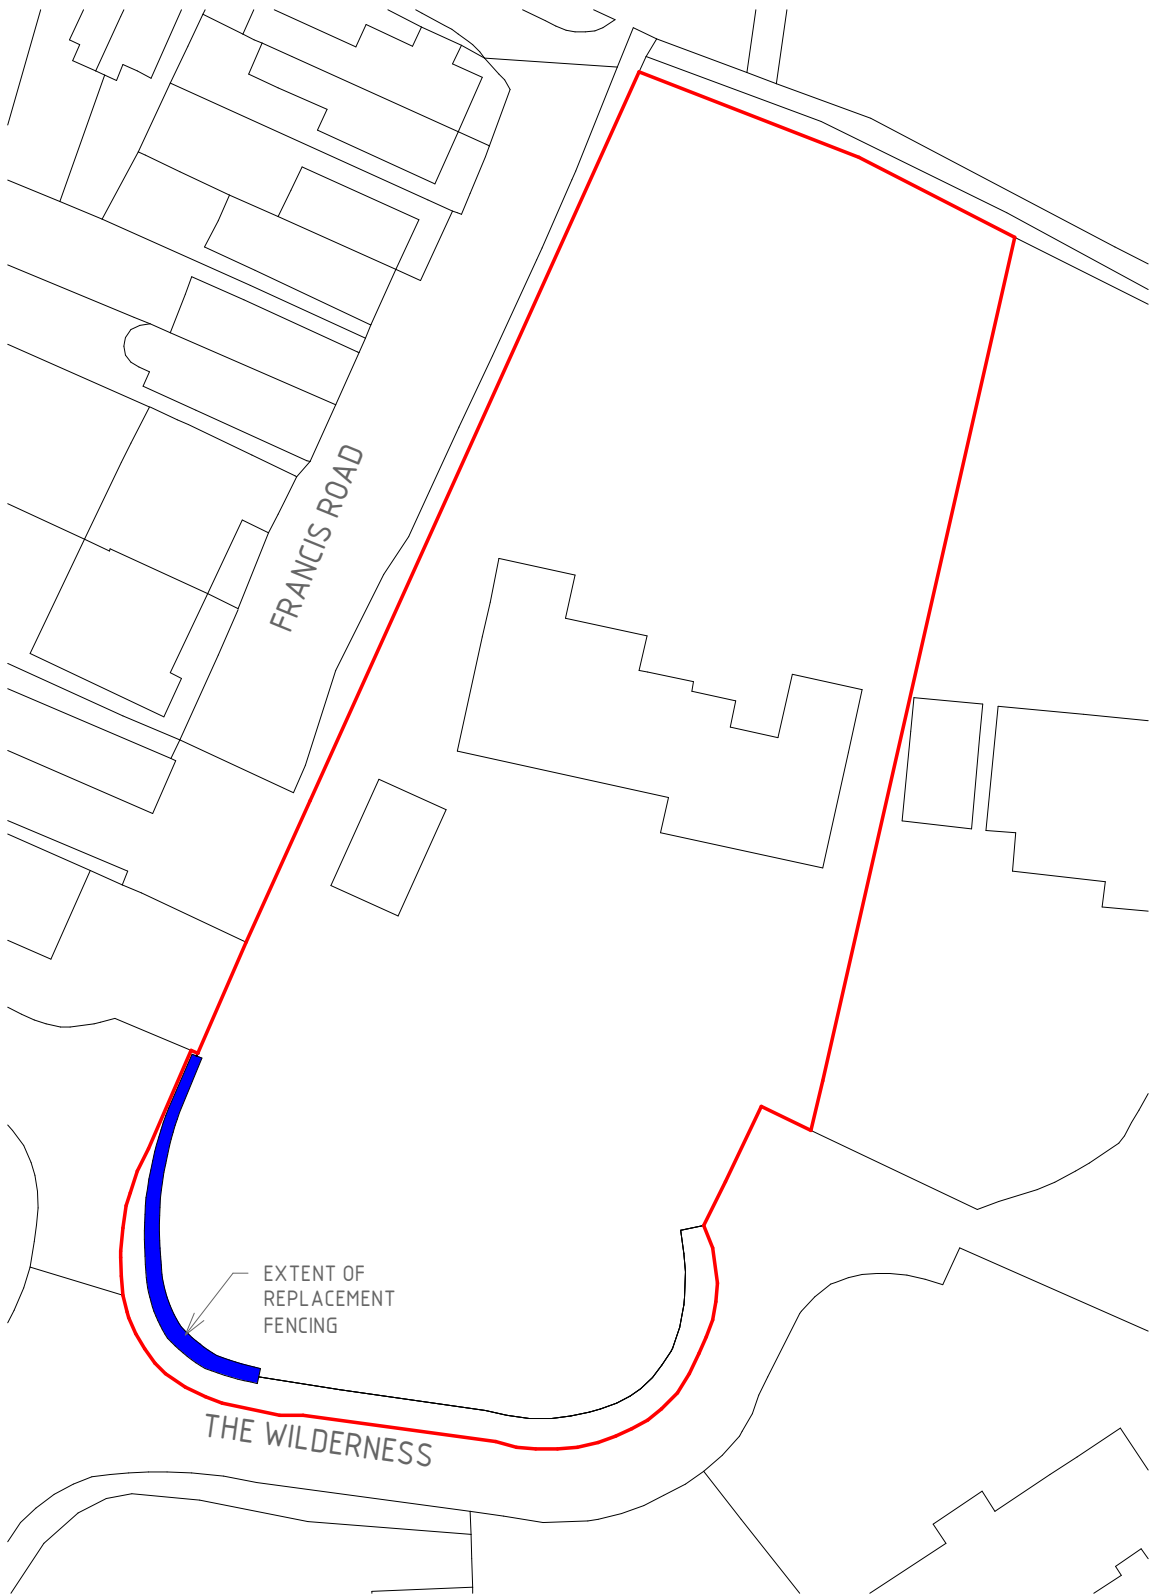

02/PBP - PROPOSED BLOCK PLAN
1: 500