




1 Section AA - Existing
1 : 500

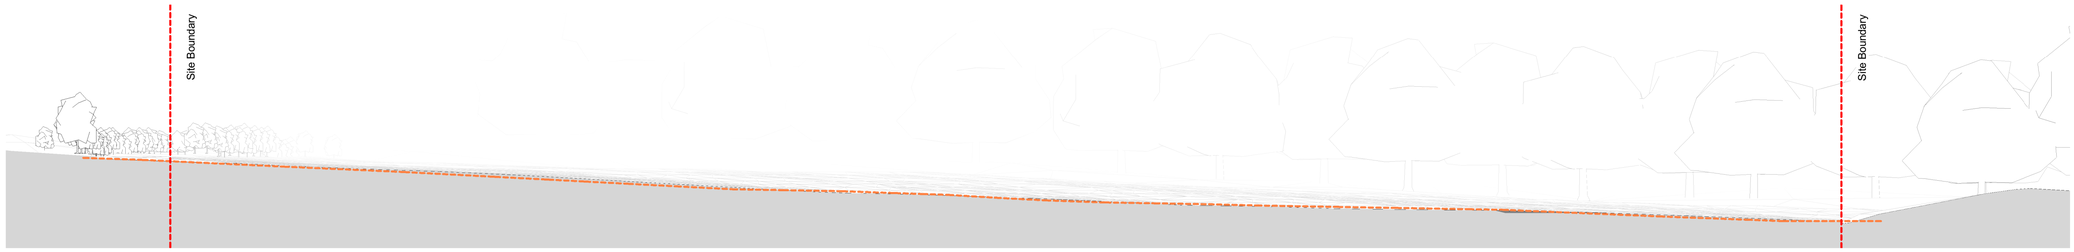


2 Section BB - Existing
1 : 500

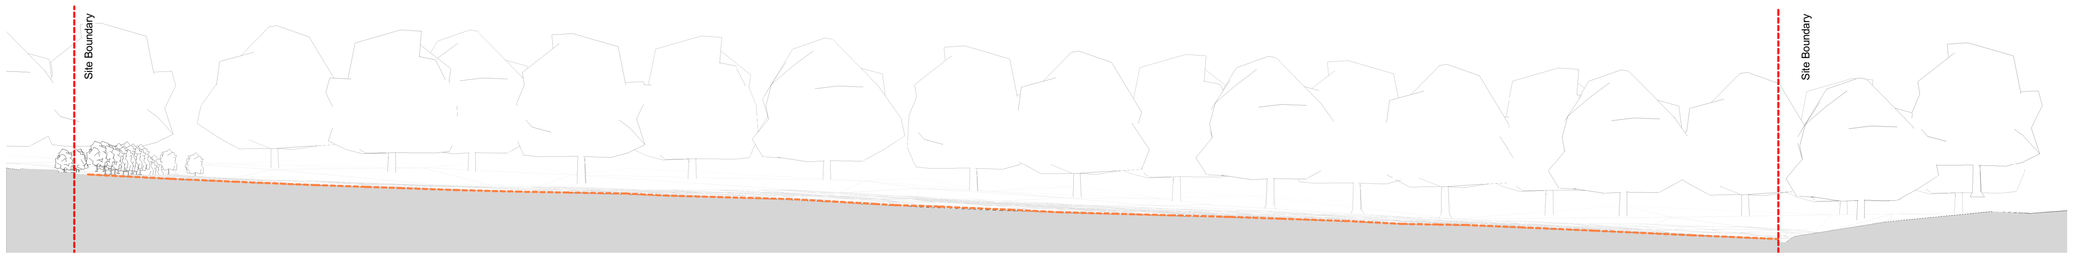


3 Section CC - Existing
1 : 500

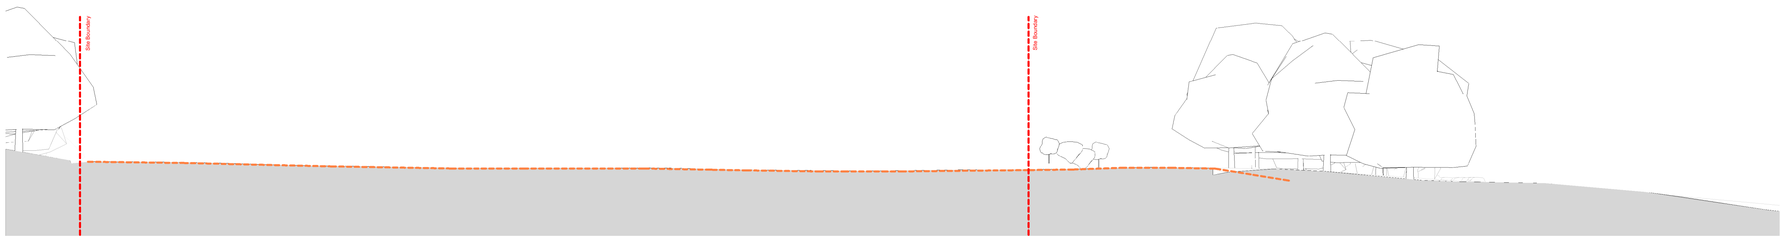

4 Section DD - Existing
1 : 500

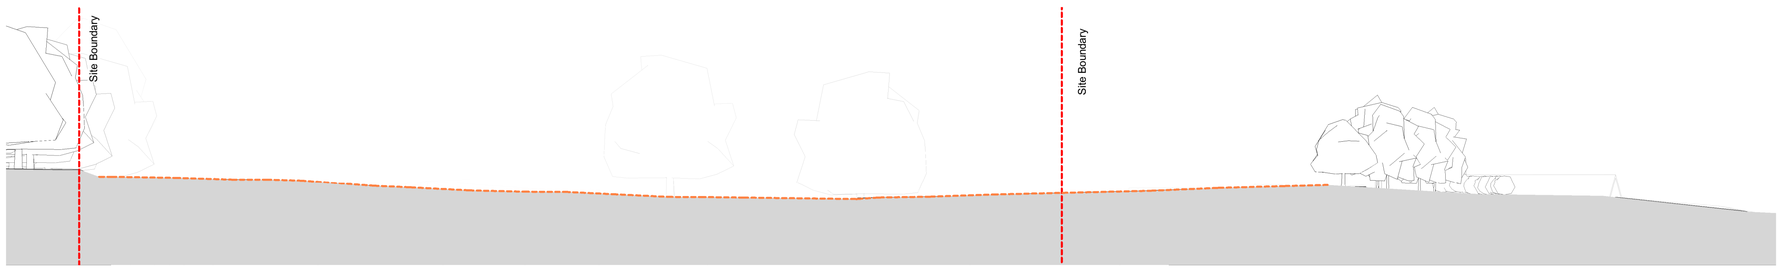

5 Section EE - Existing
1 : 500

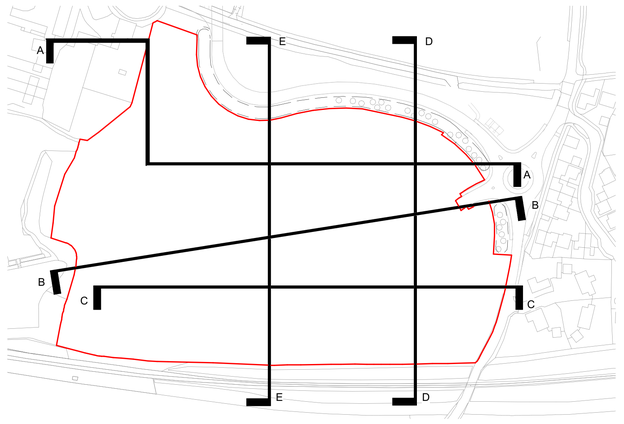

6 Site Section Key Plan
1 : 2000

0m 50m 100m

Notes:

- **Orange dashed line denotes existing site levels**

0m 10m 20m 30m 40m

CDM REGULATIONS 2015. All current drawings and specifications for the project must be read in conjunction with the Designer's Hazard and Environment Assessment Record. All intellectual property rights reserved.

Designed with reference to the surveys, information and reports listed: Topographical survey file name : 3.2.4 16186-100-AA_Y-RevC produced by Maltby Land Surveys LTD, Xxxxxxxxxxx Xxxxxxxxxx, Xxxxxxxxxxx Xxxxxxxxxx, Xxxxxxxxxxx Xxxxxxxxxx, Xxxxxxxxxxx Xxxxxxxxxx.

Rev	Date	Description
P01	10.08.2026	Draft Planning Issue
P02	25.08.2026	Planning Submission

Dwn	Ckd
RB	SA
RB	SA

Drawn	RB
Checked	SA
Date	06/24/25
Scale @ A1	As indicated

Kingscote Place, East Grinstead
Existing Site Sections

Project	Origin	Function	Space	Form	Discipline	Number
KCP -	PRP -	ZZ -	ZZ -	DR -	A -	20006

Revision **P02 -**

Status **S4 - Suitable for Stage Approval**

PRP