


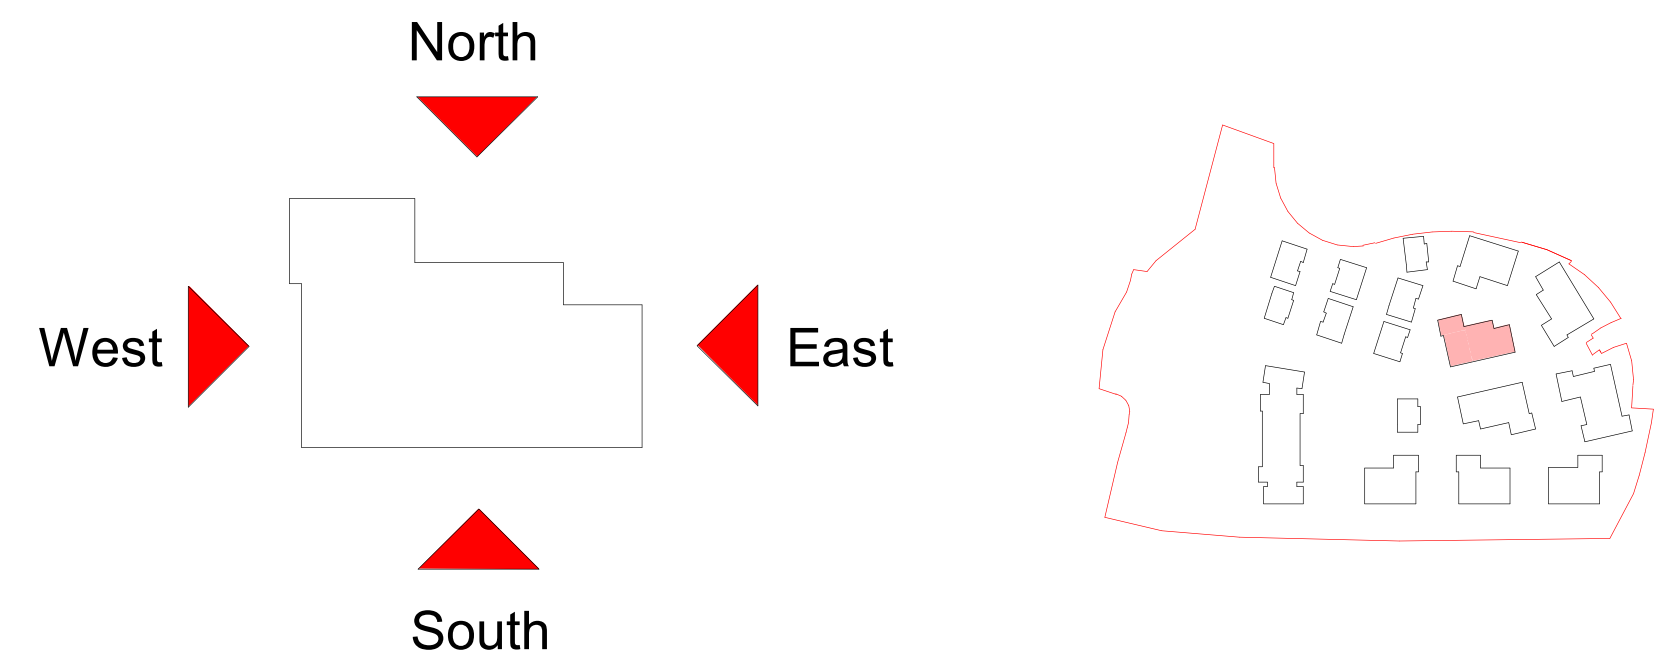

Keynote Legend	
Keynote Number	Material
1.0	Red Farm House Brick Stretcher Course
1.0a	Red Farm House Brick Soldier Course
1.0b	Red Farm House Brick Projecting Header Detailing
1.1	Light Buff Brick Stretcher Course
1.1a	Light Buff Brick Soldier Course
1.1b	Light Buff Brick Projecting Header Detailing
1.1c	Light Buff Brick Projecting Soldier Course
1.1d	Light buff brick Stretcher Course Recessed Panel
1.2	Vertical Hanging Red Clay Tile
1.3	Black Timber Effect Weatherboarding (Concealed Fixings)
1.4	Light Coloured Timber Effect Weatherboarding (Concealed Fixings)
1.5	Recessed Rainscreen Cladding in Olive Green (RAL 6003)
2.1	Aluminium Windows & Doors, External frame colour: Powder Coated Olive Green (RAL 6003). Louvers to match windows
3.0	Powder Coated Olive Green Metal (RAL 6003): Dormer Surround
3.1	Powder Coated Olive Green Metal (RAL 6003): Gutters & Downpipes
3.2	Powder Coated Olive Green Metal (RAL 6003): Balconies & Railings
3.3	Wall Mounted Light (Refer to Lighting Report for Details)
4.1	Red Clay Handmade Roof Tile
4.2	Valley Roof Lights
5.0	Timber Panelled Effect Door Set in Olive Green (RAL 6003)
10.0	PV Panels. Size and quantity shown indicatively



1 | Block C - North Elevation
1 : 100



2 | Block C - East Elevation
1 : 100



3 | Block C - South Elevation
1 : 100



4 | Block C - West Elevation
1 : 100

