


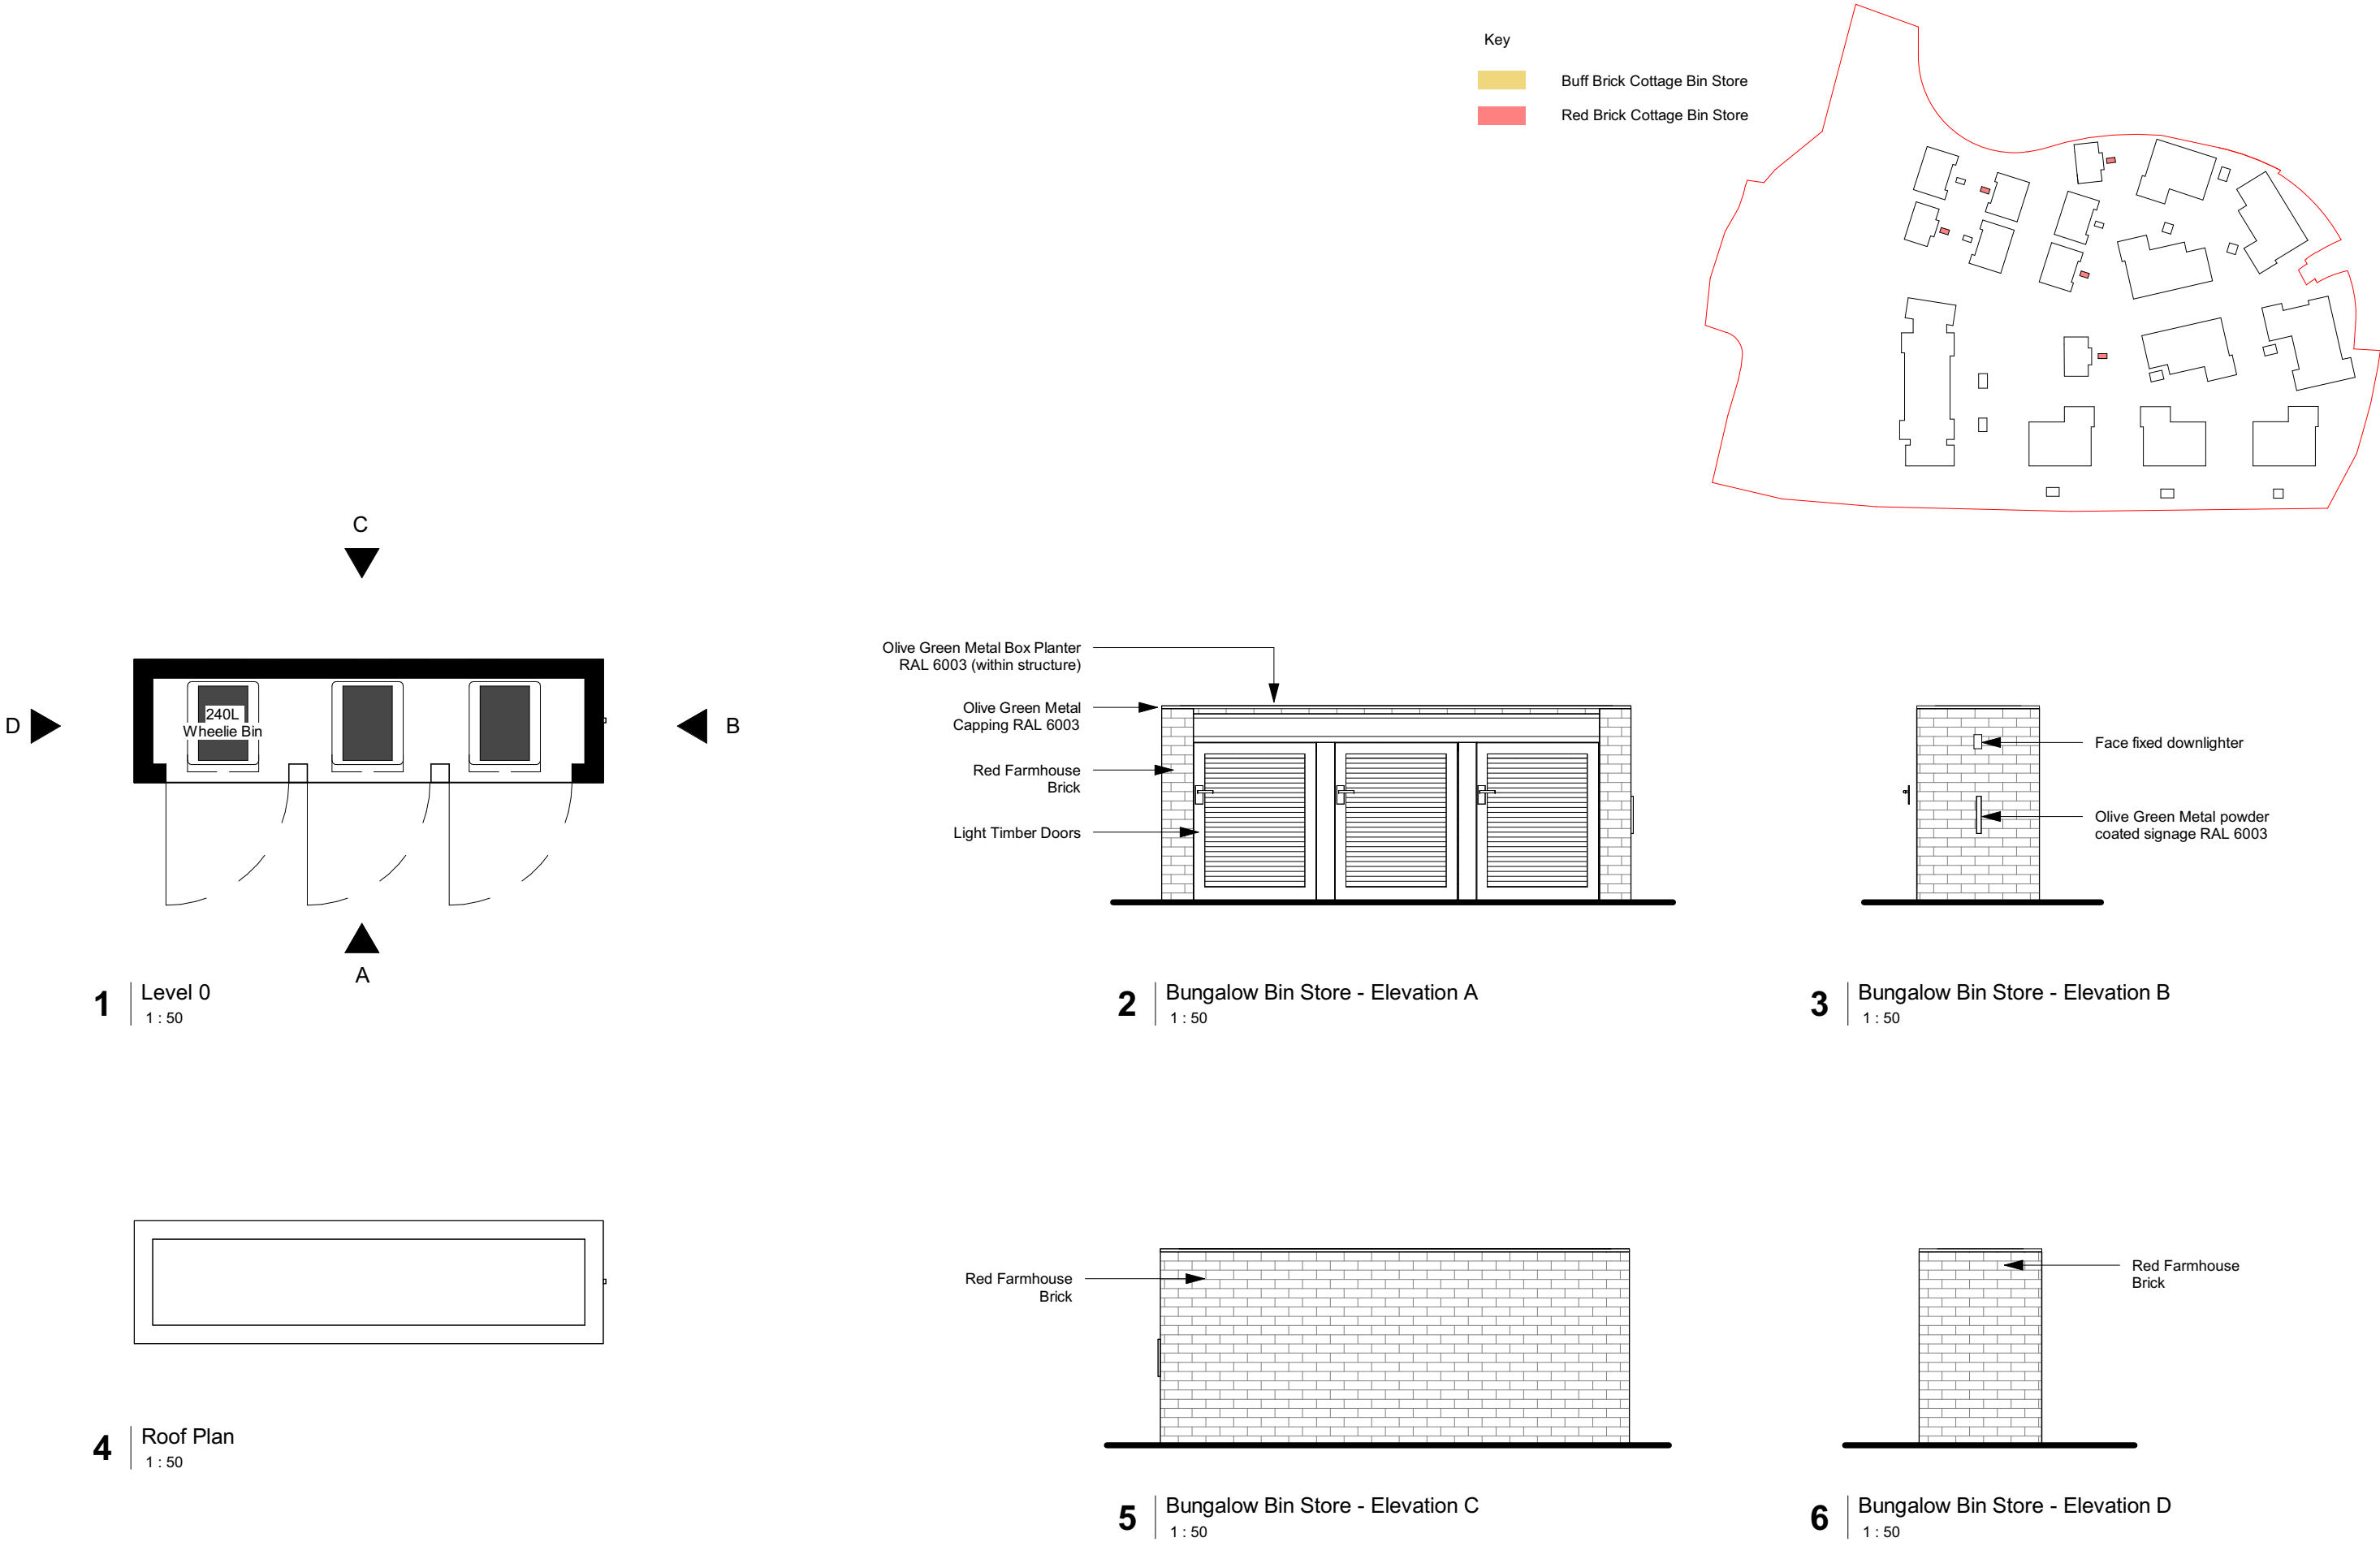

CDM REGULATIONS 2015. All current drawings and specifications for the project must be read in conjunction with the Designer's Hazard and Environment Assessment Record. All intellectual property rights reserved.

Designed with reference to the surveys, information and reports listed: 3.2.4 16186-100-AA_Y-RevC produced by Maltby Land Surveys LTD ,

Rev	Date	Description
P01	25.08.2026	Planning Submission

Dwn	Ckd	Drawn	RB
RB	SA	Checked	SA
		Date	05/05/26
		Scale @ A3	1 : 50

Kingscote Place

Bungalow & Cottage Bin Store - Red Brick

Project	Origin	Function	Space	Form	Discipline	Number
KCP-	PRP	- ZZ -	XX -	DR -	A -	25010
Revision						Status
P01 -						S4 - Suitable for Stage Approval

PRP