

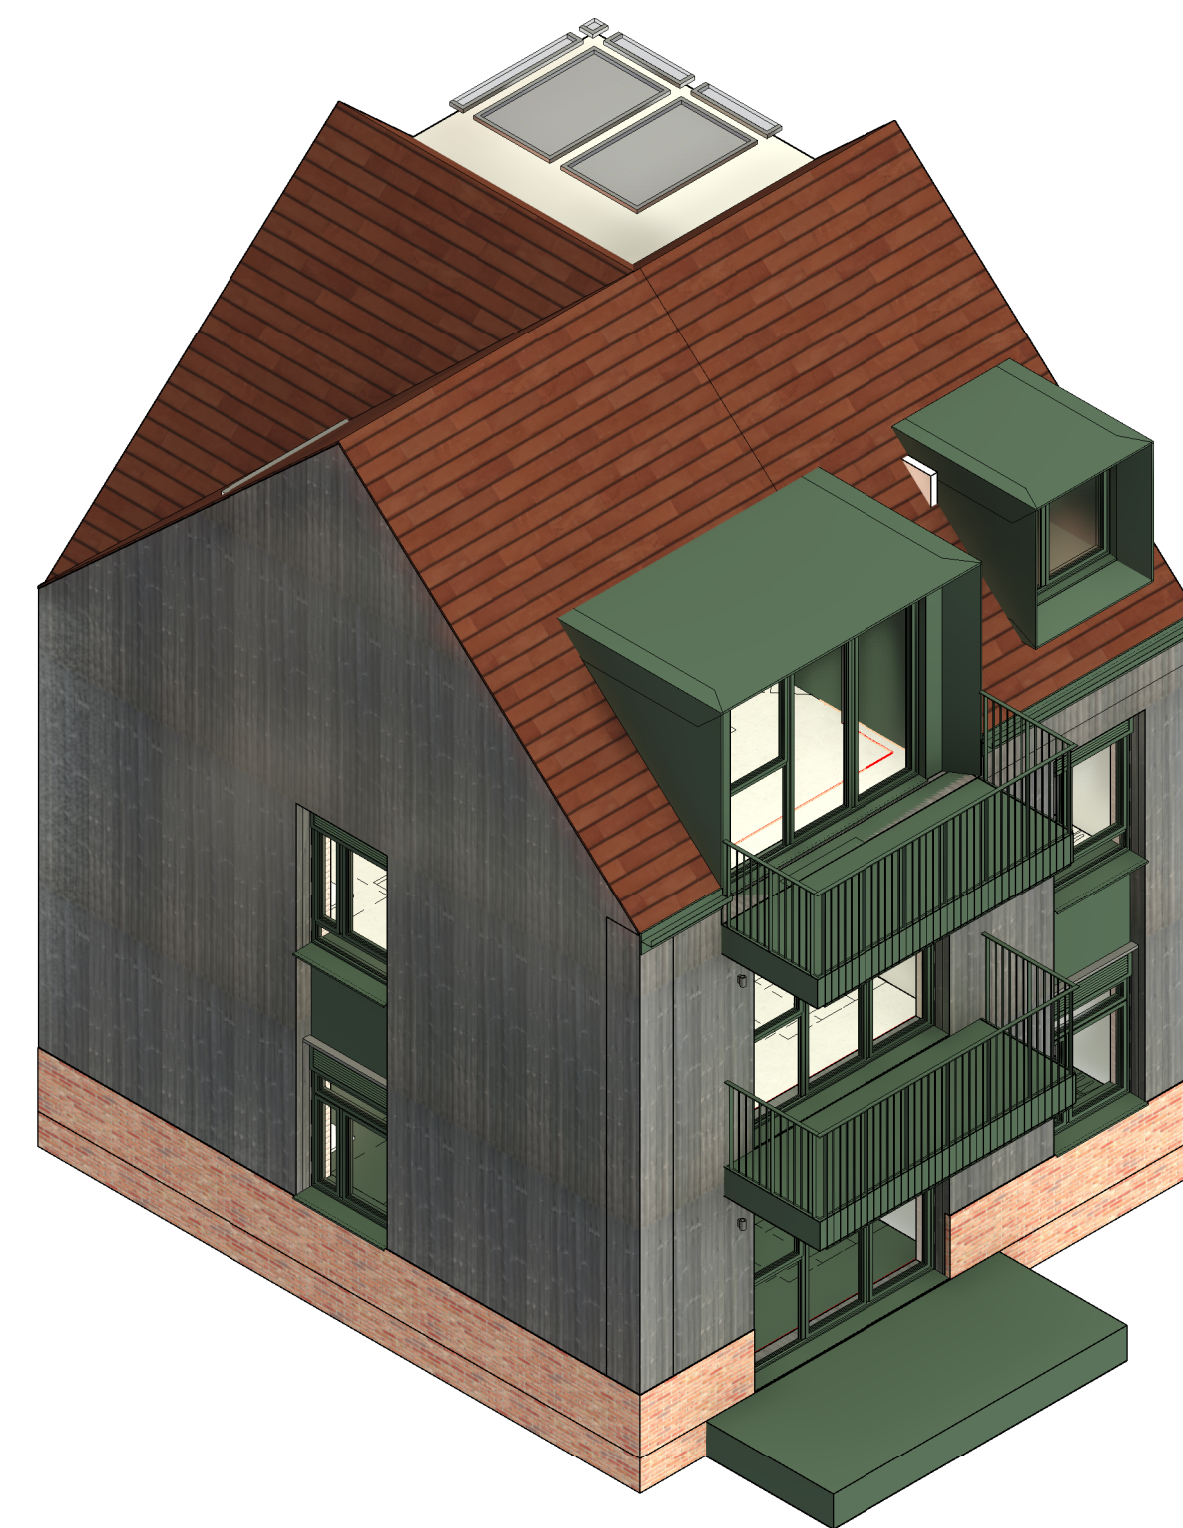
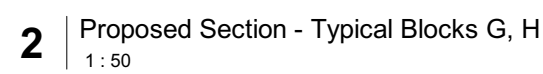


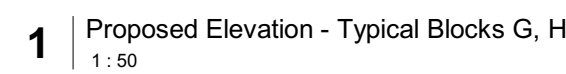

Keynote Legend	
Keynote Number	Material
1.0	Red Farm House Brick Stretcher Course
1.3	Black Timber Effect Weatherboarding (Concealed Fixings)
1.5	Recessed Rainscreen Cladding in Olive Green (RAL 6003)
2.1	Aluminium Windows & Doors. External frame colour: Powder Coated Olive Green (RAL 6003) Louvers to match window
3.0	Powder Coated Olive Green Metal (RAL 6003): Dormer Surround
3.1	Powder Coated Olive Green Metal (RAL 6003): Gutters & Downpipes
3.2	Powder Coated Olive Green Metal (RAL 6003): Balconies & Railings
3.3	Wall Mounted Light (Refer to Lighting Report for Details)
4.1	Red Clay Handmade Roof Tile

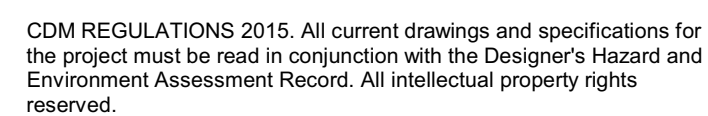

Designed with reference to the surveys, information and reports listed:
Topographical survey file name : 3.2.4 16186-100-AA_Y-RevC produced
by Maltby Land Surveys LTD, XXXXXXXXXXXX XXXXXXXXXXXX,
XXXXXXXXXXXX XXXXXXXXXXXX, XXXXXXXXXXXX XXXXXXXXXXXX, XXXXXXXXXXXX
XXXXXXXXXXXX.

Rev	Date	Description
P01	11.06.2026	Design Updates
P02	26.06.2026	Design Freeze Issue
P03	25.08.2026	Planning Submission

Dwn	Ckd	Drawn	LE
RB	SA	Checked	RB
BF	RB	Date	05/20/26
RB	SA	Scale @ A1	1 : 50

B100820-AD Kingscote Place
Typical Bay Study - Apartment
Block G, H

Project	Origin	Function	Space	Form	Discipline	Number
KCP -	PRP -	BB -	ZZ -	DR -	A -	26010
Revision			Status			
P03 -	S4 - Suitable for Stage Approval					

PRP