

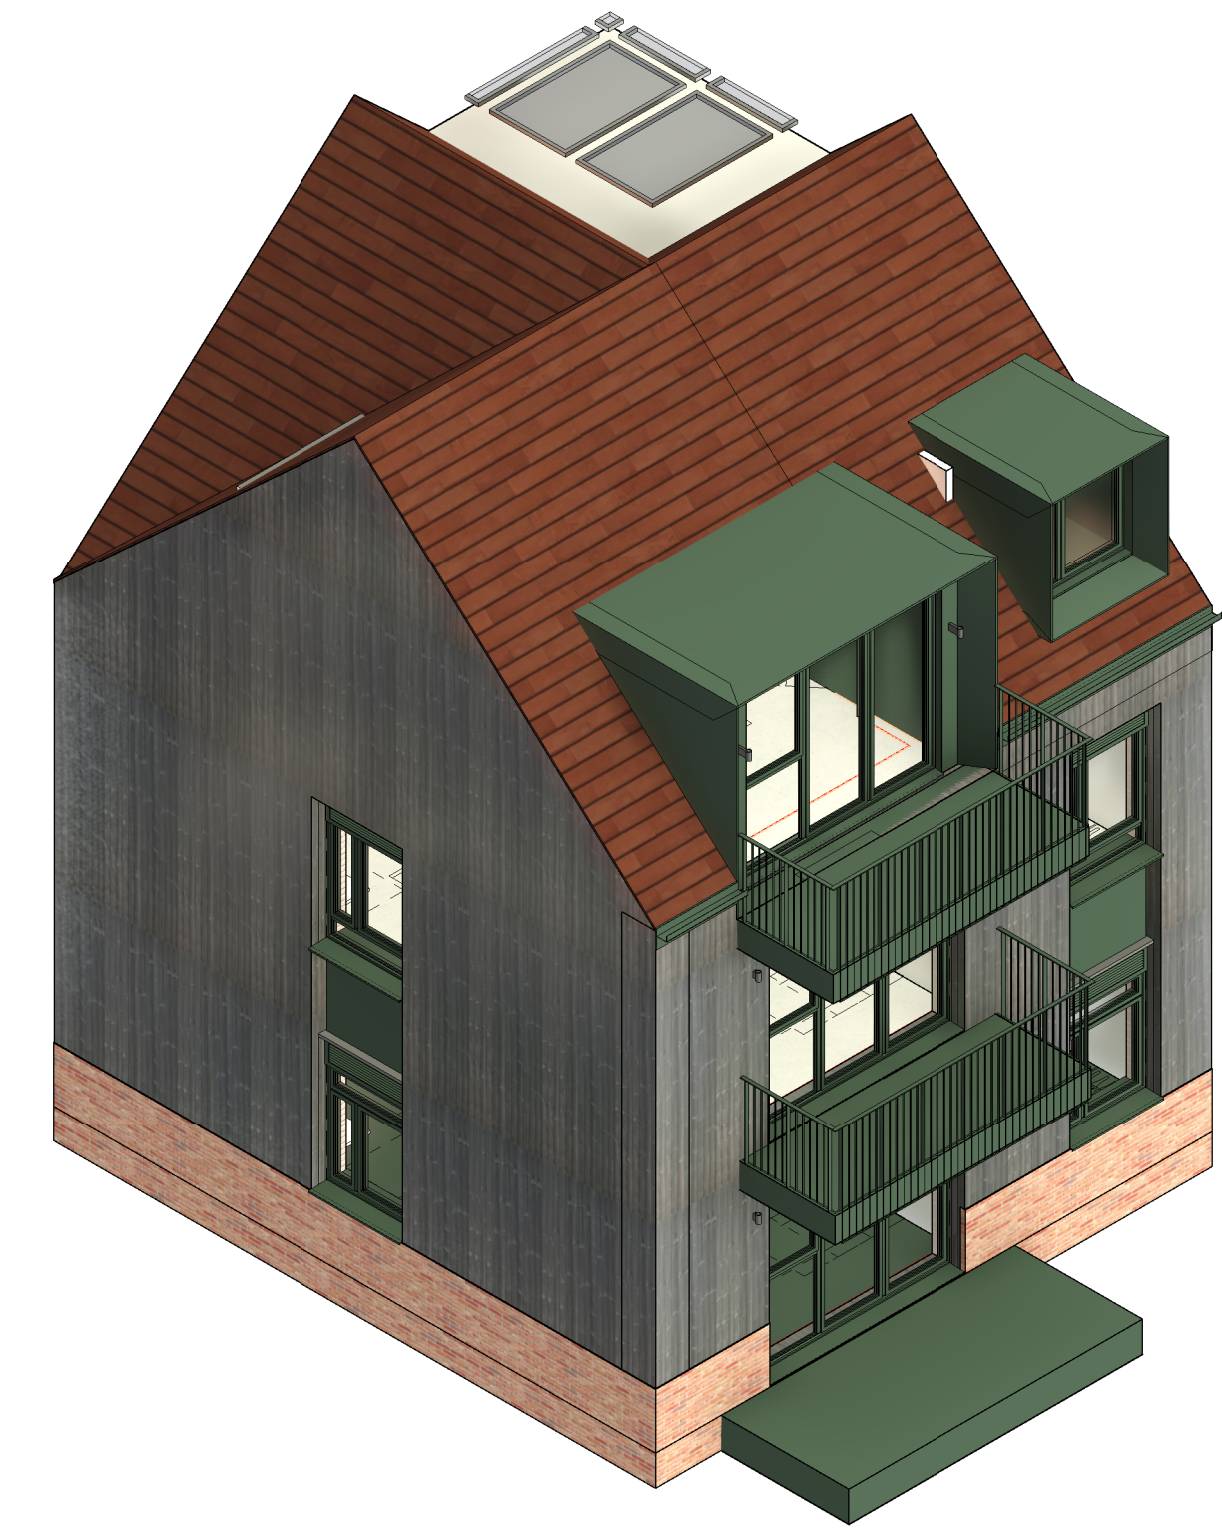
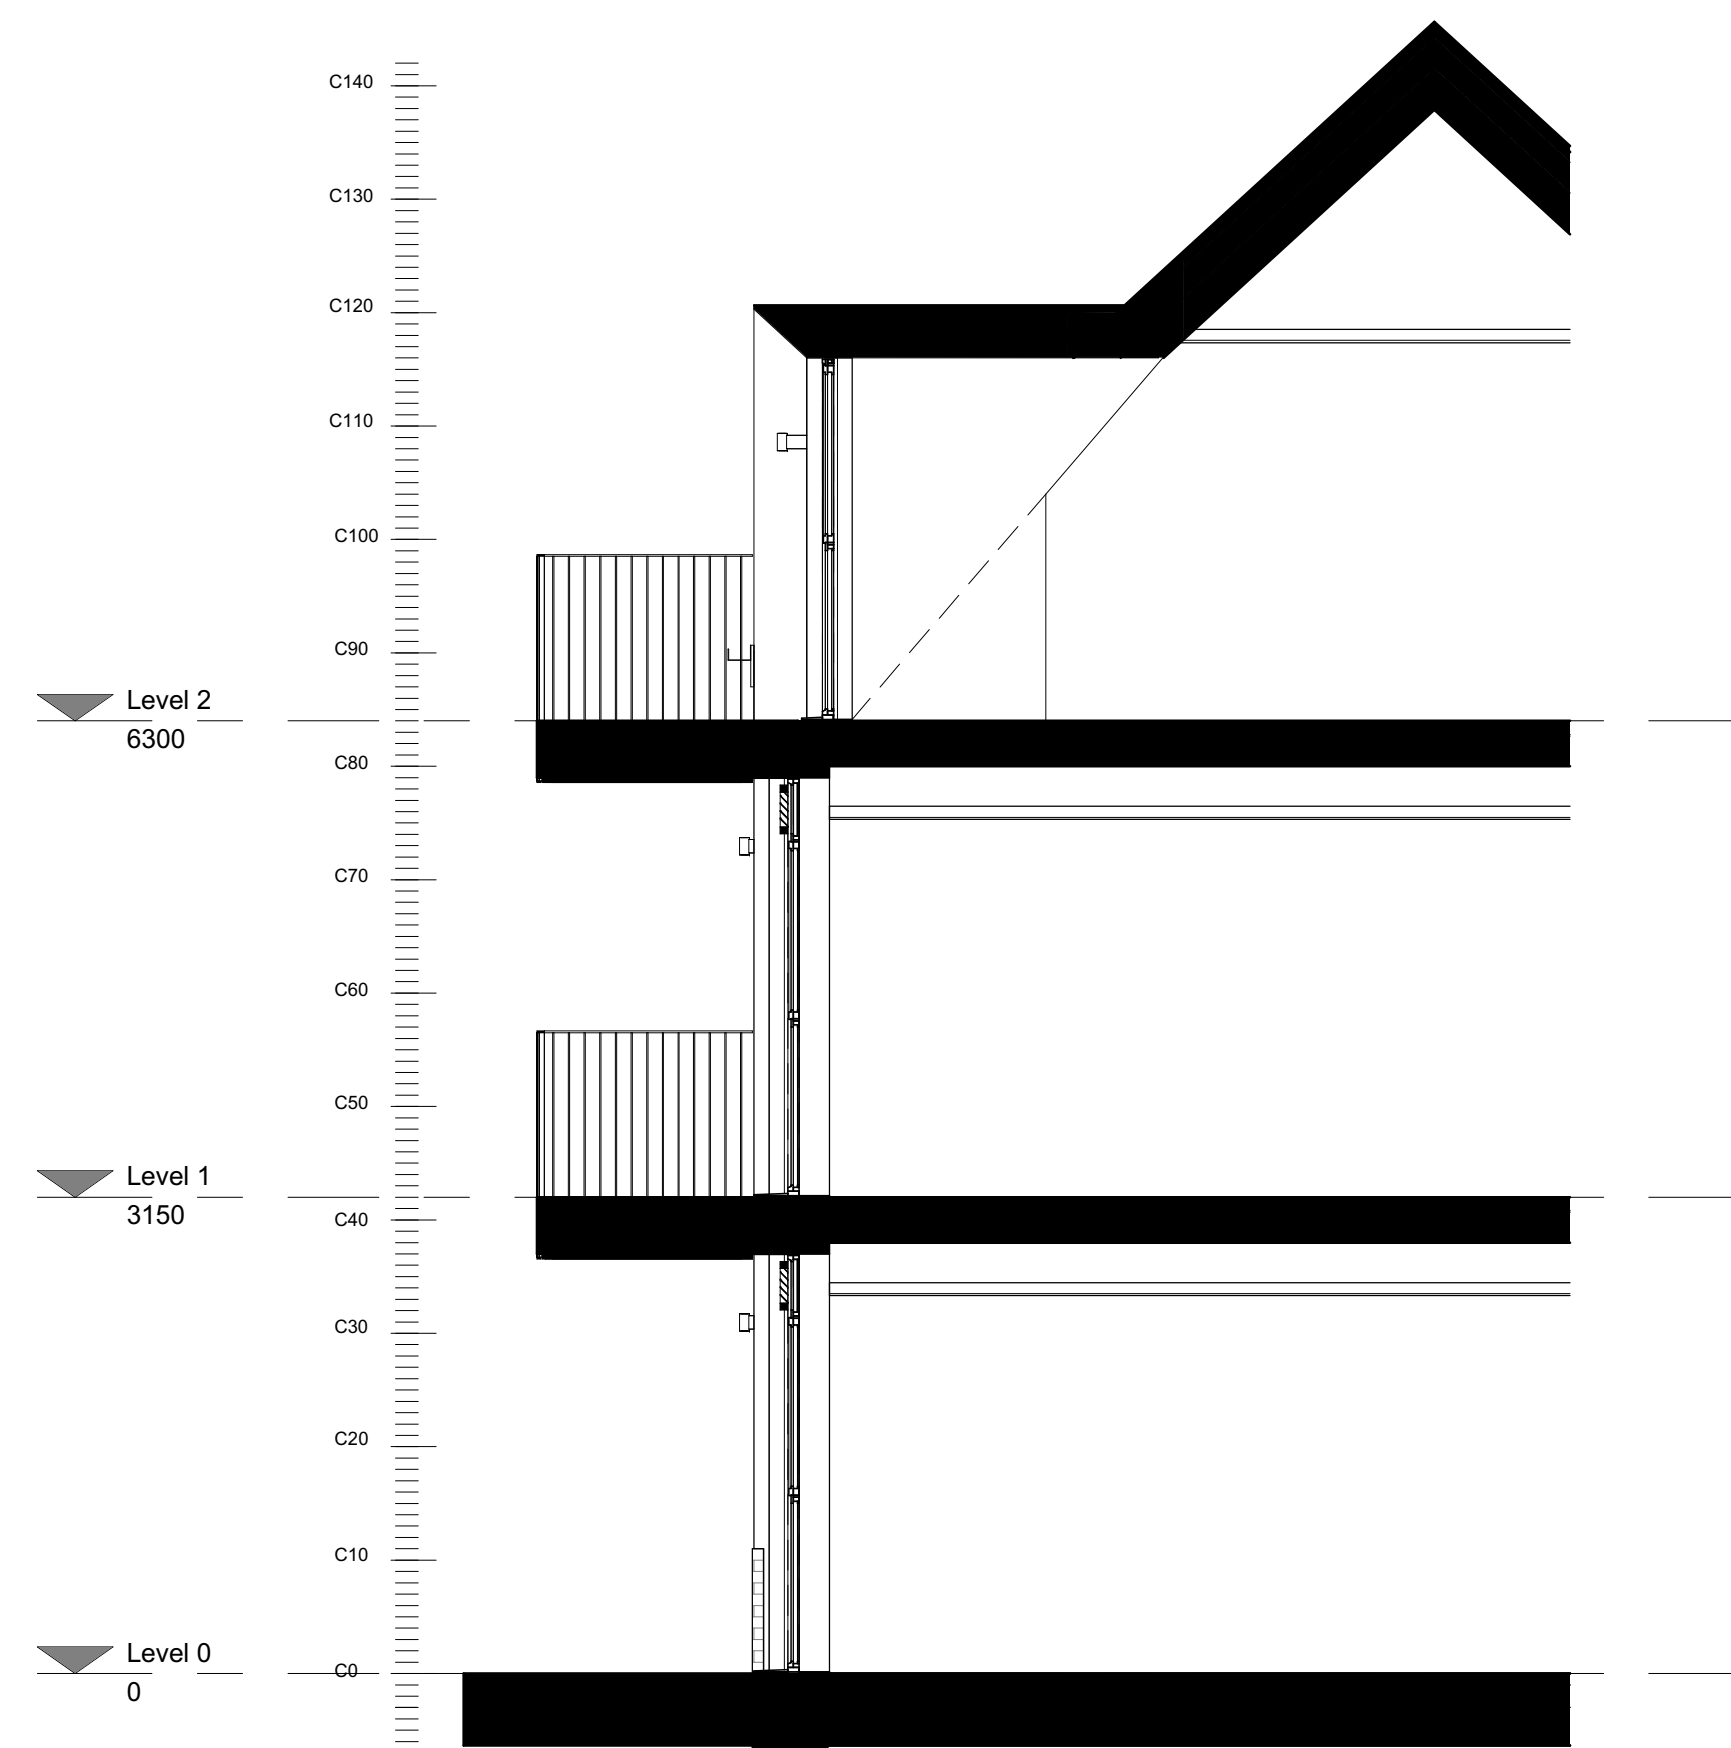


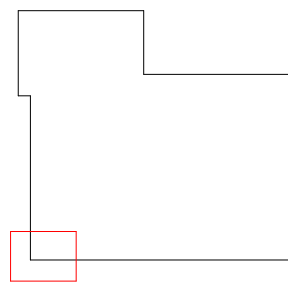


2 Proposed Section - Typical Block A

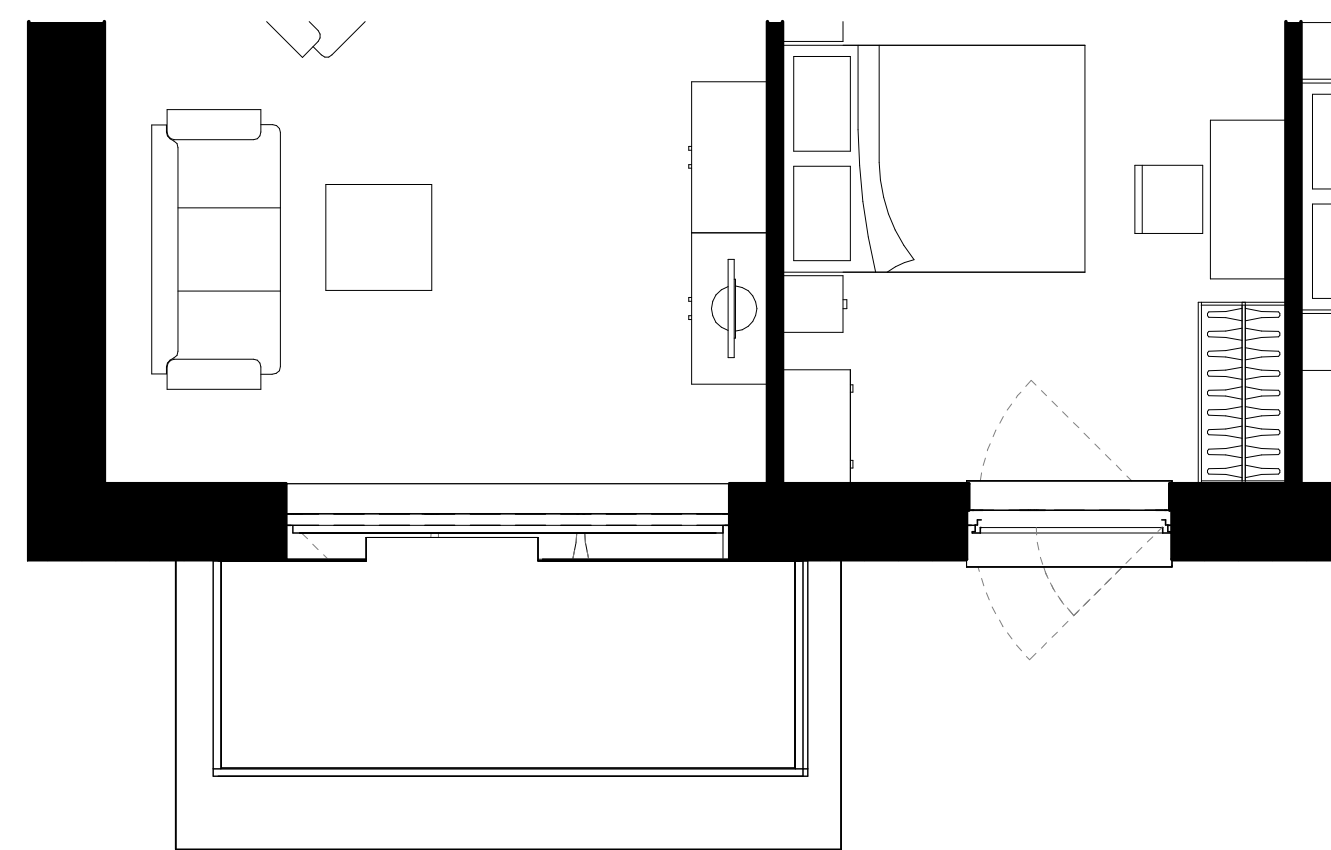

4 Proposed First Floor Plan - Typical Block A

Keynote Legend	
Keynote Number	Material
1.0	Red Farm House Brick Stretcher Course
1.3	Black Timber Effect Weatherboarding (Concealed Fixings)
1.5	Recessed Rainscreen Cladding in Olive Green (RAL 6003)
2.1	Aluminium Windows & Doors. External frame colour: Powder Coated Olive Green (RAL 6003). Louvers to match windows
3.0	Powder Coated Olive Green Metal (RAL 6003): Dormer Surround
3.1	Powder Coated Olive Green Metal (RAL 6003): Gutters & Downpipes
3.2	Powder Coated Olive Green Metal (RAL 6003): Balusters & Railings
3.3	Wall Mounted Light (Refer to Lighting Report for Details)
4.1	Red Clay Handmade Roof Tiles

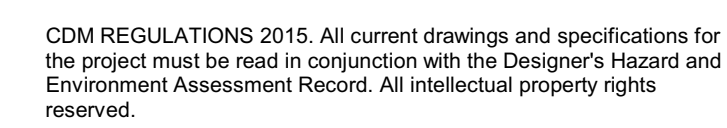

Designed with reference to the surveys, information and reports listed:
Topographical survey file name : 3.2.4 16186-100-AA_Y-RevC produced
by Maltby Land Surveys LTD, XXXXXXXXXXXX XXXXXXXXXXXX,
XXXXXXXXXXXX XXXXXXXXXXXX, XXXXXXXXXXXX XXXXXXXXXXXX, XXXXXXXXXXXX
XXXXXXXXXXXX.

Rev	Date	Description
P01	25.08.2026	Planning Submission

Dwn	Ckd	Drawn	LE
RB	SA	Checked	RB
		Date	05/20/26
		Scale @ A1	1 : 50

B100820-AD Kingscote Place
Typical Bay Study - Apartment
Block A

Project Origin Function Space Form Discipline Number
KCP - PRP - BB - ZZ - DR - A - 26020
 Revision Status
P01 - S4 - Suitable for Stage Approval

PRP