
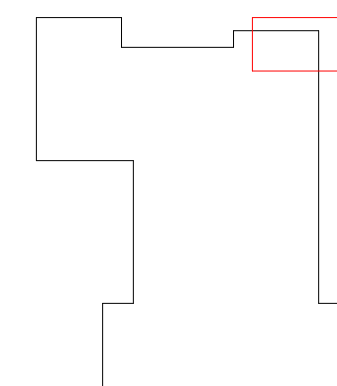
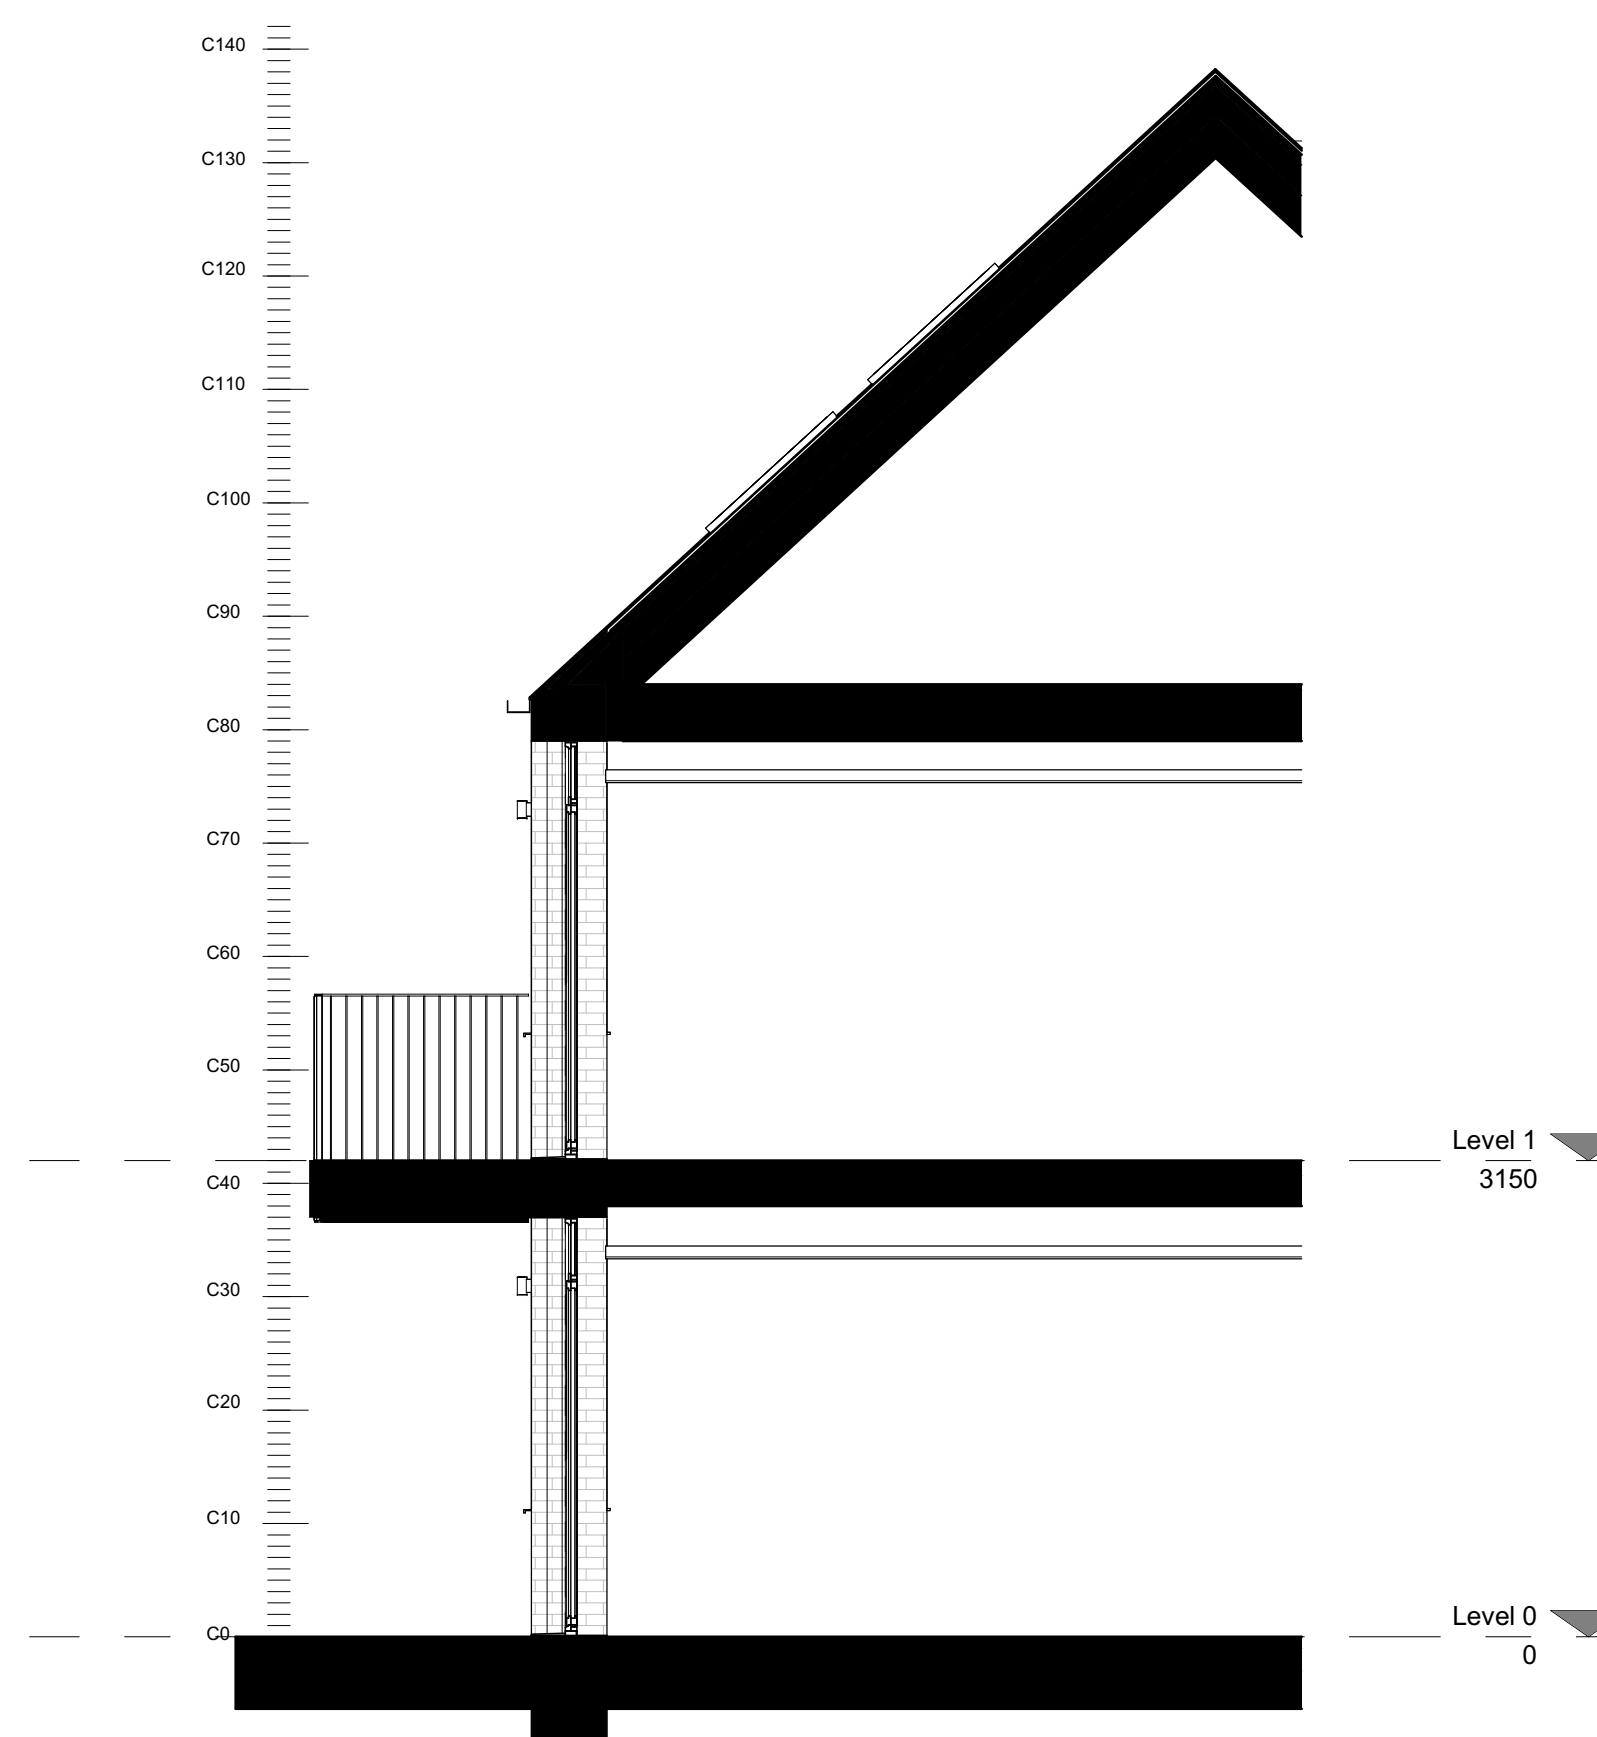


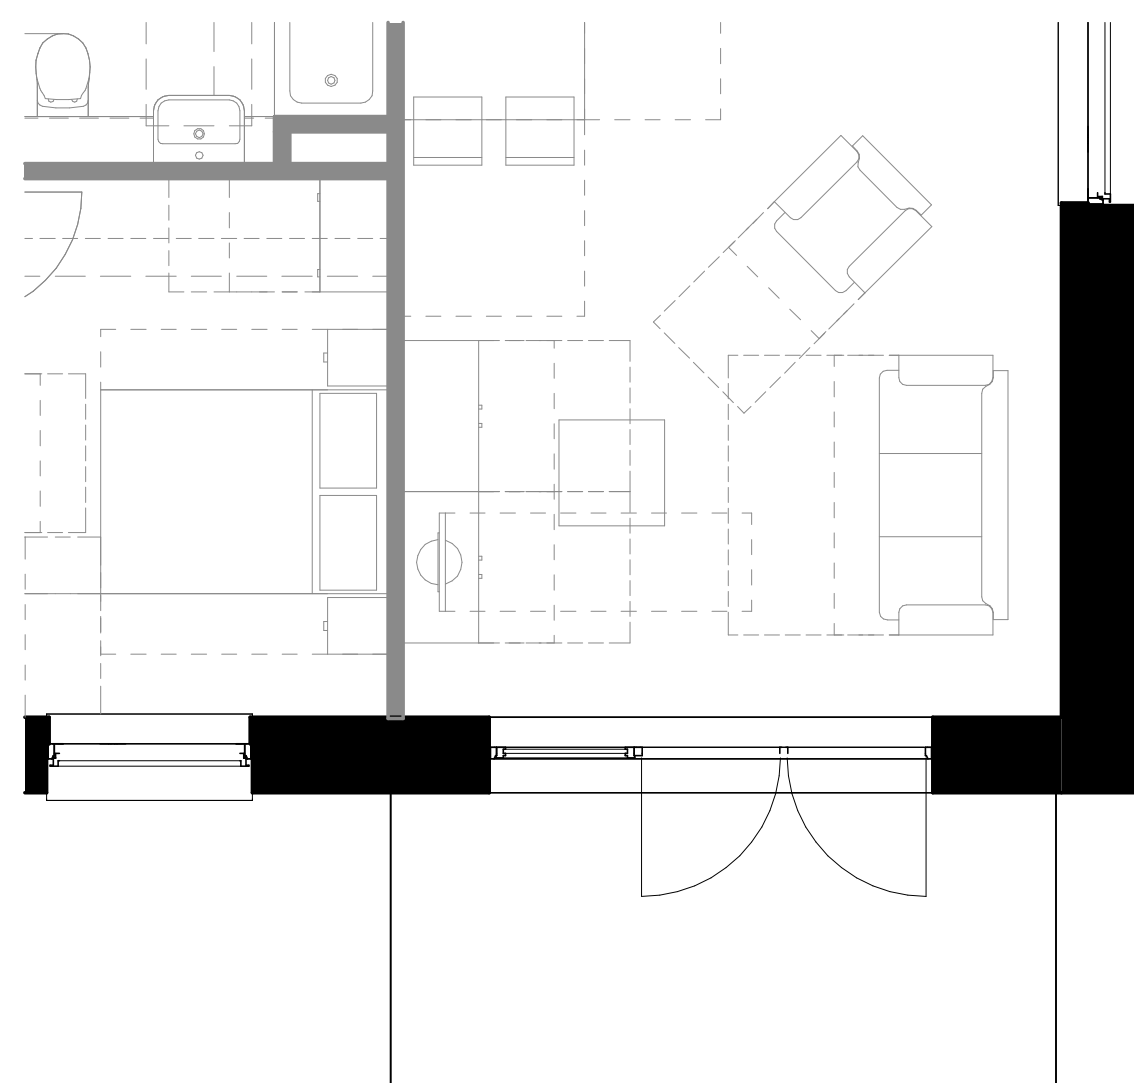


1 | Proposed Elevation - Typical Block D
1 : 50

2 | Proposed Section - Block C
1 : 50

3 Proposed Ground Floor Plan - Typical Block D

Keynote Legend	
Keynote Number	Material
1.0	Red Farm House Brick Stretcher Course
1.5	Recessed Rainscreen Cladding in Olive Green (RAL 6003)
2.1	Aluminium Windows & Doors. External frame colour: Powder Coated Olive Green (RAL 6003). Louvers to match windows
3.2	Powder Coated Olive Green Metal (RAL 6003): Balconies & Railings
3.3	Wall Mounted Light (Refer to Lighting Report for Details)
4.1	Red Clay Handglazed Roof Tile

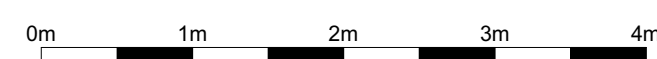

CDM REGULATIONS 2015. All current drawings and specifications for the project must be read in conjunction with the Designer's Hazard and Environment Assessment Record. All intellectual property rights reserved.

Designed with reference to the surveys, information and reports listed:
Topographical survey file name : 3.2.4 16186-100-AA_Y-RevC produced
by Maltby Land Surveys LTD, XXXXXXXXXXXX XXXXXXXXXXXX,
XXXXXXXXXXXX XXXXXXXXXXXX, XXXXXXXXXXXX XXXXXXXXXXXX, XXXXXXXXXXXX
XXXXXXXXXXXX.

Rev	Date	Description
P01	12.06.2026	Design Updates
P02	26.06.2026	Design Freeze Issue
P03	25.08.2026	Planning Submission

Dwn	Ckd	Drawn	LE
RB	SA	Checked	RB
SB	RB	Date	05/21/26
RB	SA	Scale @ A1	1 : 50

B100820-AD Kingscote Place
Typical Bay Study - Apartment
Block D

Project	Origin	Function	Space	Form	Discipline	Number
KCP -	PRP -	CC -	ZZ -	DR -	A -	26030
Revision			Status			
P03 -			S4 - Suitable for Stage Approval			

PRP