

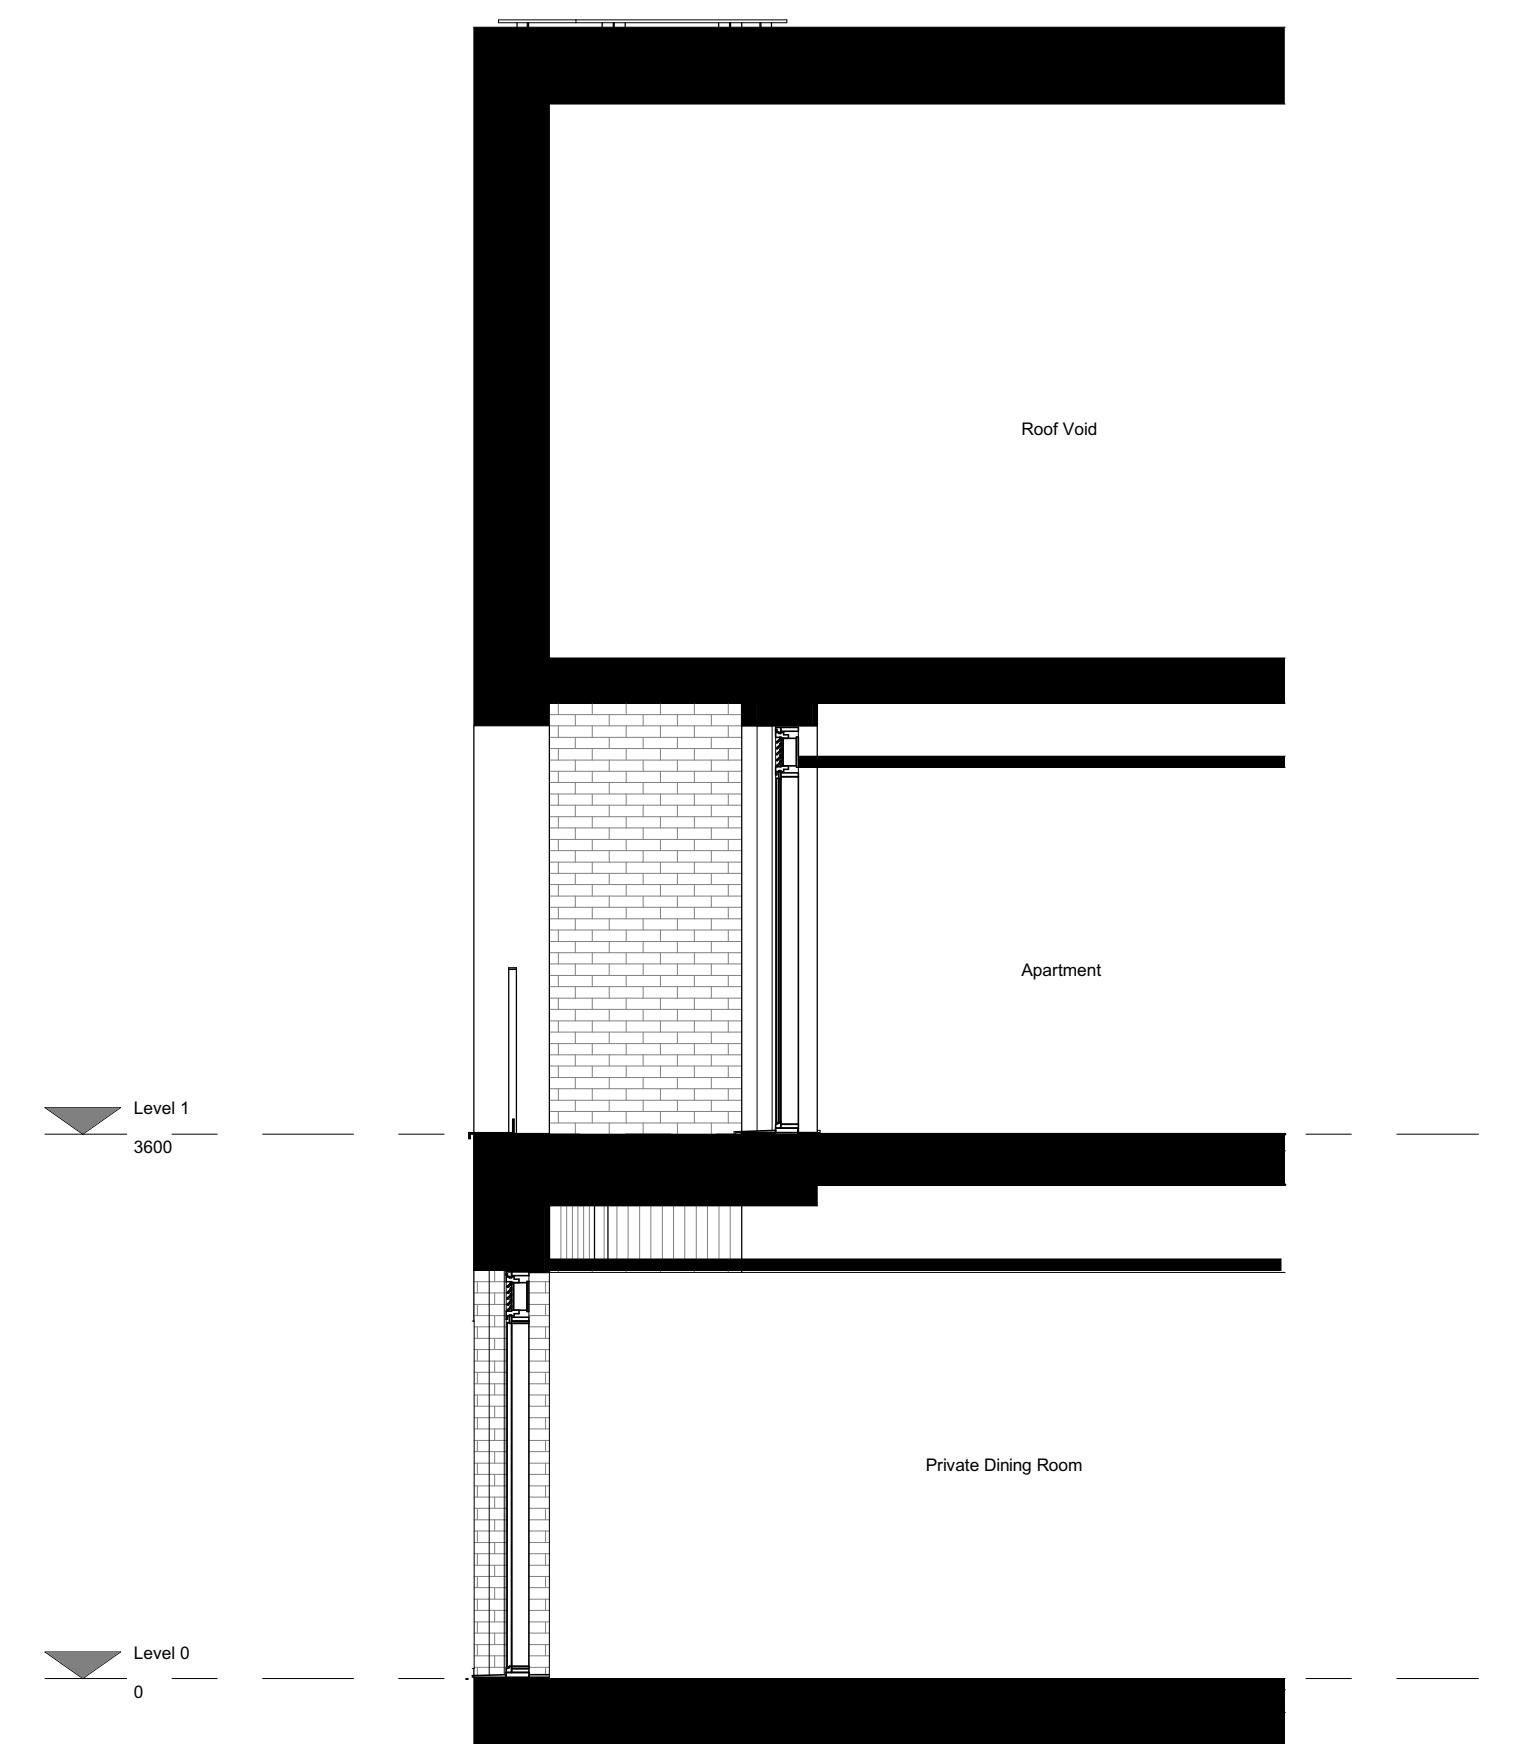


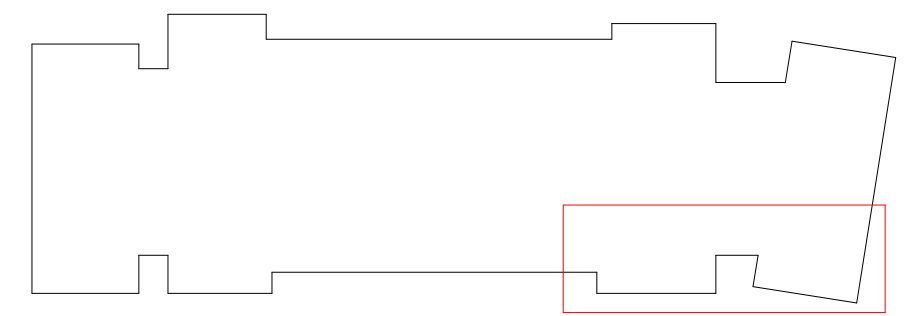

2 | Proposed Section - CFB
1 : 50

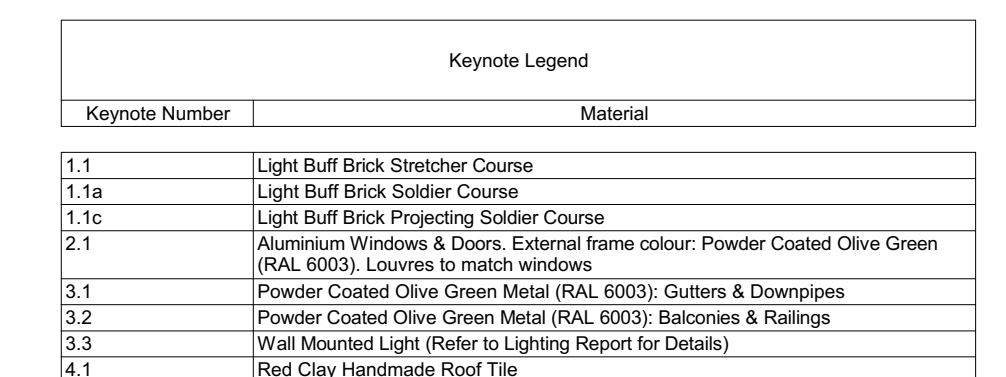

3 Proposed Ground Floor Layout - CFB