
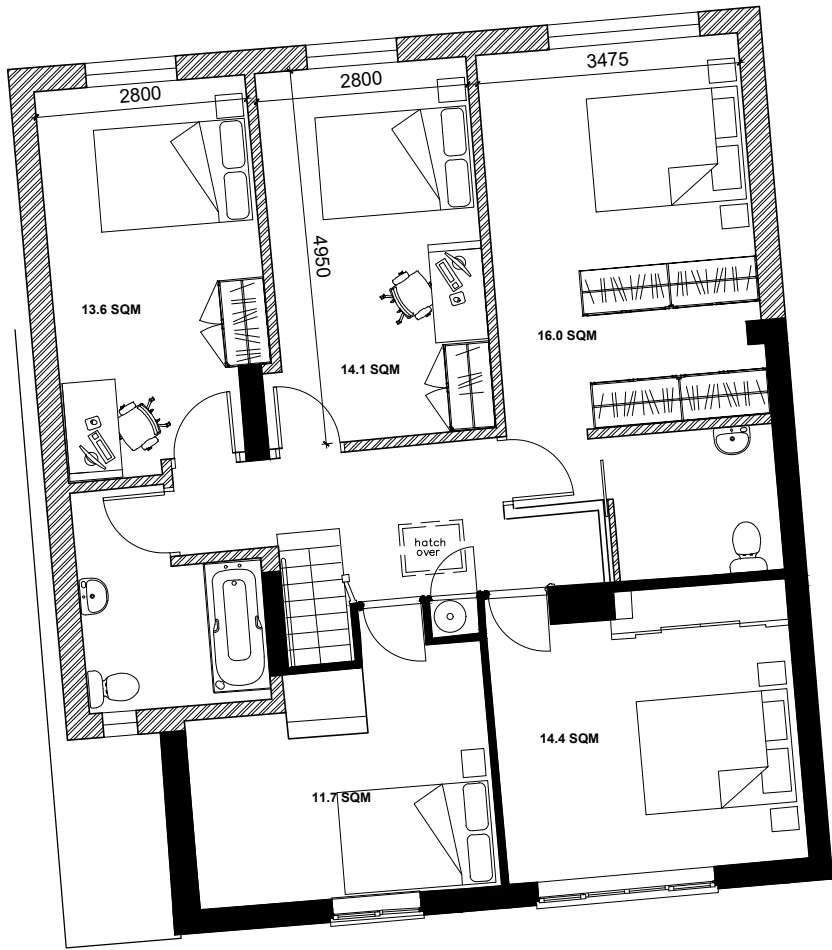


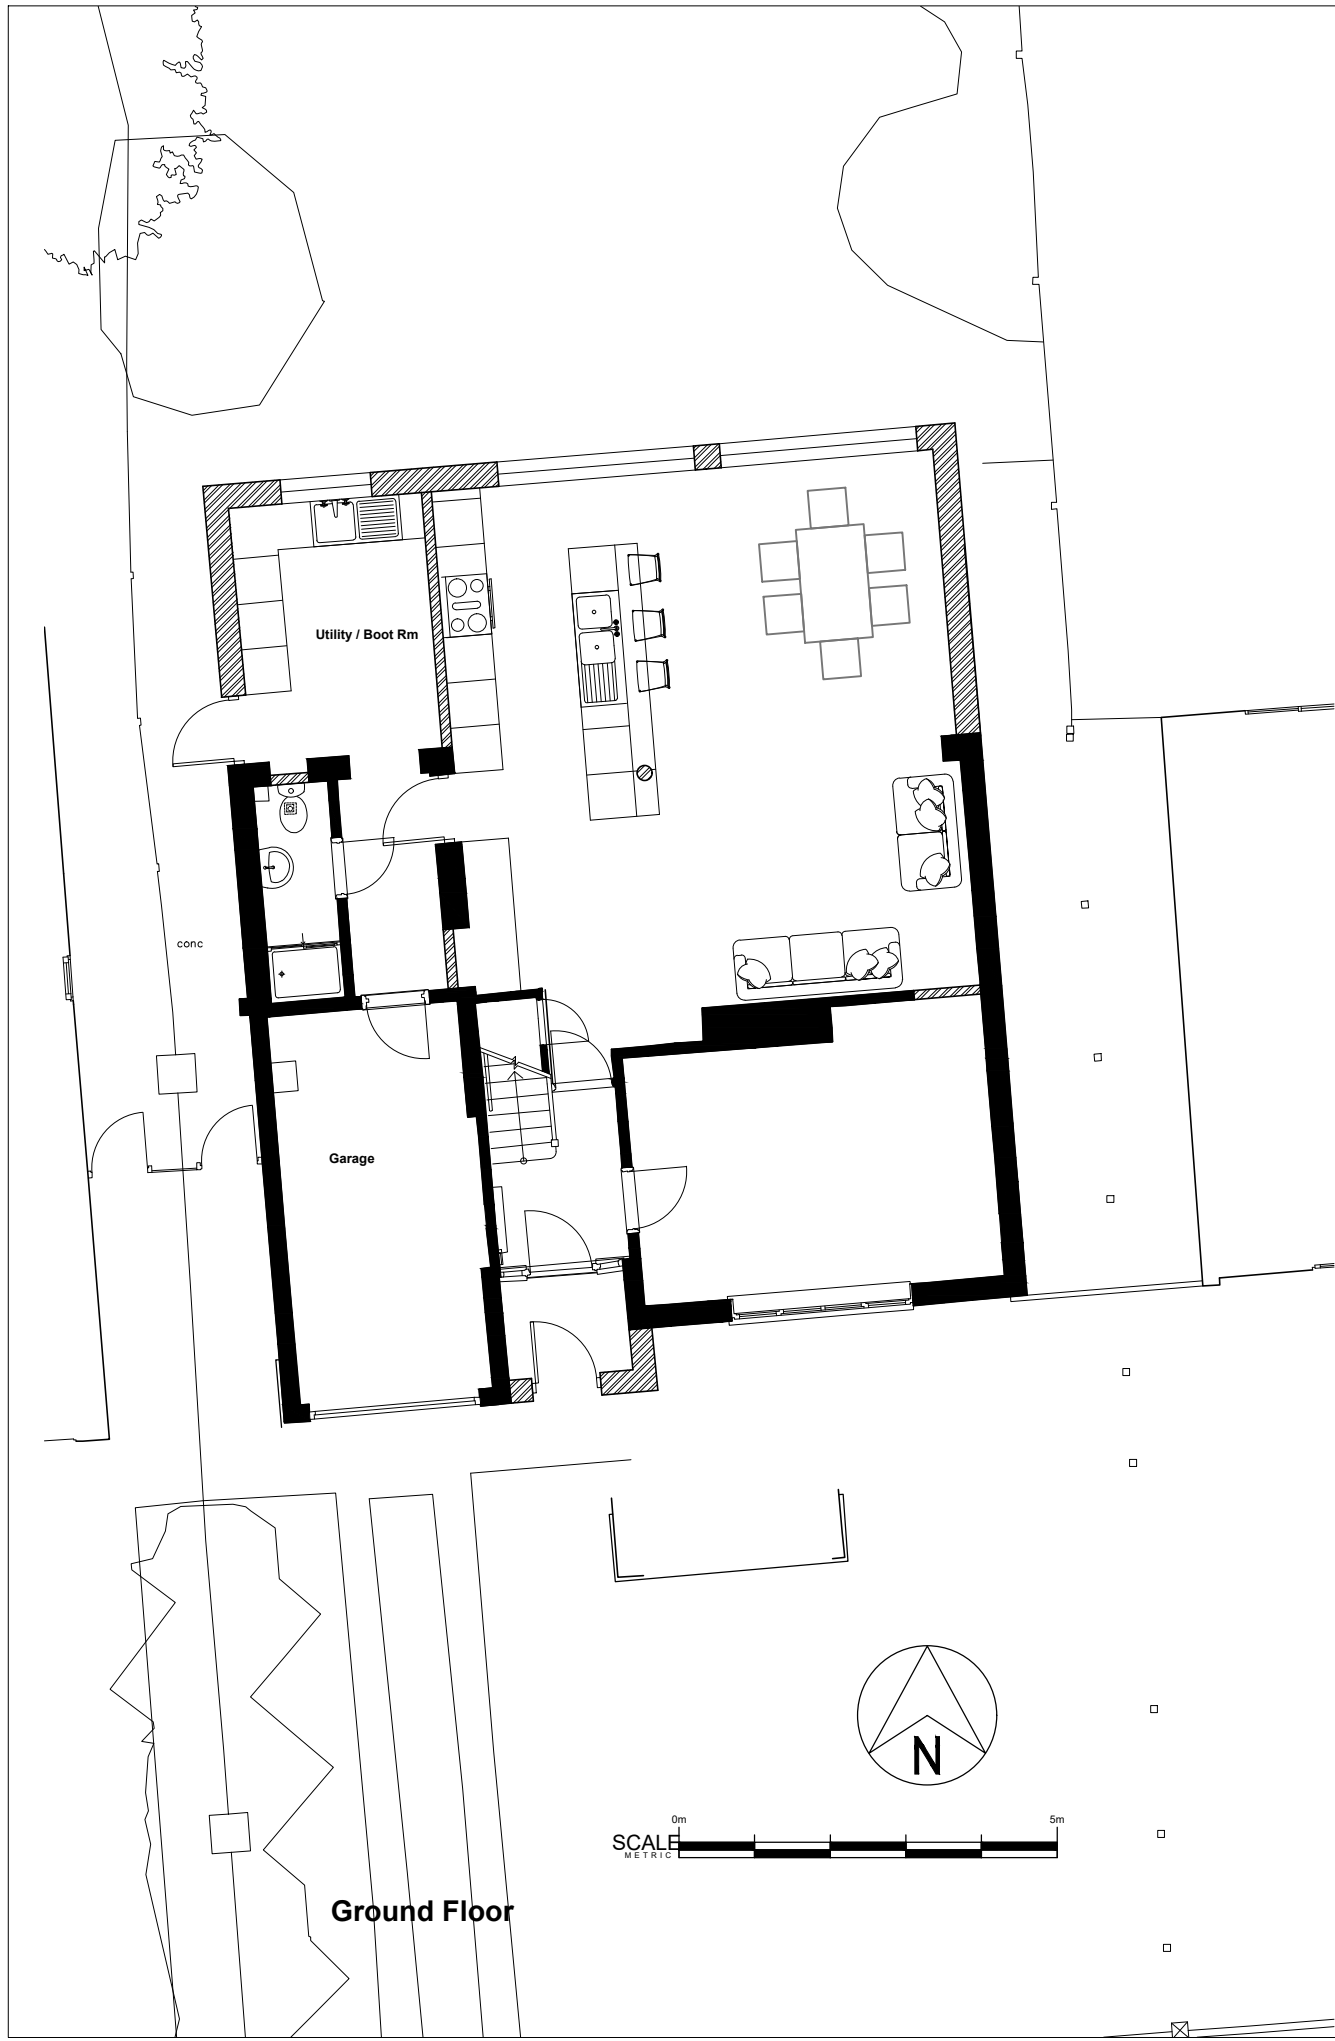

Rev	Description	By	Date

MIBA
MIKE BLISS ARCHITECTURE

37 St Annes Crescent Lewes BN7 1SB
T: 01883 717237 M: 07768 156406
E: mike@mikeblissarchitecture.co.uk
www.mikeblissarchitecture.co.uk

Client	Mr L Mansell		
Project	23 Meadowcroft Close East Grinstead		
Drawing	Proposed plans Ground and First		
DWG No	299-001-P 110		
Drawn MRB	Scale 1/100@ A3	Date June 26	