
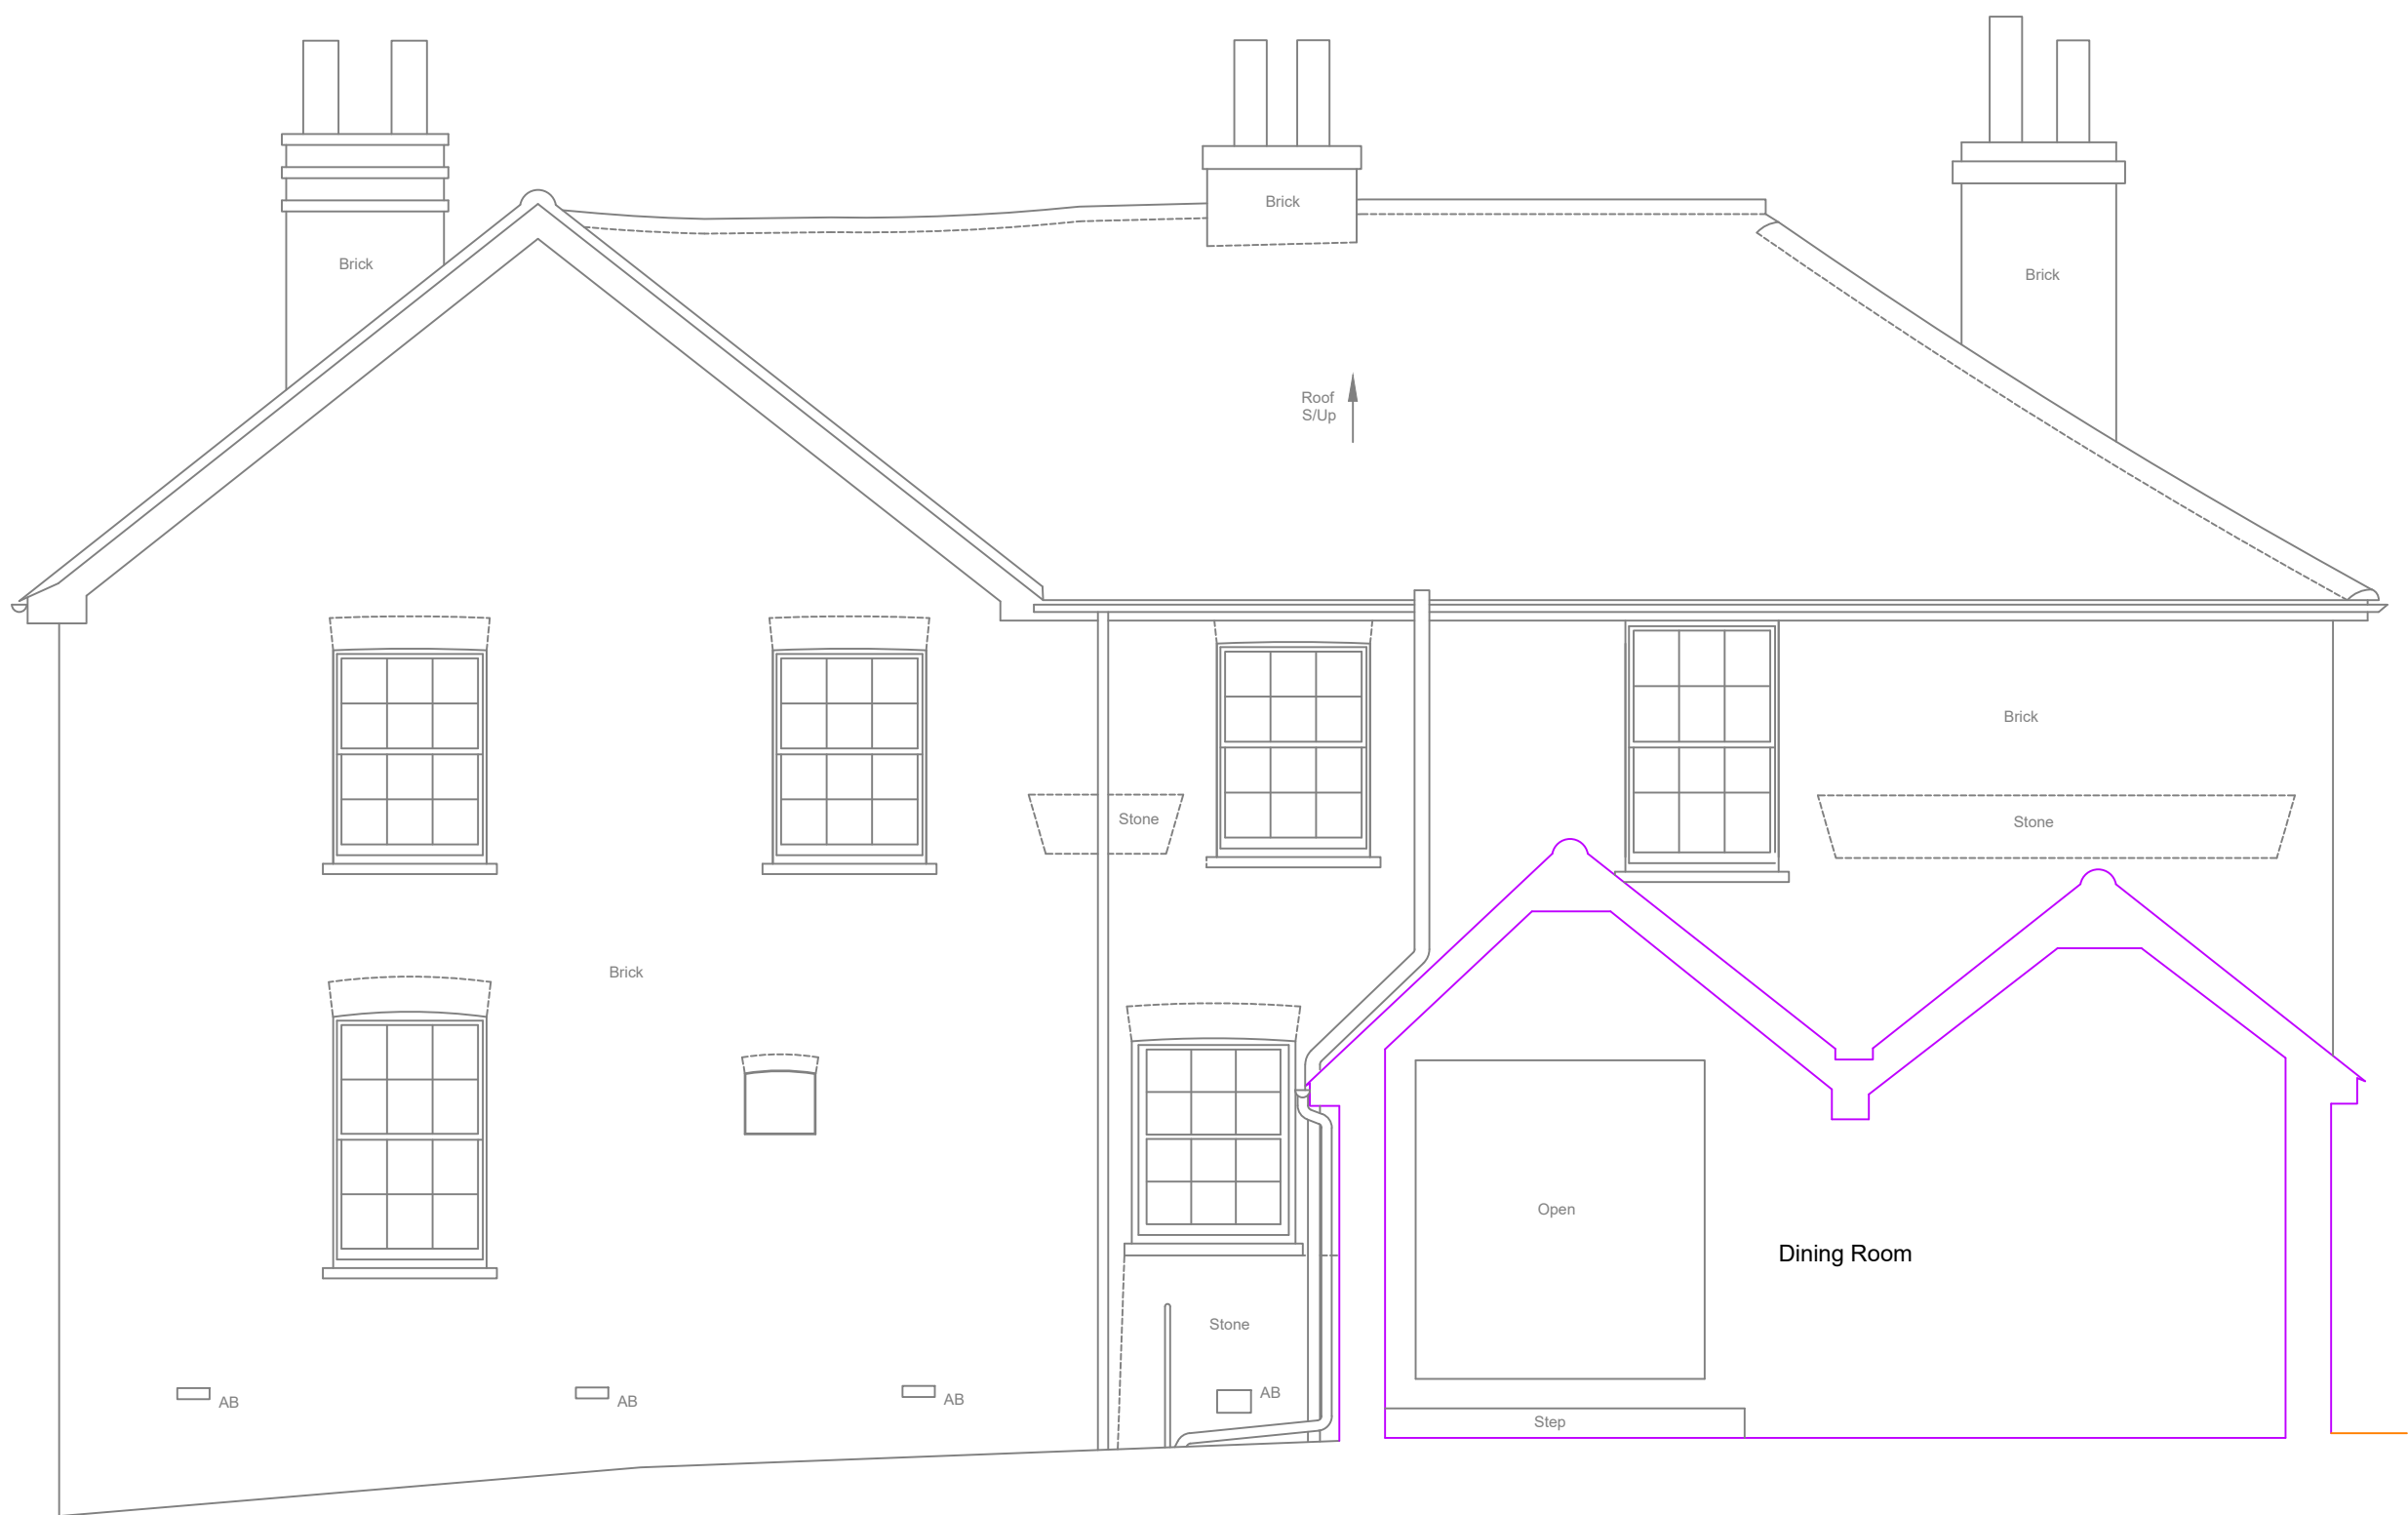


NOTES
Levels based on OS derived from GPS.

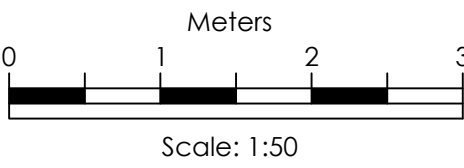

Section d

Datum 80.00m AOD

Survey Date: October 2025
Client: Stuart Dennis
Hamsland House
Lewes Road
Horsted Keynes
RH17 7DY



e: enquiries@enkasurveys.co.uk
w: www.enkasurveys.co.uk
WOODVIEW, WESTERN ROAD, CROWBOROUGH, EAST SUSSEX, TN6 3EW
t : 01892 660459
m: 07768 980285

Job No: 3244
Job Name: Hamsland House
Horsted Keynes
Title: Section d
Scale: 1:50@A1
Sheet: 12