


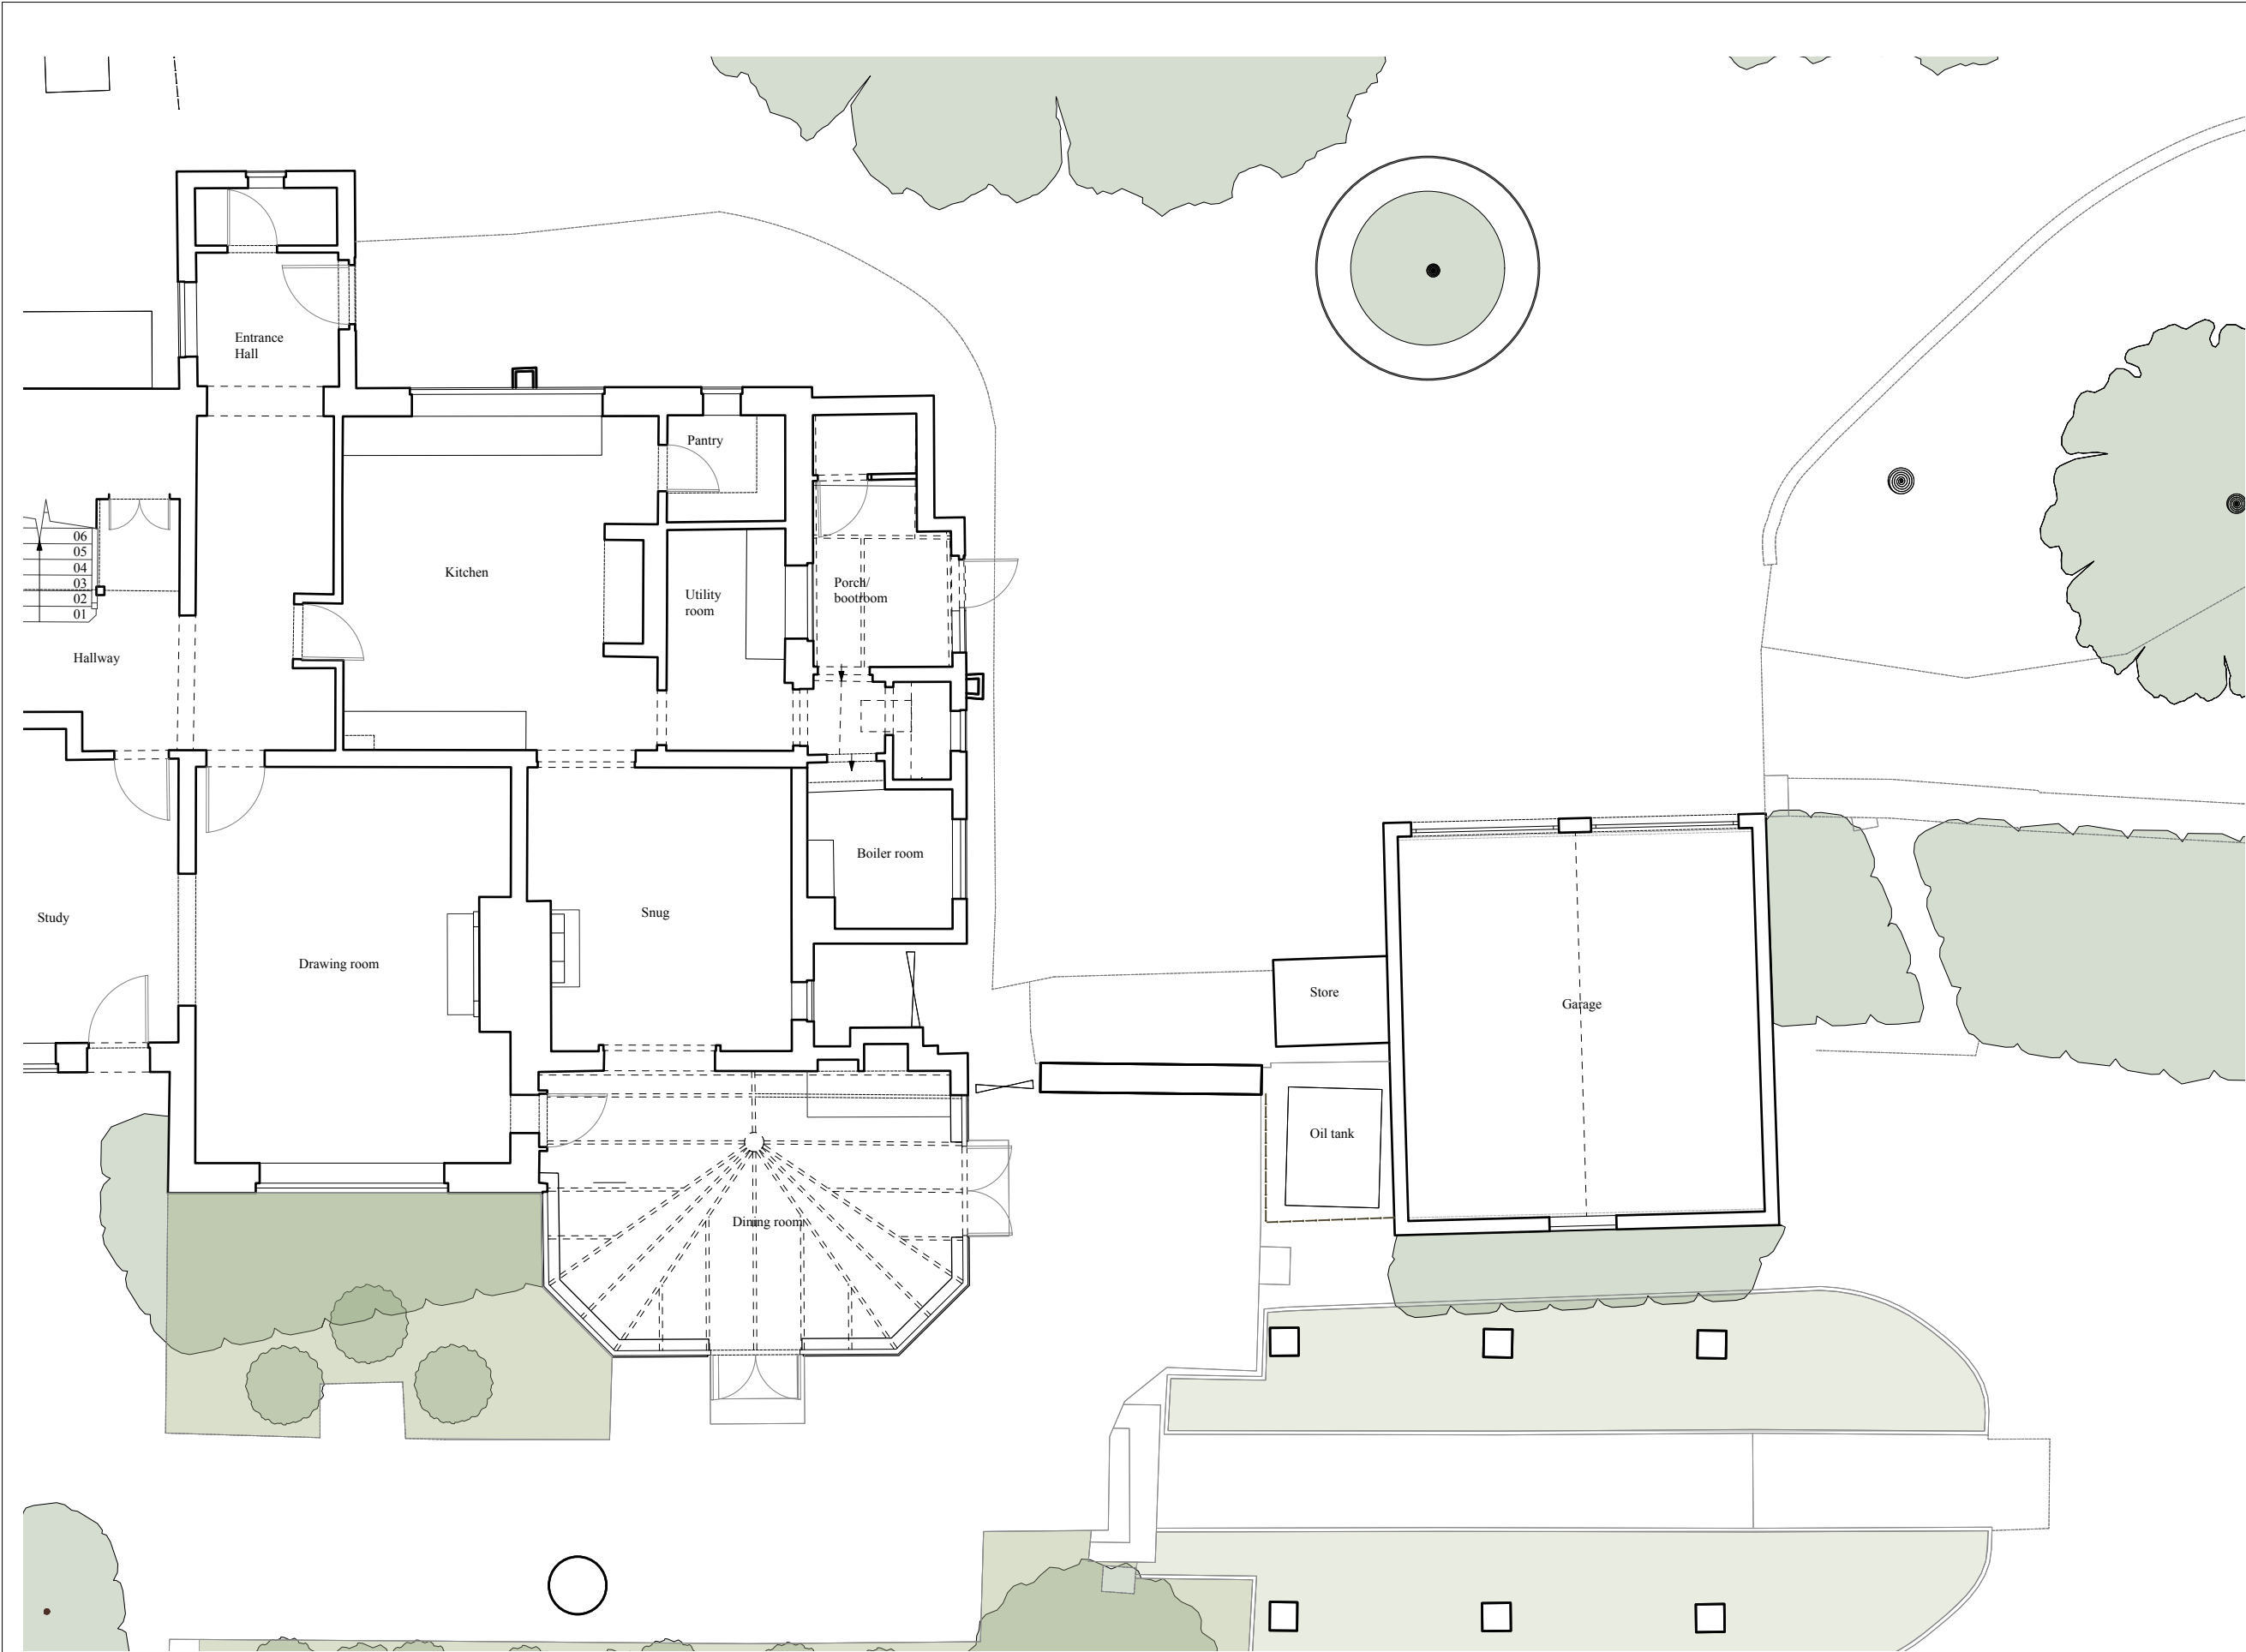

SOMMERER
Architecture & Living

55 Renfields, Haywards Heath, RH16 4UG, West Sussex

These drawings have been prepared for planning purposes and are **not** to be used as production or construction drawings.

Do not scale from this drawing unless for planning application purposes.

© Sommerer Architecture & Living Limited 2025

General Notes

Existing wall

Proposed wall

To be demolished

Rev	Date	Description
-	10.12.25	First Issue

Planning

Red Oaks

Staplefield Road

RH17 5HY

Existing ground floor

Scale: 1:100@A3

Revision: -

Drawing 2506-00-10