
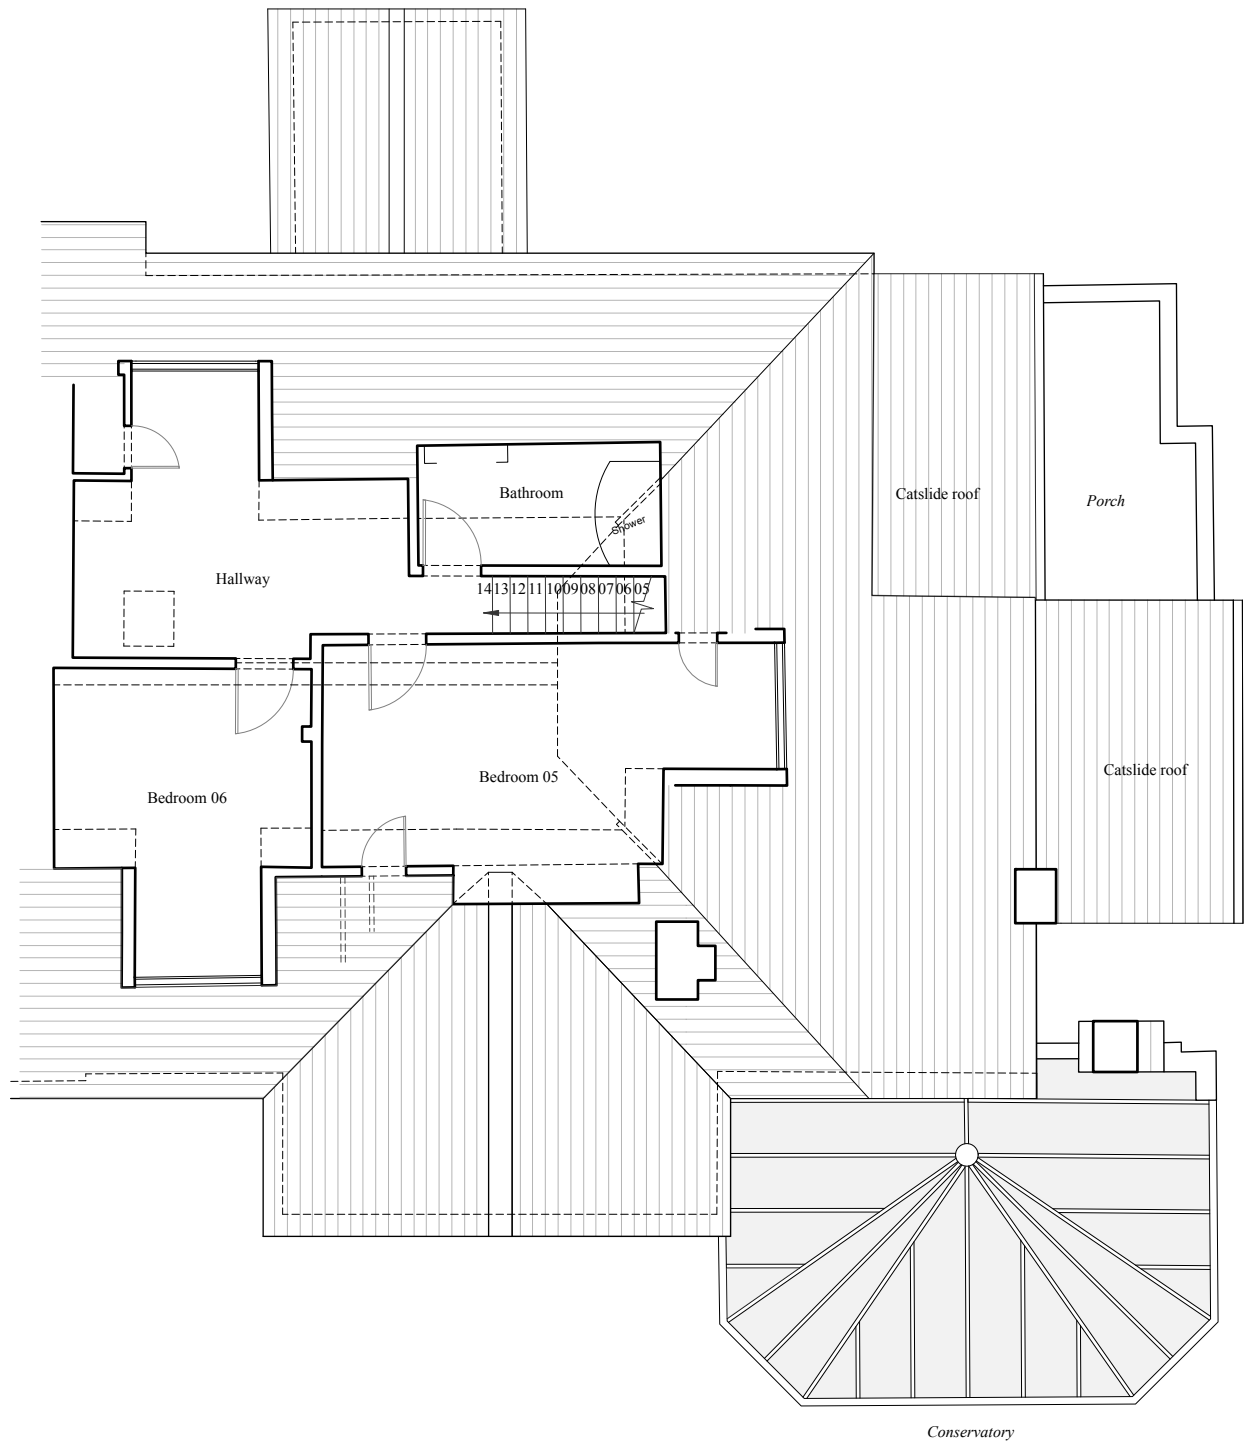


General Notes

- Existing wall
- Proposed wall
- To be demolished

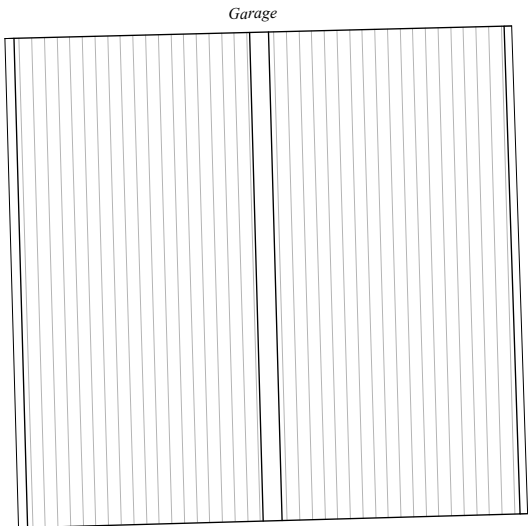

Rev	Date	Description
-	10.12.25	First Issue

Planning

Red Oaks

Staplefield Road
RH17 5HY

Existing second floor

Scale: 1:100@A3
Revision: -

