


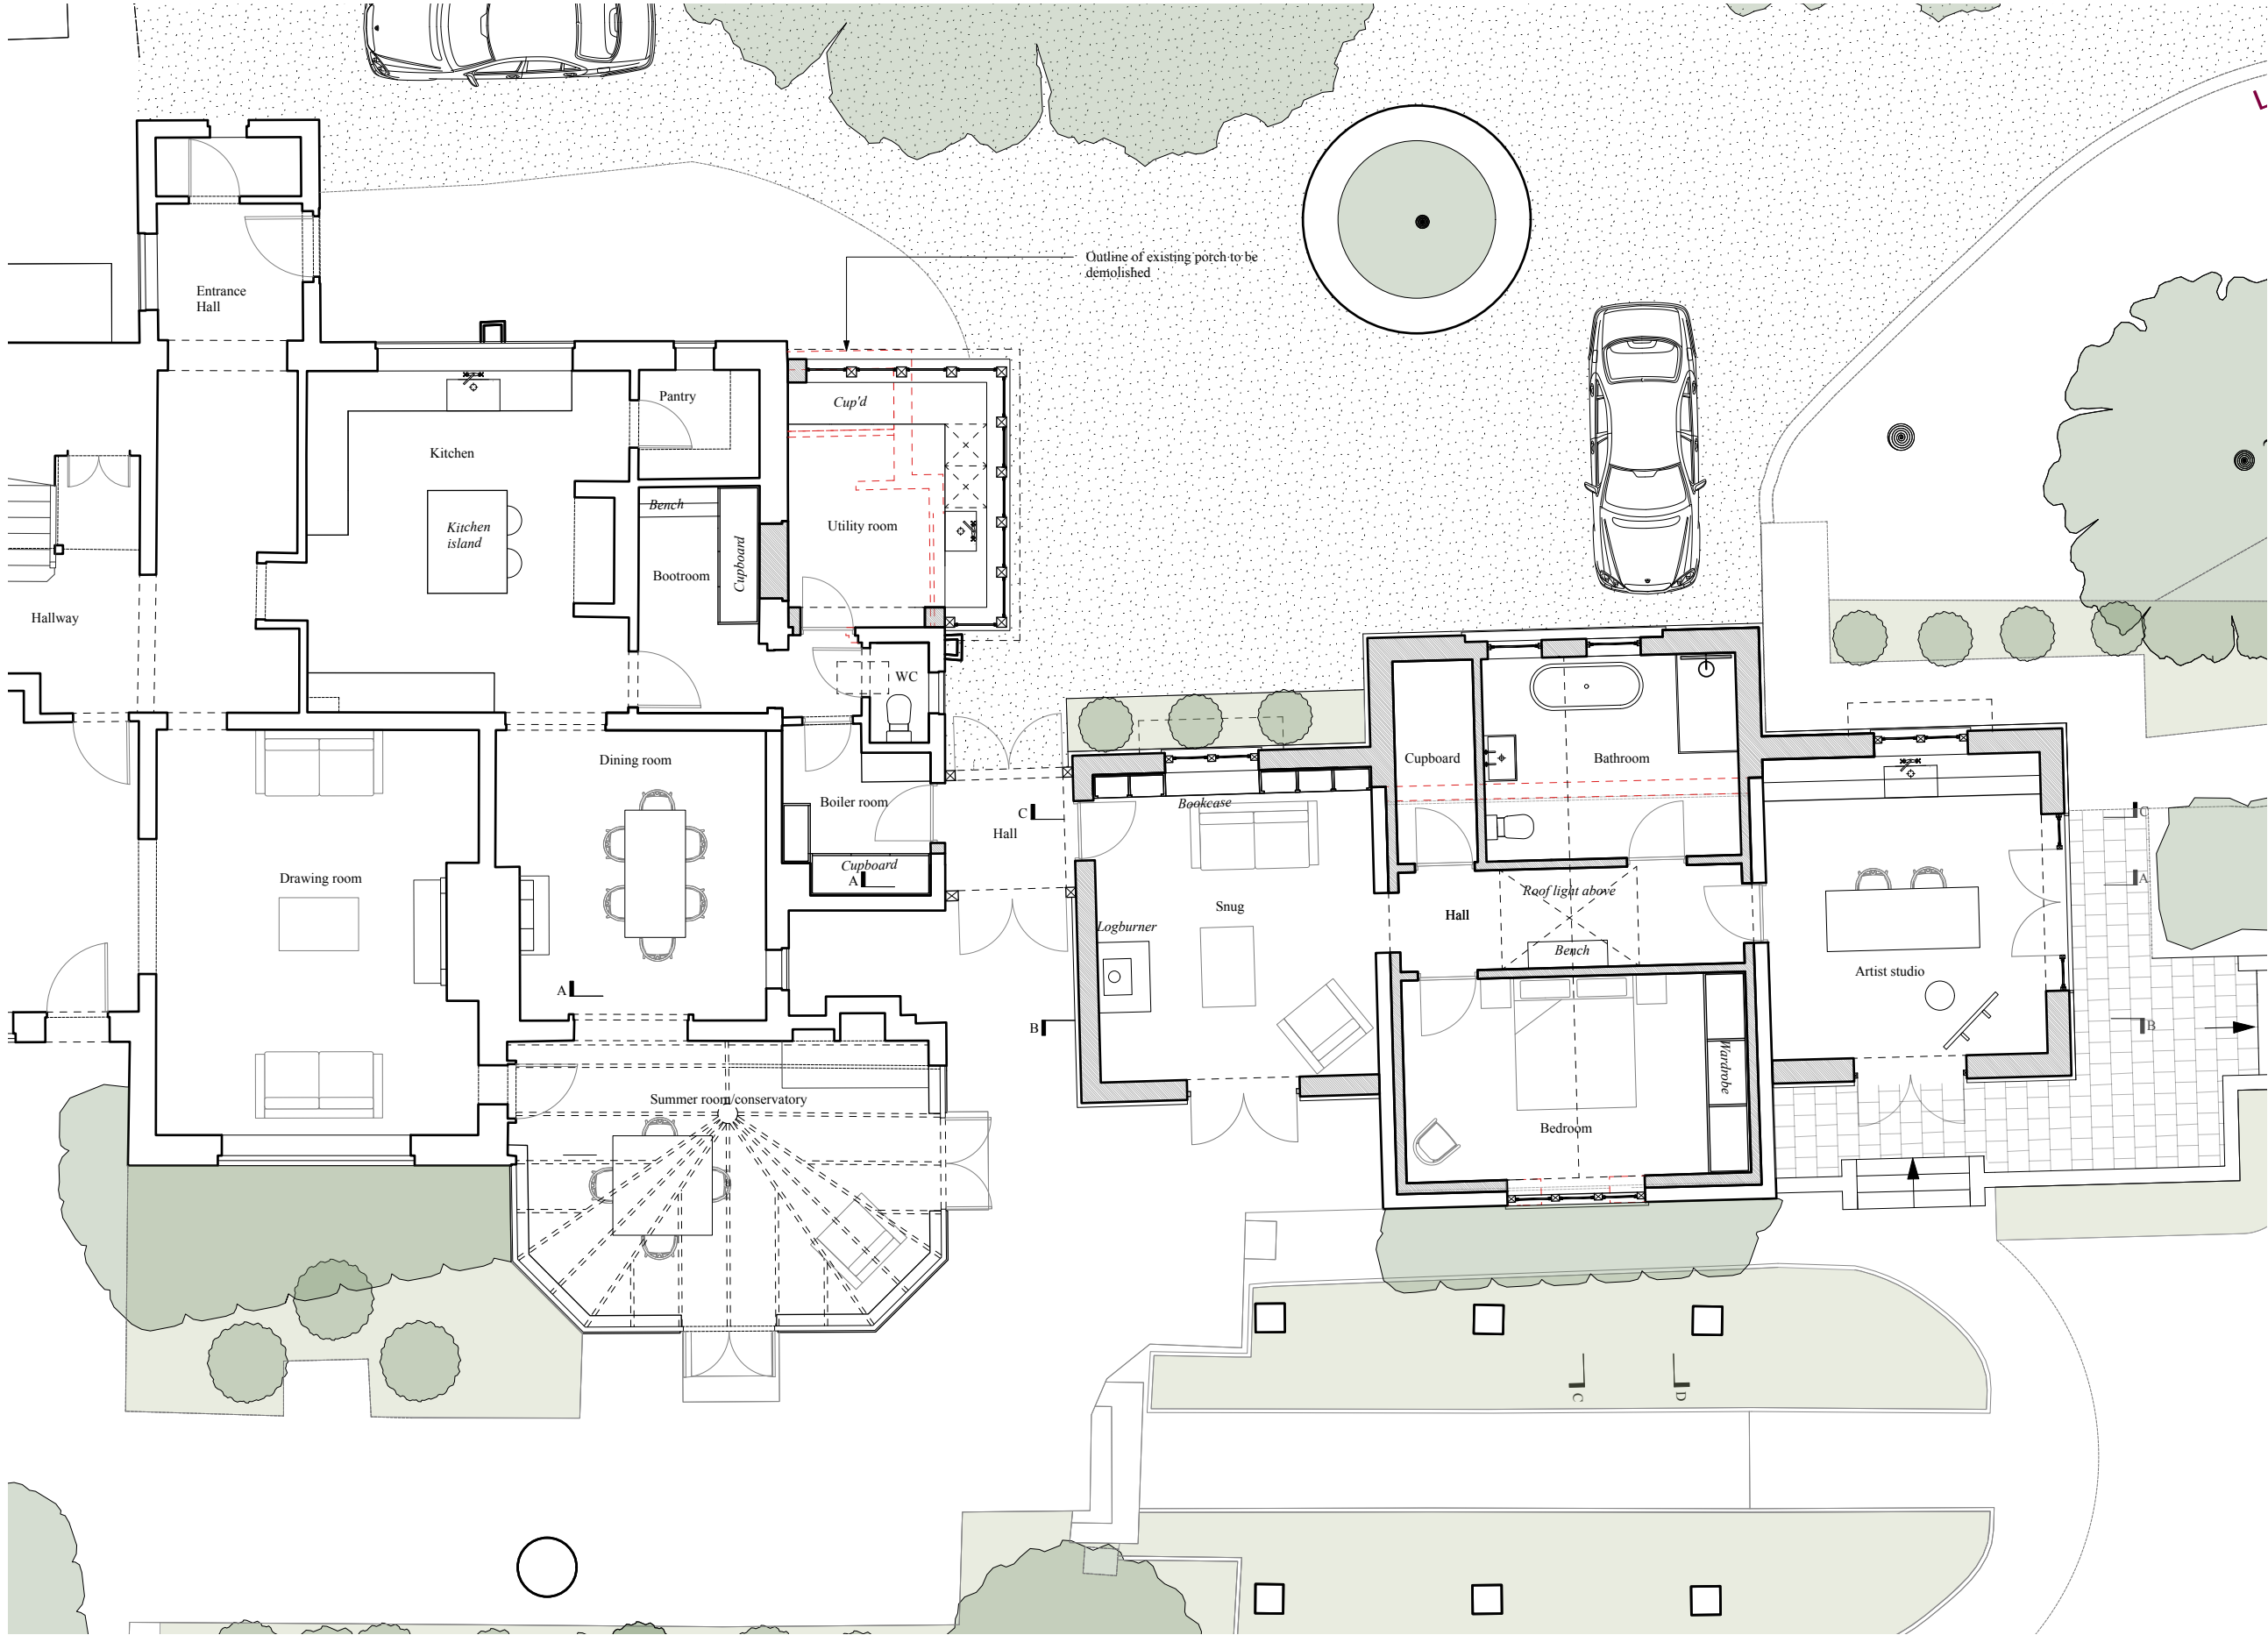

SOMMERER

Architecture & Living

55 Renfields, Haywards Heath, RH16 4UG, West Sussex

These drawings have been prepared for planning purposes and are **not** to be used as production or construction drawings.
Do not scale from this drawing unless for planning application purposes.

© Sommerer Architecture & Living Limited 2025

General Notes

-  Existing wall
-  Proposed wall
-  To be demolished

Rev	Date	Description
-	10.12.25	First Issue

Planning

Red Oaks

Staplefield Road
RH17 5HY

Proposed ground floor

Scale: 1:100@A3
Revision: /

W

Drawing 2506-01-10