


These drawings have been prepared for planning purposes and are **not** to be used as production or construction drawings.

Do not scale from this drawing unless for planning application purposes.

© Sommerer Architecture & Living Limited 2025

General Notes

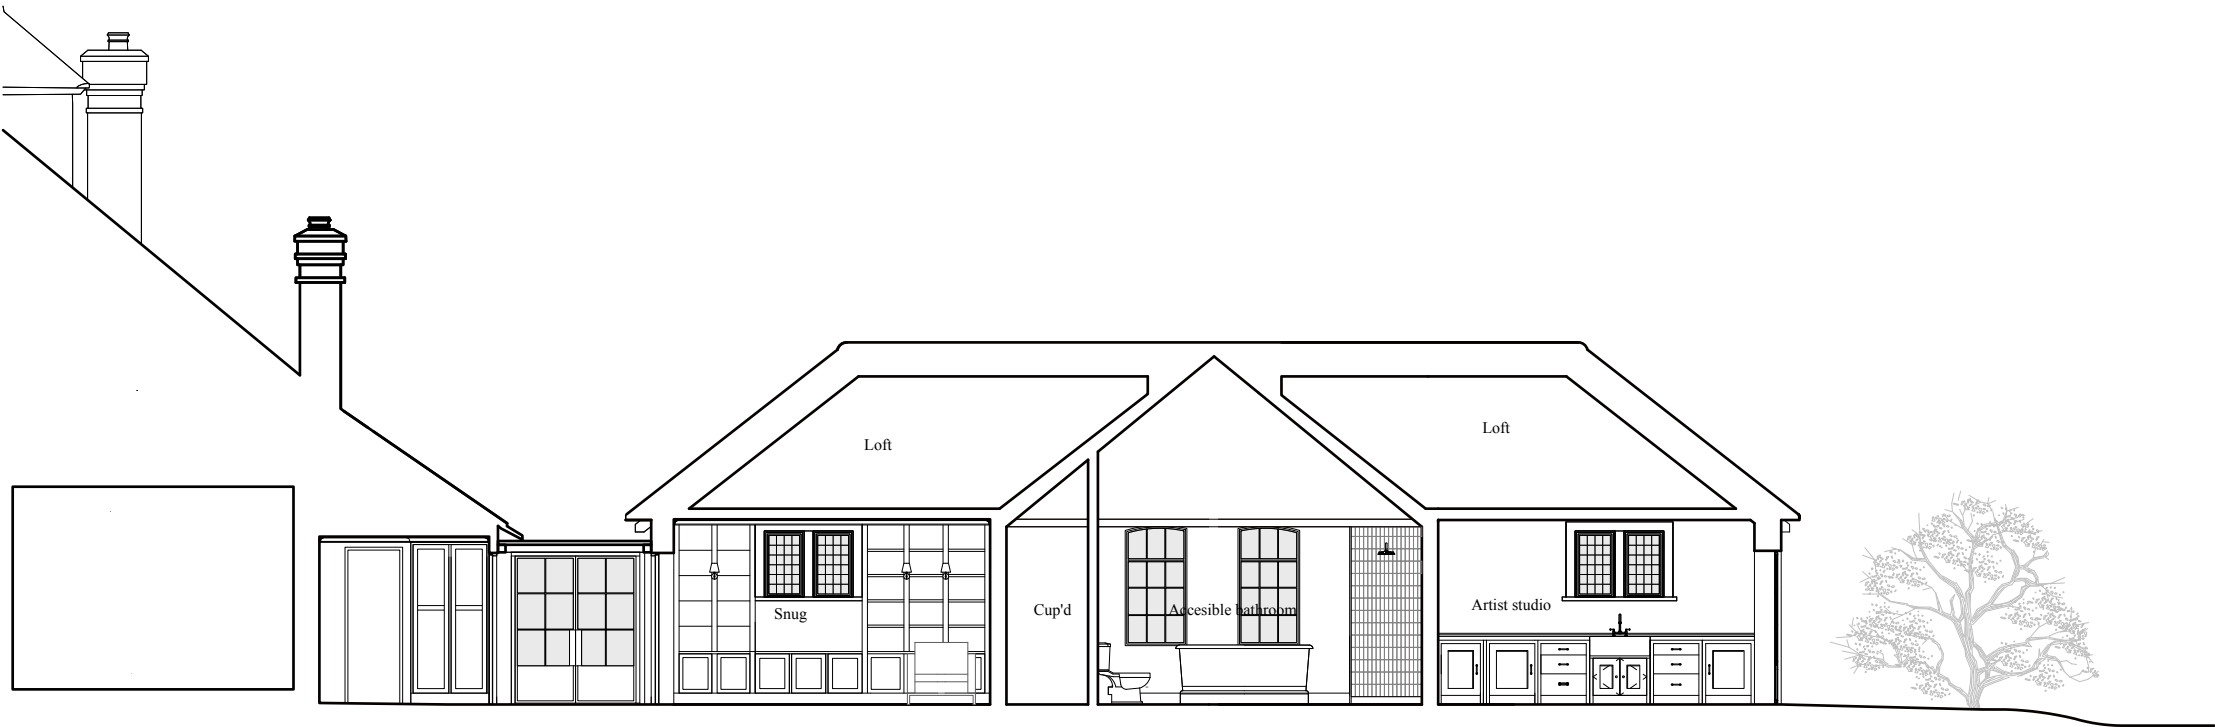

Rev	Date	Description
-	10.12.25	First Issue

Planning

Red Oaks

Staplefield Road

RH17 5HY

Proposed Section C-C

Scale: 1:100@A3

Revision: -

Drawing 24506-01-32