


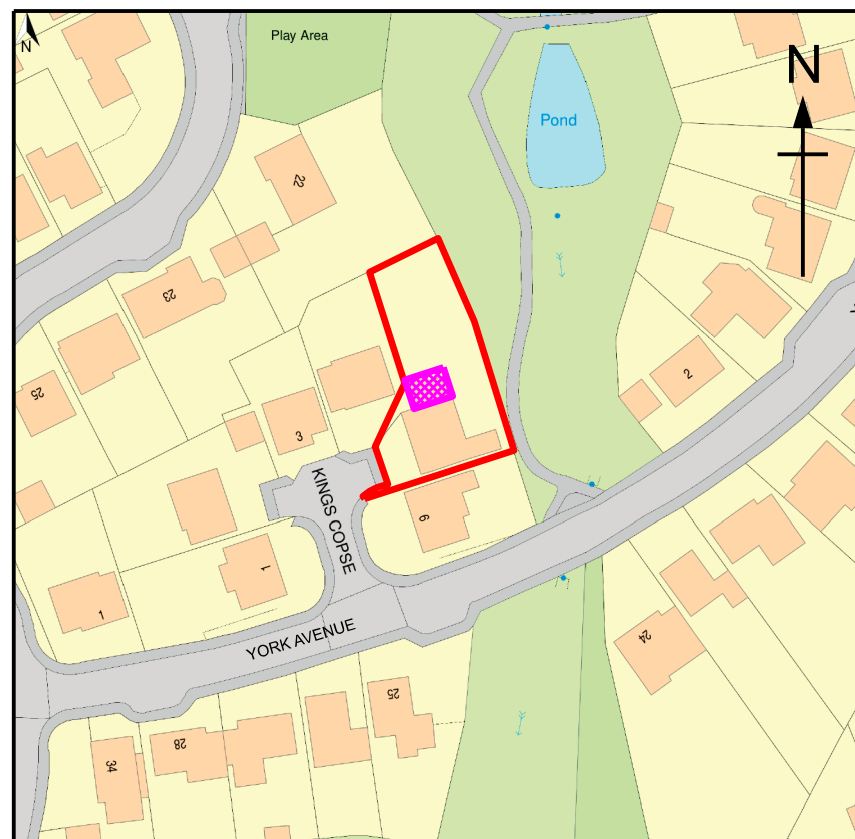

Location Plan
SCALE 1:1250



Block Plan
SCALE 1:500

	Client	Mr & Mrs Lewis	Title	Proposed Single Storey Side Extension	Location and Block Plans	Drawn By	Size	Date
	Title	5 Kings Copse, East Grinstead, West Sussex, RH19 4TH					A3	25/10/25
						Drawing Number	JBD/RH19/4TH/050	Rev