


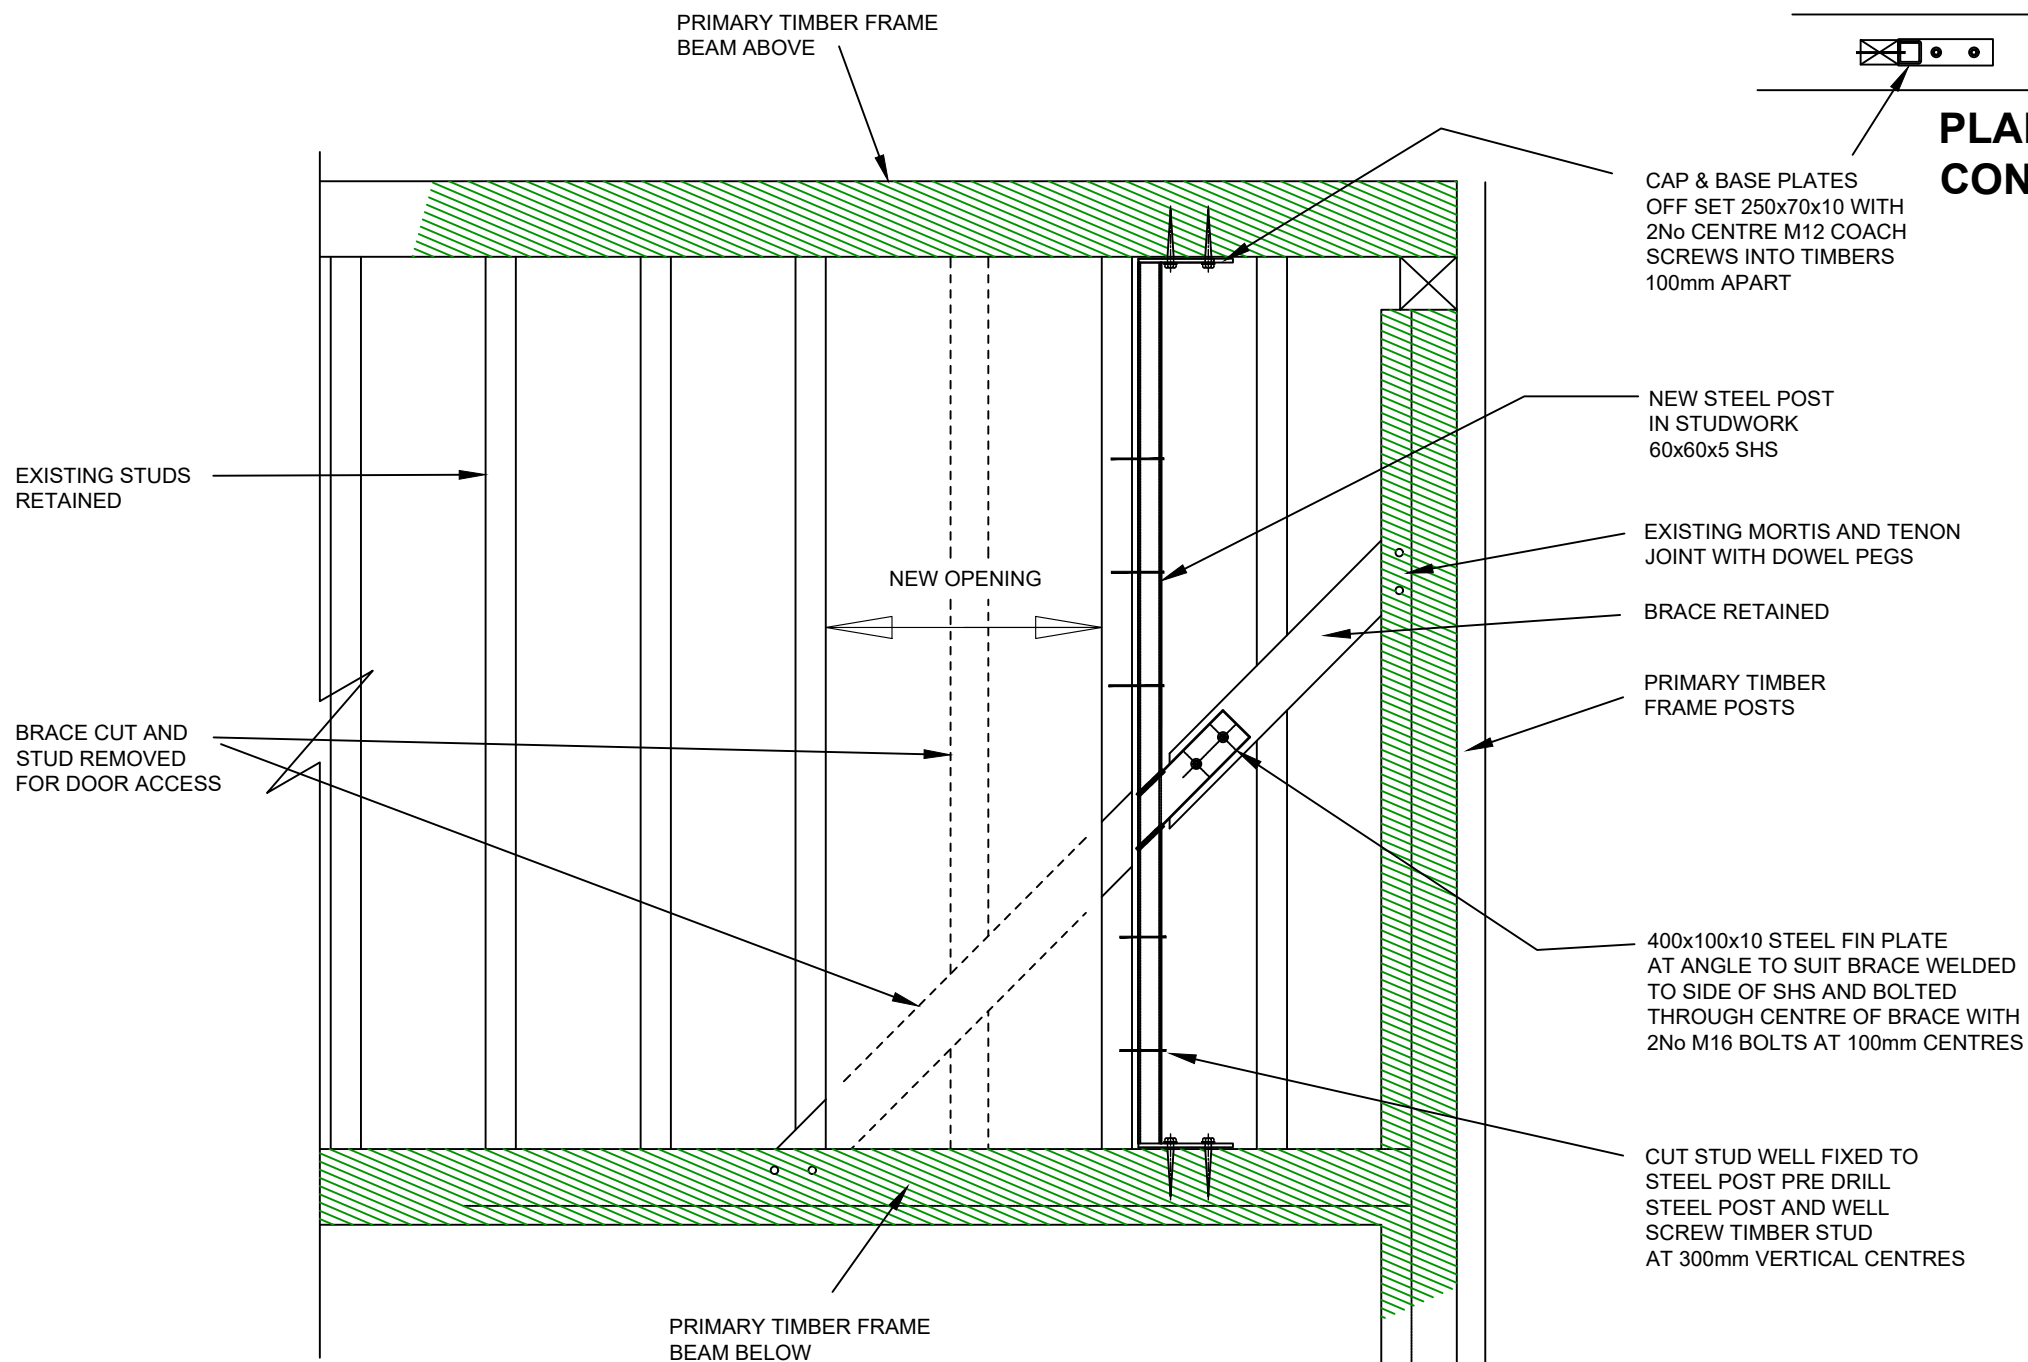

**02,01 WALL ELEVATION
SHOWING NEW DOOR OPENING**

SCALE 1:20

ALTERATIONS TO BE APPROVED BY CONSERVATION OFFICERS
AND OBTAIN LISTED BUILDING CONSENT BEFORE CONSTRUCTION.
PLANNING APPLICATIONS BY OTHERS

-	-	-	-
rev	date	by	comment
ellis structures Chartered Consulting Structural & Civil Engineers			
client	Geoff Zeidler		T : 01273 470088
address	Bishop's Place London Road Hassocks		contact@ellisstructures.com www.ellisstructures.com 49b Cliffe High Street Lewes, East Sussex BN7 2AN
drawing title	WALL ELEVATION SHOWING NEW DOOR OPENING & STRENGTHENING WORK		drawn by PJE date OCT 2025
scale	1:20 @A3	job no	25208
drawing no	02	rev	-