
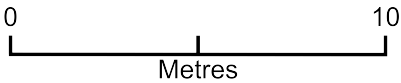


20 Hawkins Road Block Plan

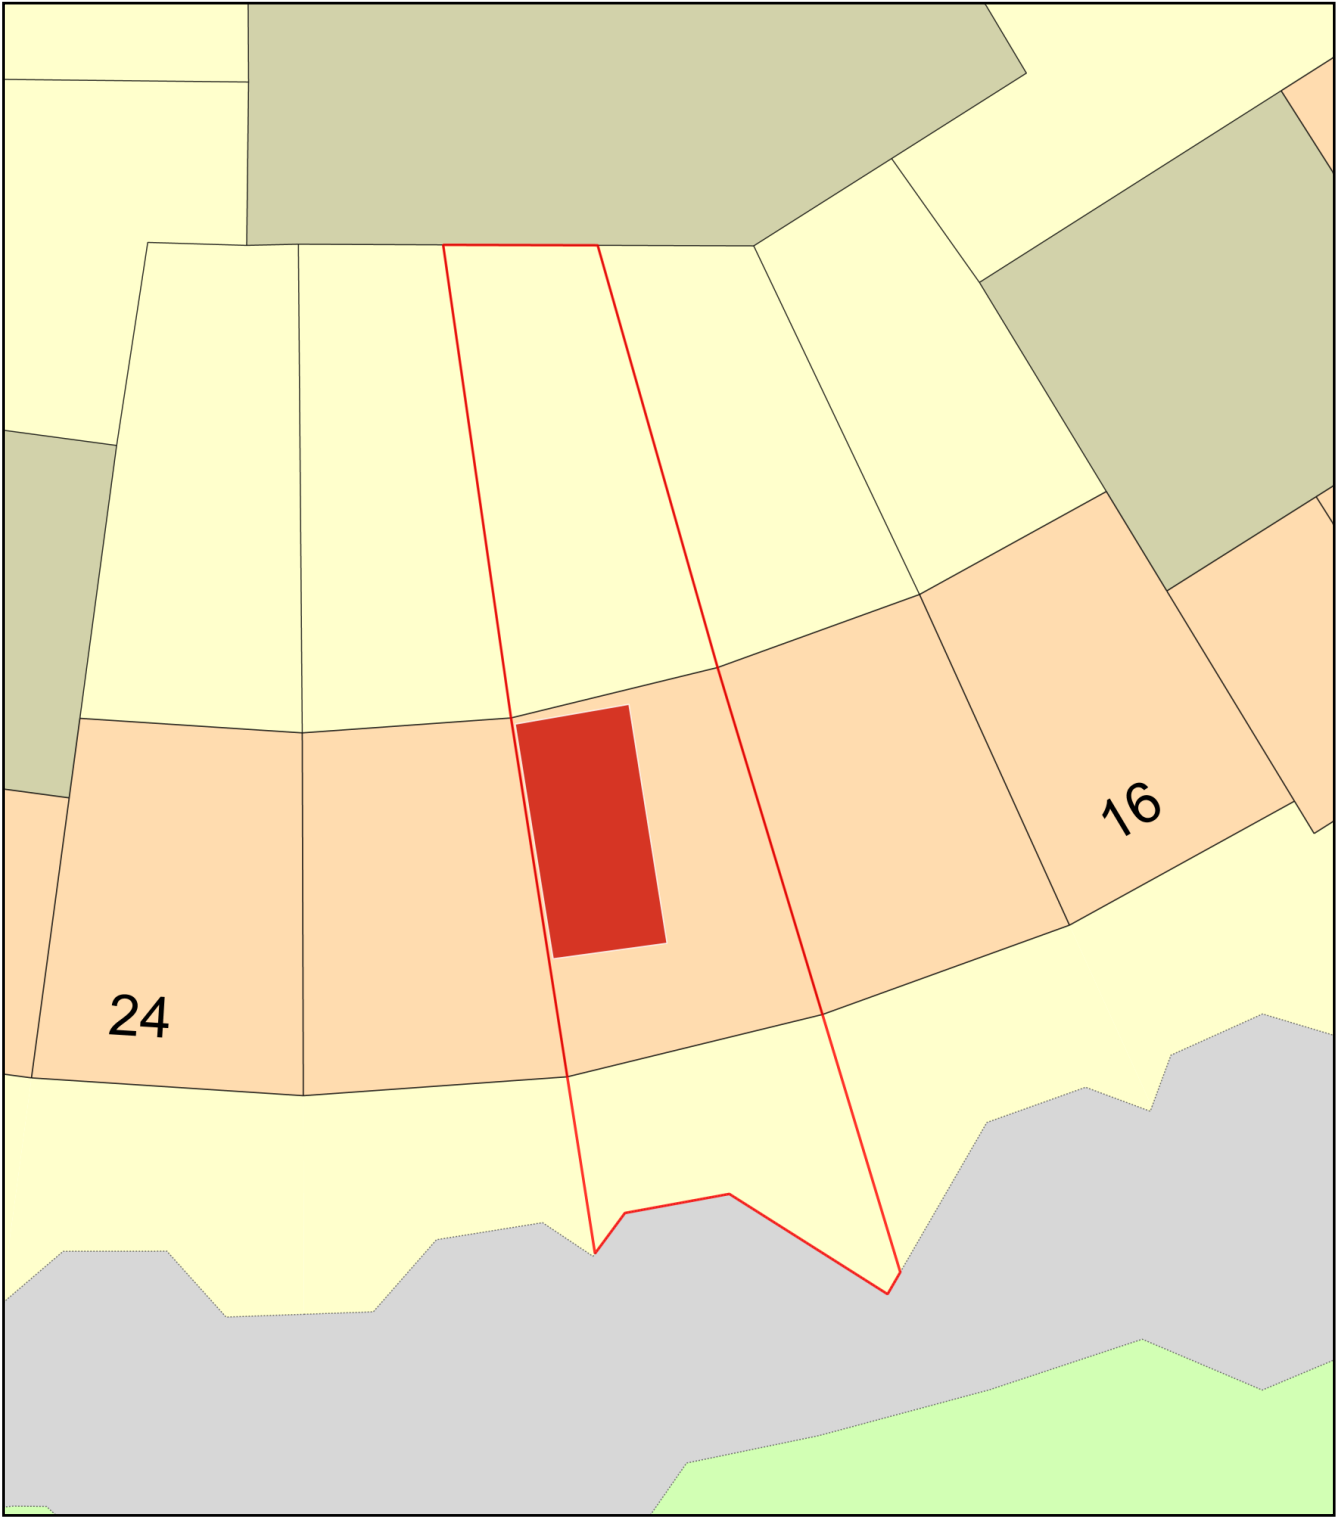

Plan Produced for: Sarah Breeze

Date Produced: 09 Apr 2026

Plan Reference Number: TQRQM26099182100470

Scale: 1:200 @ A4