


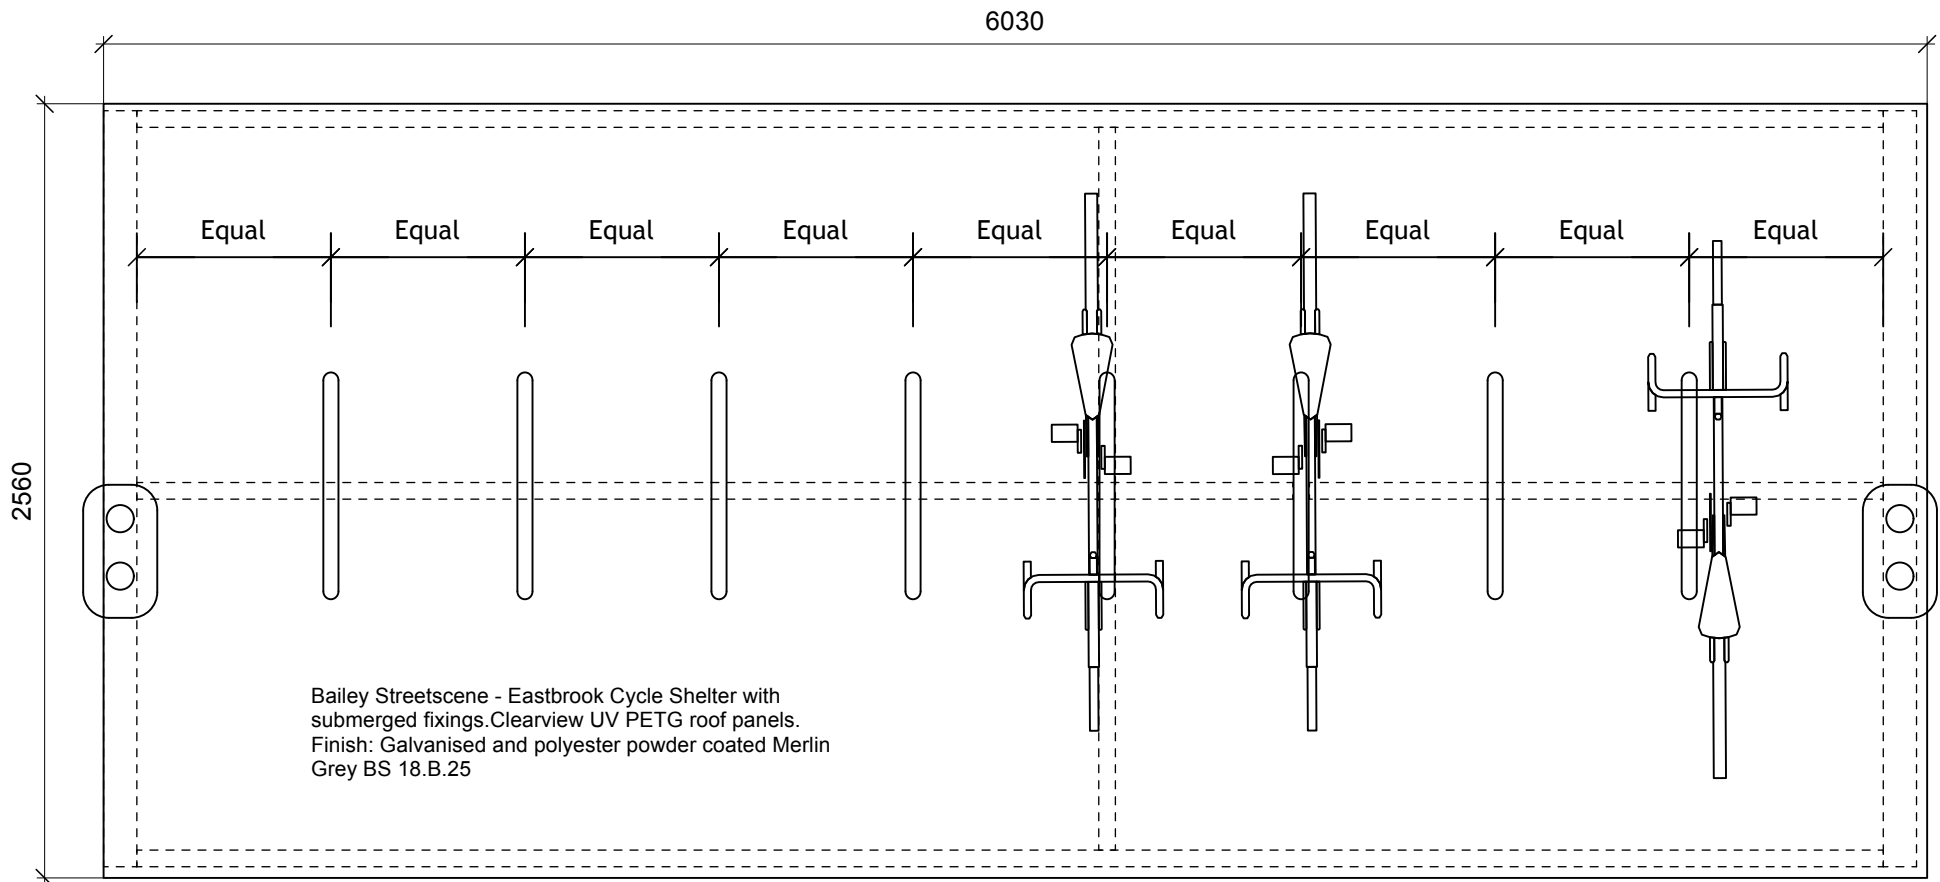


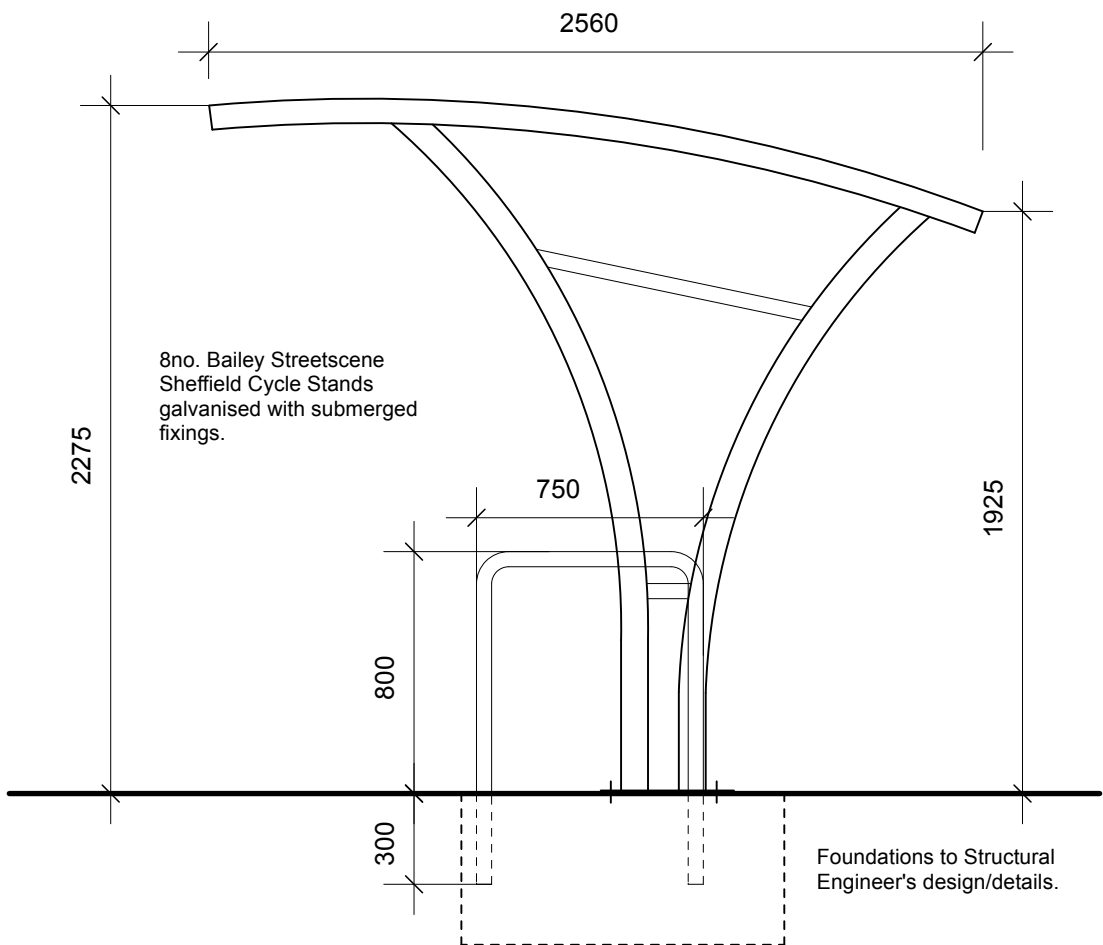


3 PROPOSED CYCLE SHELTER PLAN (Coverage for 16 cycles)
Scale: 1:25

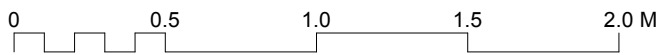

2 PROPOSED CYCLE SHELTER SECTION
Scale: 1:25

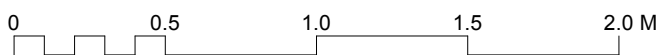

New Eastbrook Shelter to be install with 8 stands(16 cycles).

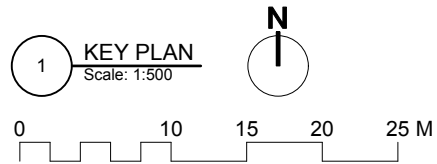

D	26/03/26	Key Plan updated.	JD
C	06/11/25	Key Plan updated.	JD
B	09/04/25	Red line boundary updated.	JD

Rev	Date	Description	By	Chk
-----	------	-------------	----	-----

1 Brooklands Yard Southover
High Street Lewes East Sussex
BN7 1HU
Tel. 01273 479434
www.axiomarchitects.co.uk

AXIOM
ARCHITECTS

Client
WHITBREAD GROUP PLC

Project
BURGESS HILL PREMIER INN
CHARLES AVENUE
BURGESS HILL. RH15 9TQ

Drawing
PROPOSED CYCLE PARKING

Scale	Date	Drawn	Checked
1:500 @ A3	31/07/24	JD	AB
Drawing No.	Revision		

6063-P- 600 D

Status
PLANNING

Notes:

Existing Cycle stands: 4 stands
(8 cycles)

Proposed Cycle stands: 4 stands
(8 cycles)

New Eastbrook Shelter to be install with
8 stands(16 cycles)