


EXISTING PLAN



PROPOSED PLAN

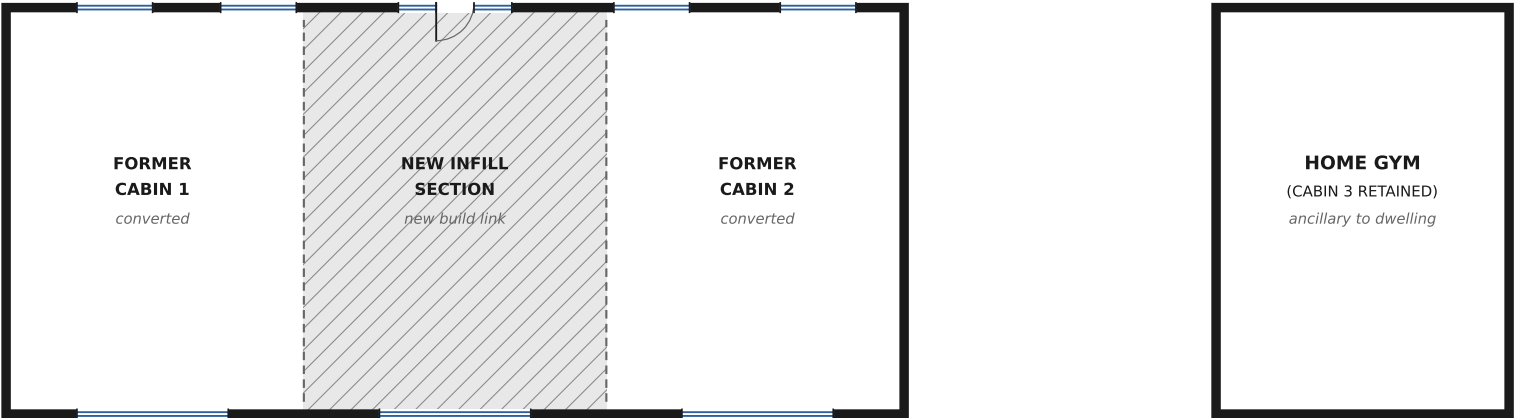

PROPOSED DWELLING - CABINS 1 & 2 LINKED BY NEW INFILL SECTION TO FORM 1 No. DWELLING

KEY

- Existing cabin walls retained / converted
- New infill section (new build)
- Line of former cabin external walls (removed)
- Window / glazed opening (indicative)

NOTES

- Cabins 1 & 2 to be converted and linked by a new infill section to form a single dwelling.
- Cabin 3 to be retained as a home gym, ancillary and incidental to the proposed dwelling. No separate use.
- Do not scale for construction.

MULBERRY HOUSE

DM/26/0207

CABINS 1-3 - PLAN VIEW
EXISTING & PROPOSED

Drawn: M. Vickery
Date: July 2026

Status: PLANNING

Drawing No.
DWG 01

SCALE 1:200 @ A4

