


Block Plan - Scale 1:500 - Mulberry House

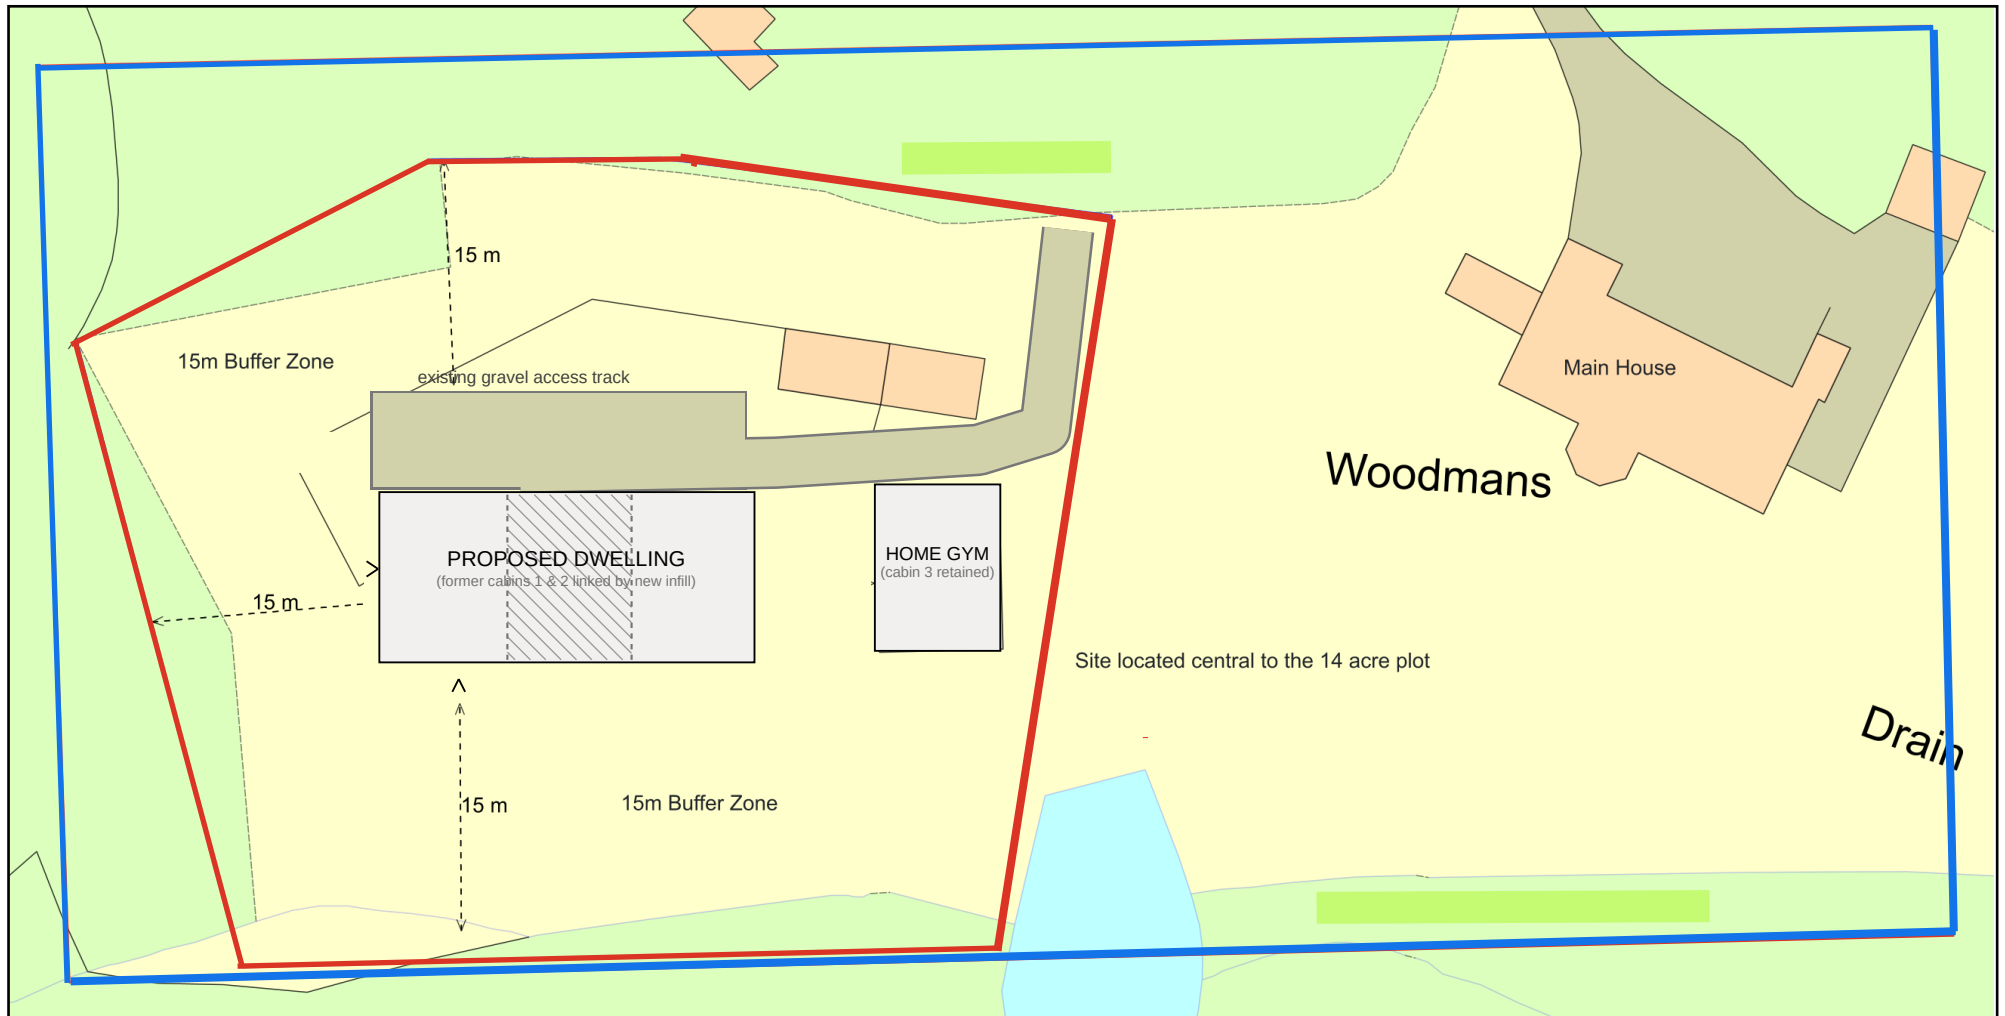

0 20
Metres



Plan Produced for: Consolidation of Cabin 1 & 2

Date Produced: 10 Feb 2026

Plan Reference Number: TQRQM26041140543648

Scale: 1:500 @ A4

© Crown copyright and database rights 2025 OS 100042766

KEY

-  Proposed dwelling (cabins 1 & 2 linked by infill)
-  Cabin 3 retained - home gym (ancillary)
-  Existing gravel access track serving cabins
-  Application site boundary
-  Ownership boundary - Mulberry House

Amended July 2026: access track added; buildings shown solid.

