




40 Stroudley Drive, Burgess Hill, RH15 0ZT



Location Plan 1:1250

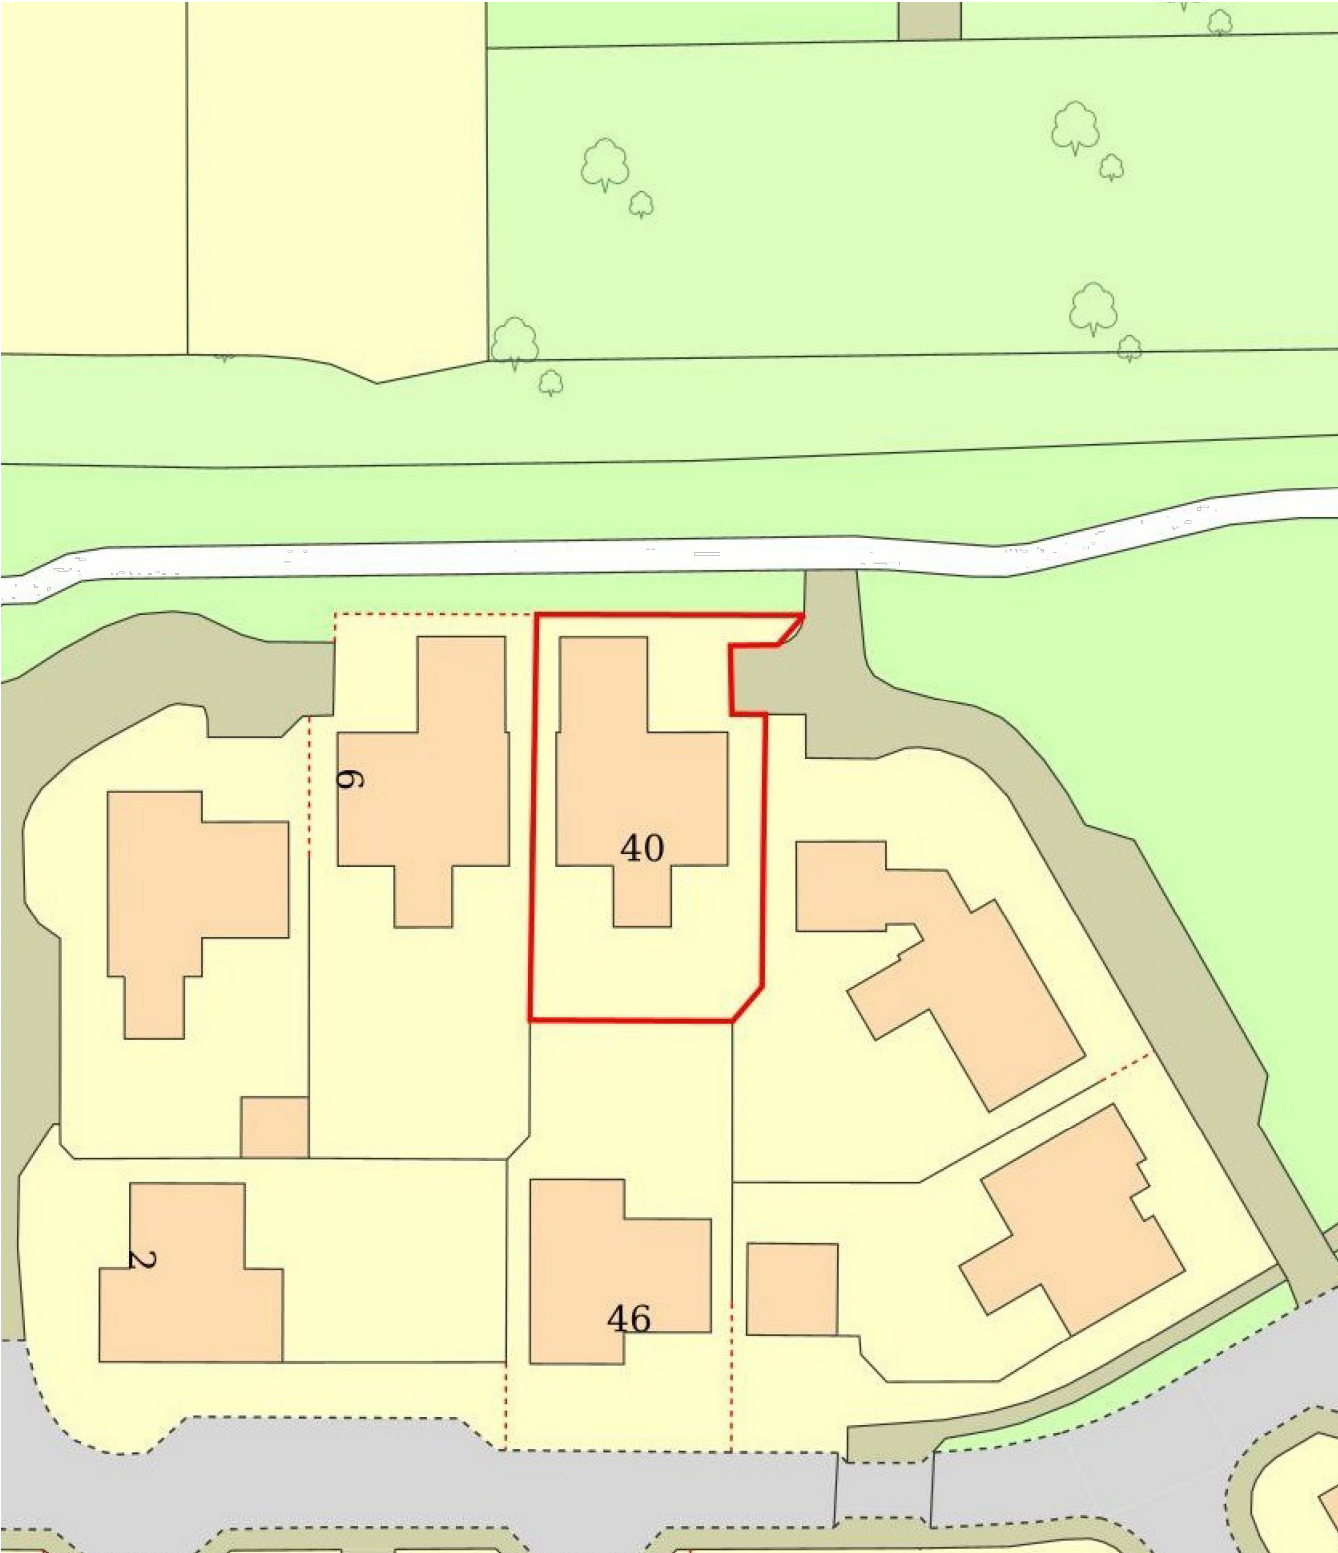

Block Plan 1:500

NOTES:

1. All dimensions are in mm and must be checked on site.
2. Drawings are to be read in conjunction with accompanying documents.
3. Any errors or inaccuracies should be brought to the attention of Grumitt Wade Mason

Contact Information
Unit 3, Tungsten Building, George Street, Portslade, Brighton, BN41 1RA
Tel: 01273 410836
Email: robert@amberliving.co.uk



Revision	Description	By	Date
-	Planning	RJT	20.08.2026

Client Name	Terry Barnes
Address	40 Stroudley Dr, Burgess Hill RH15 0ZT
Drawing Title	Location and Block Plan
Drawing Reference	PL/stroudleydrive/ 00
Date	20.08.2026
Scale	1:20
Paper	A3
Drawn By	RJT
Revision	-
Direction	