




NATIONAL
MAP CENTRE



BLOCK PLAN

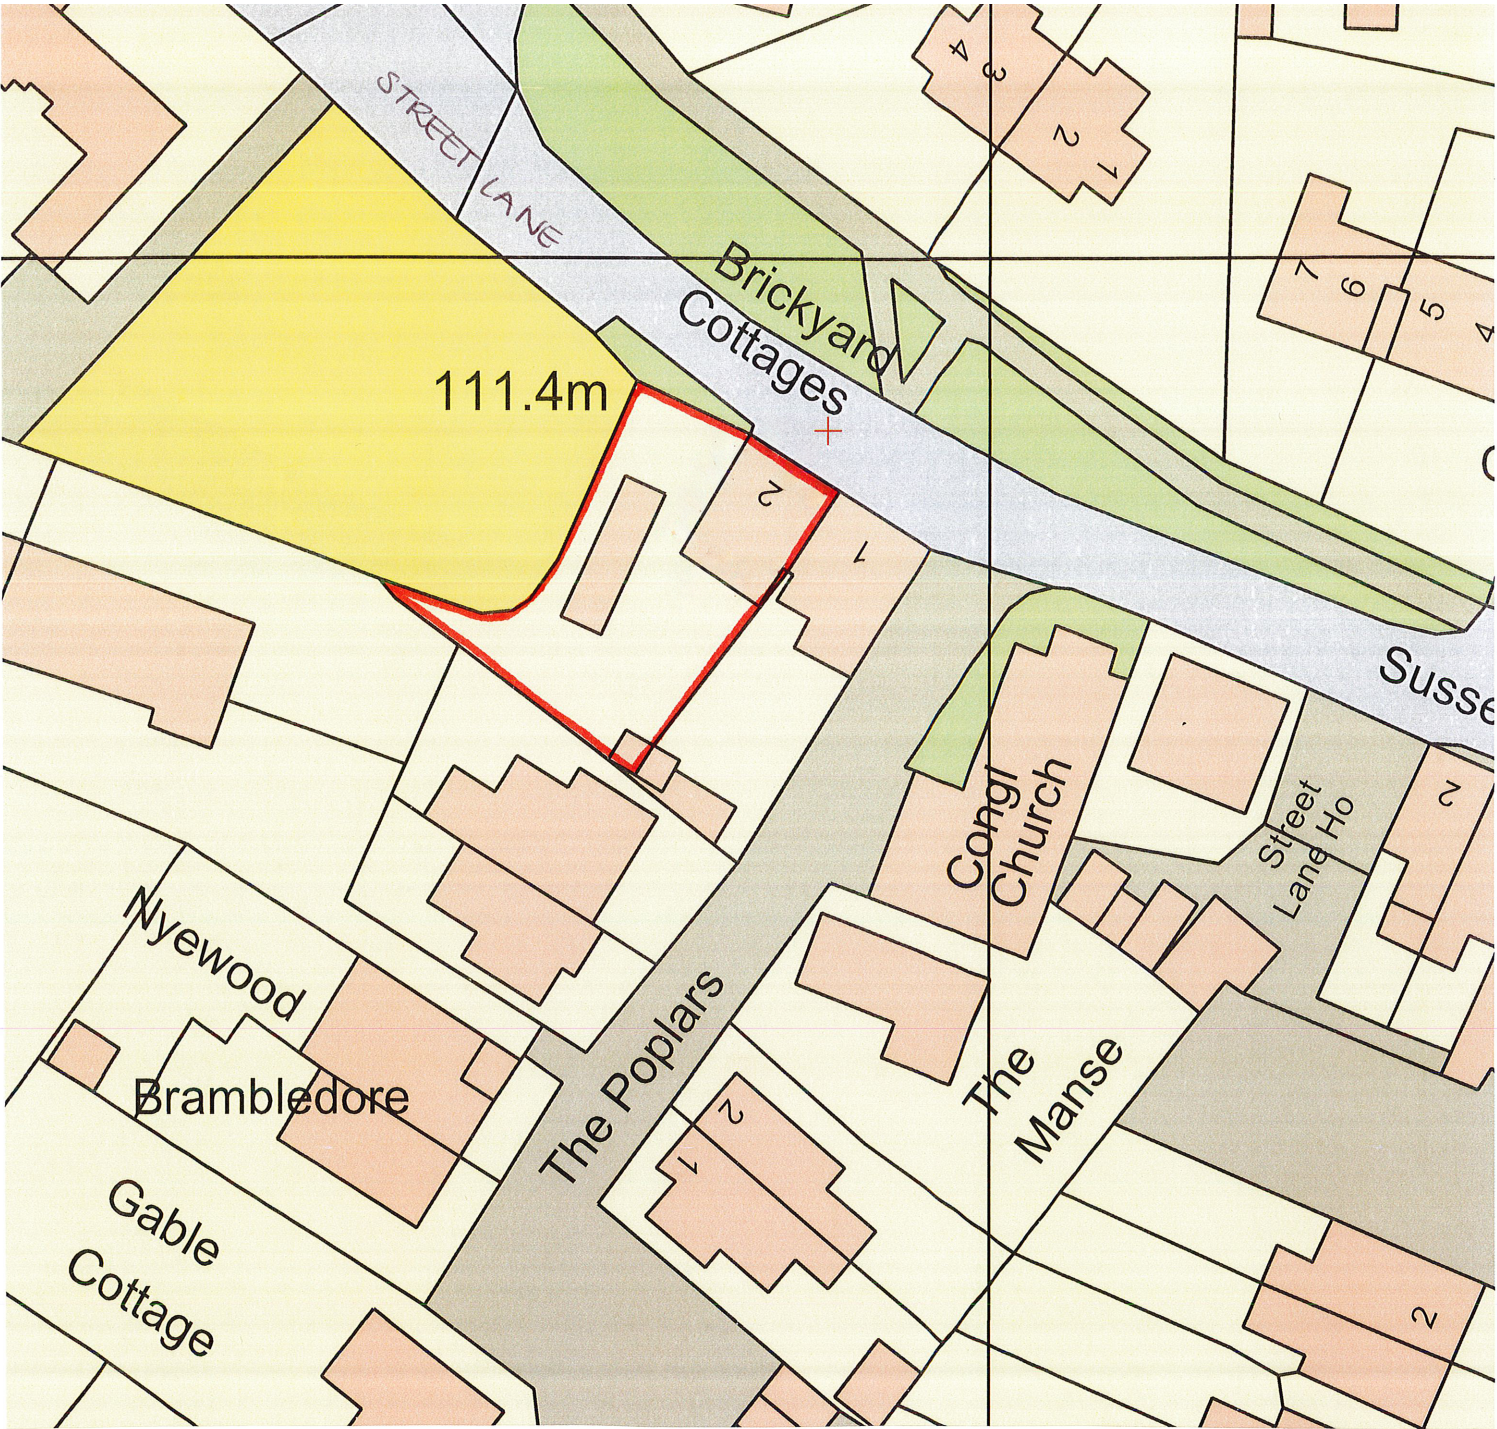

SCALE 1:500

Site Address
2 BRICKYARD COTTAGES
STREET LANE
ARDINGLY
SUSSEX
RH17 6UA.

Os Licence number 100031961

GENERAL NOTES:


This drawing is to be read in conjunction with the contract specification, the engineer's drawings and specification, and where appropriate the drawings and specifications prepared by relevant sub contractors.

All works are to be undertaken in accordance with the Building Regulations and the latest British Standards and Codes of Practice. The contractor must obtain Building Control permissions as necessary and appropriate.

All proprietary materials and products are to be used strictly in accordance with the manufacturers recommendations.

This drawing must not be scaled. All dimensions are to be checked on site prior to construction and any anomalies reported to architect.

IF IN DOUBT - ASK!

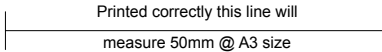

REV	DATE	DESCRIPTION
-----	------	-------------

TIMOTHY SMITH &
JONATHAN TAYLOR ^{LLP}
Architects



85 Second Avenue • London • E12 6EN
www.smithandtaylorllp.com • info@smithandtaylorllp.com

020 7241 1494

PROJECT:

Brickyard Cottage

PROJECT ADDRESS	CLIENT
2 Brickyard Cottage, Street Lane, Ardingly RH17 6UA	Mr Paul Taylor

DRAWING TITLE

[Block Plan_A3]

PROJECT No.	DRAWING No.	REVISION
300	300 EX-11	
DRAWN: JT	ISSUE:	
CHECKED:	PLANNING	
SCALE: 1:500	DATE: 02/09/2025	

CAD FILENAME: Filename