
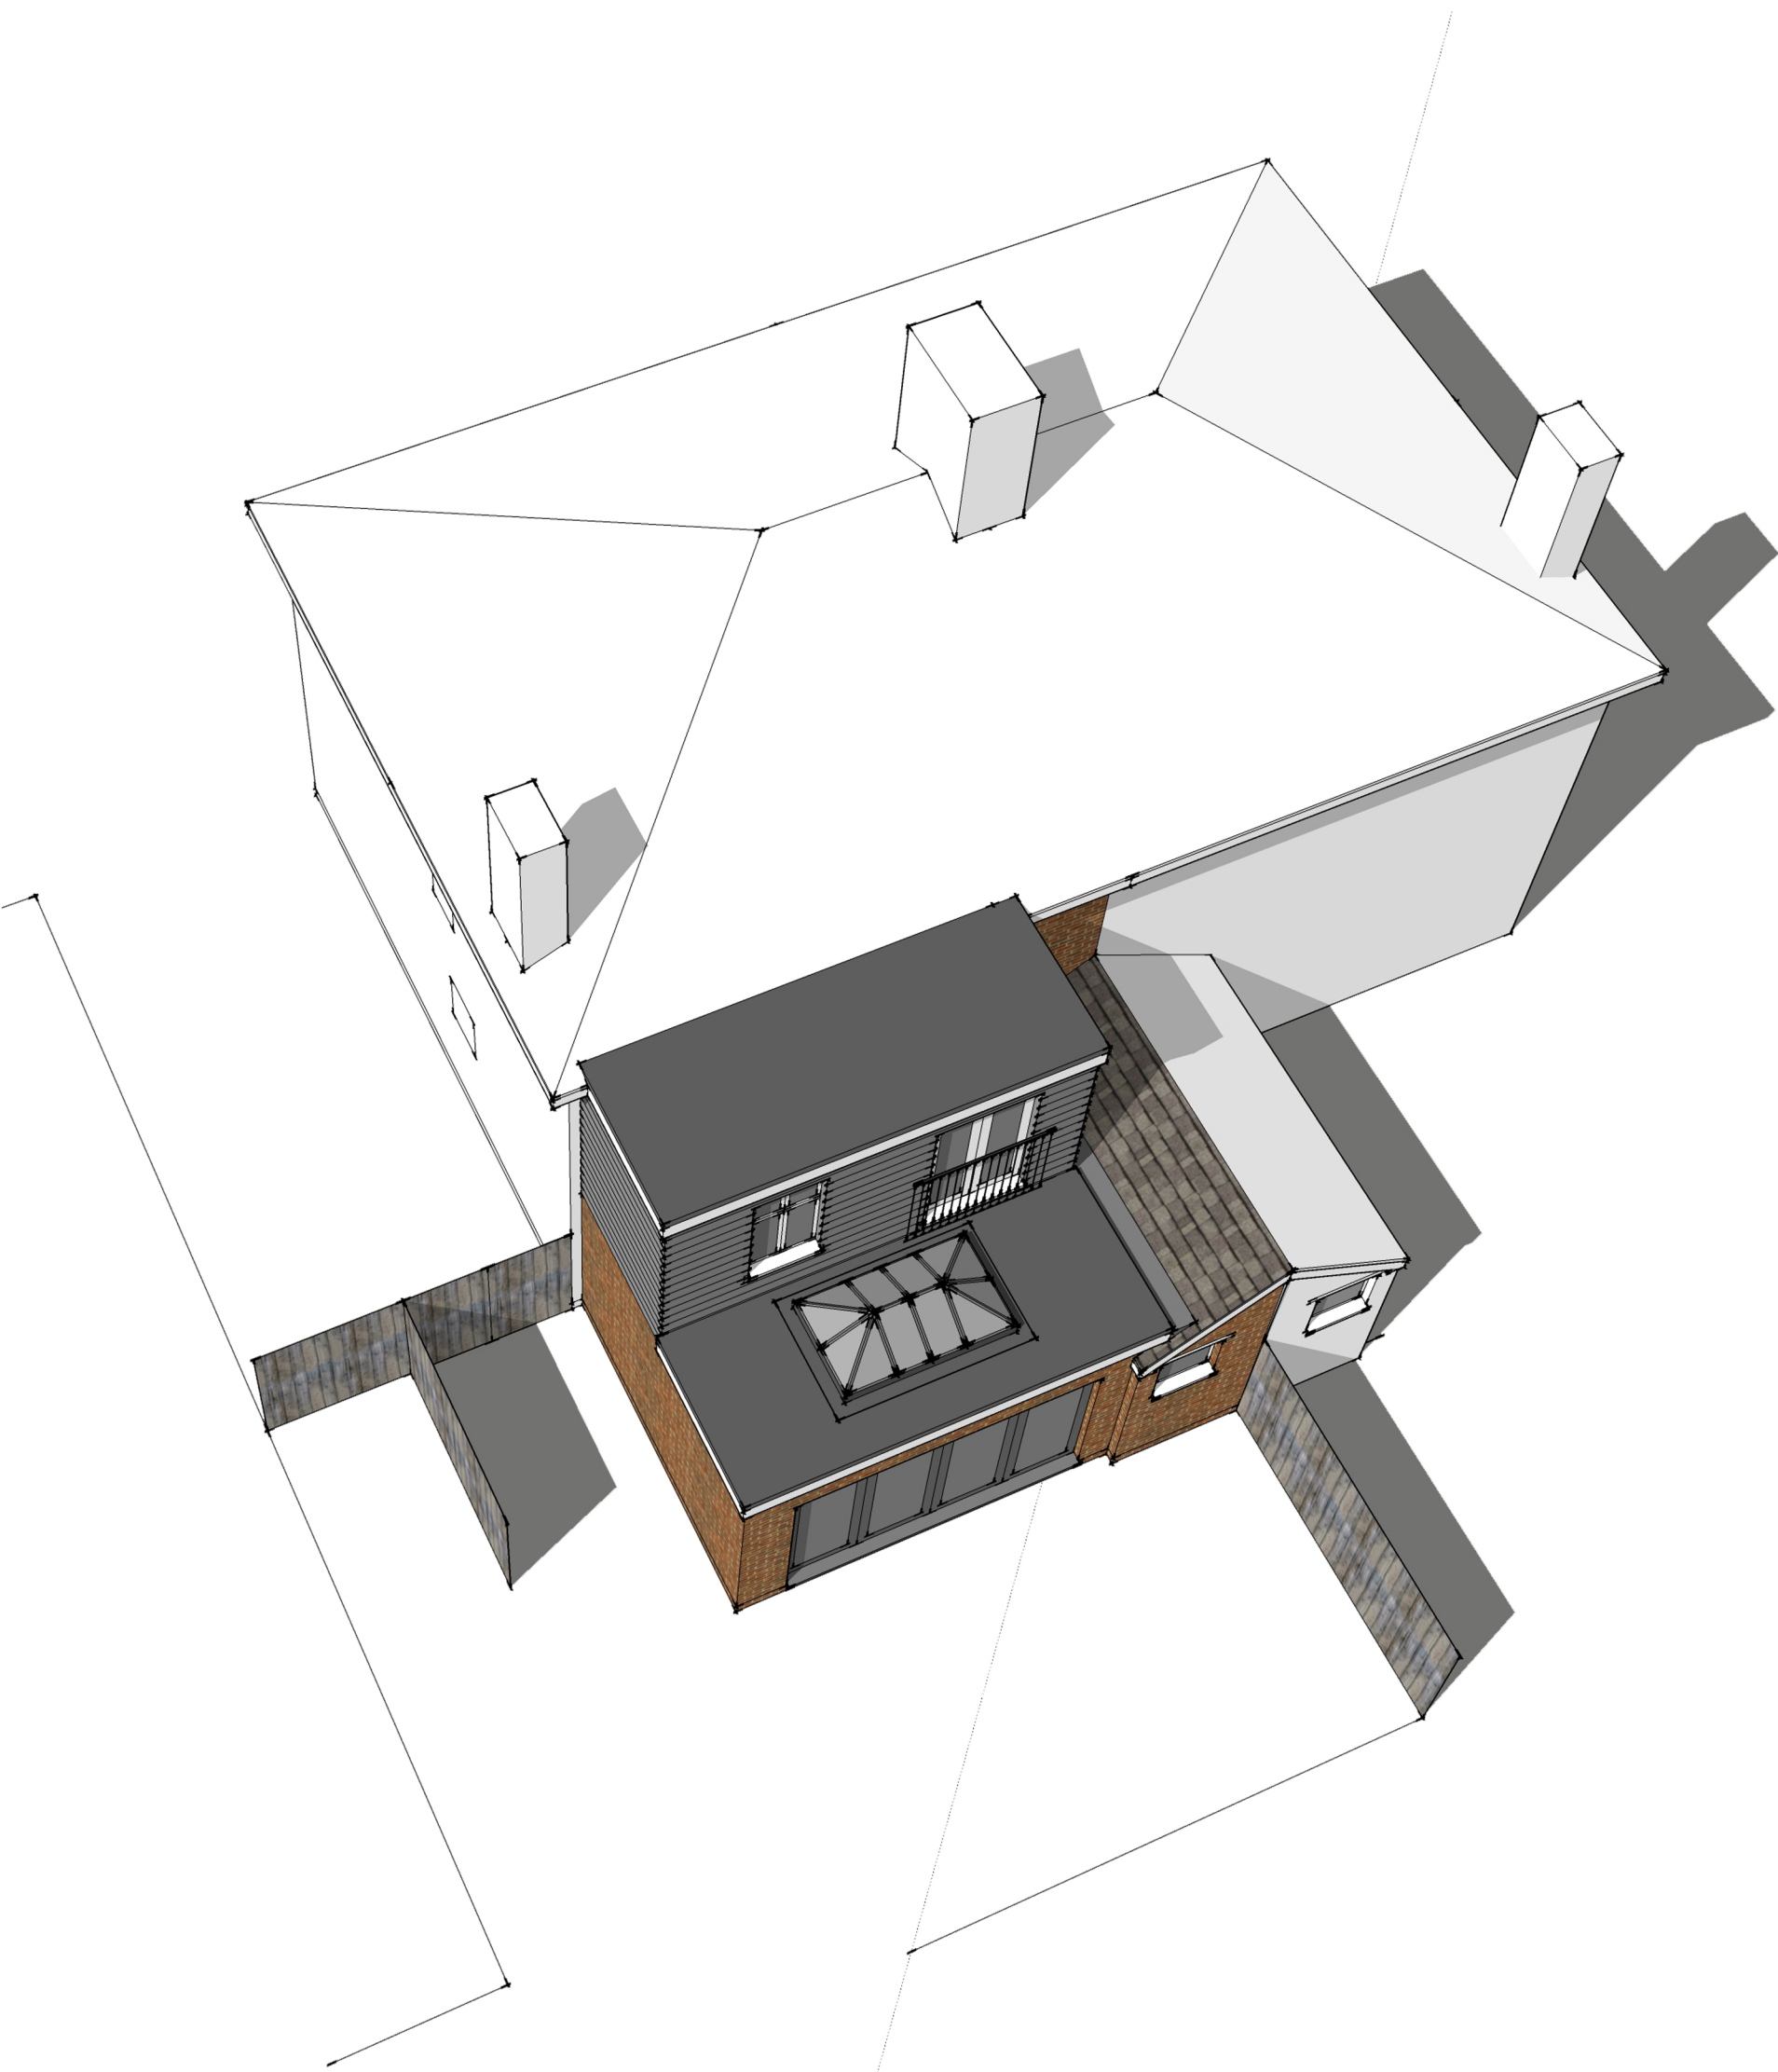
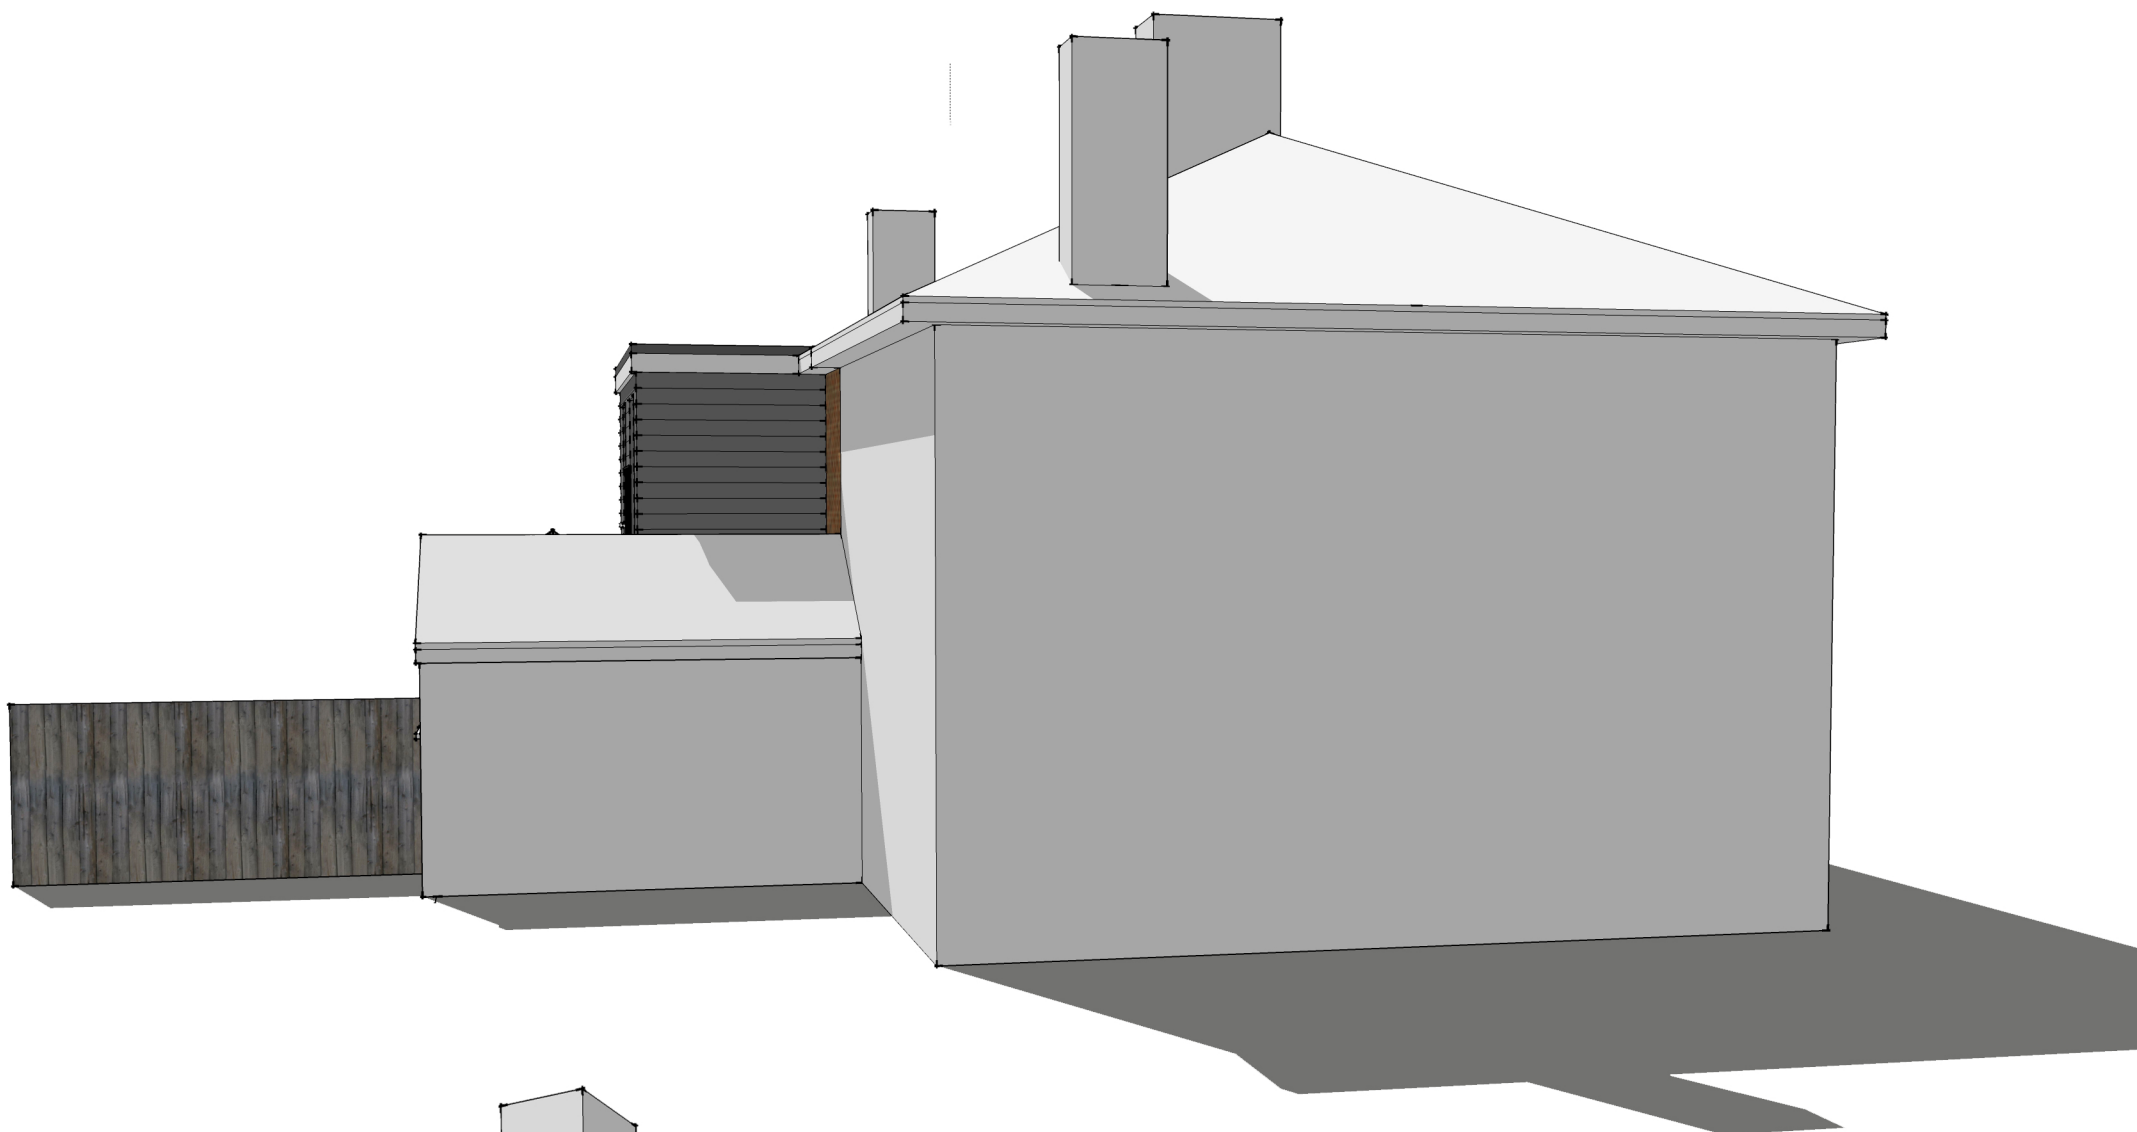


PROPOSED

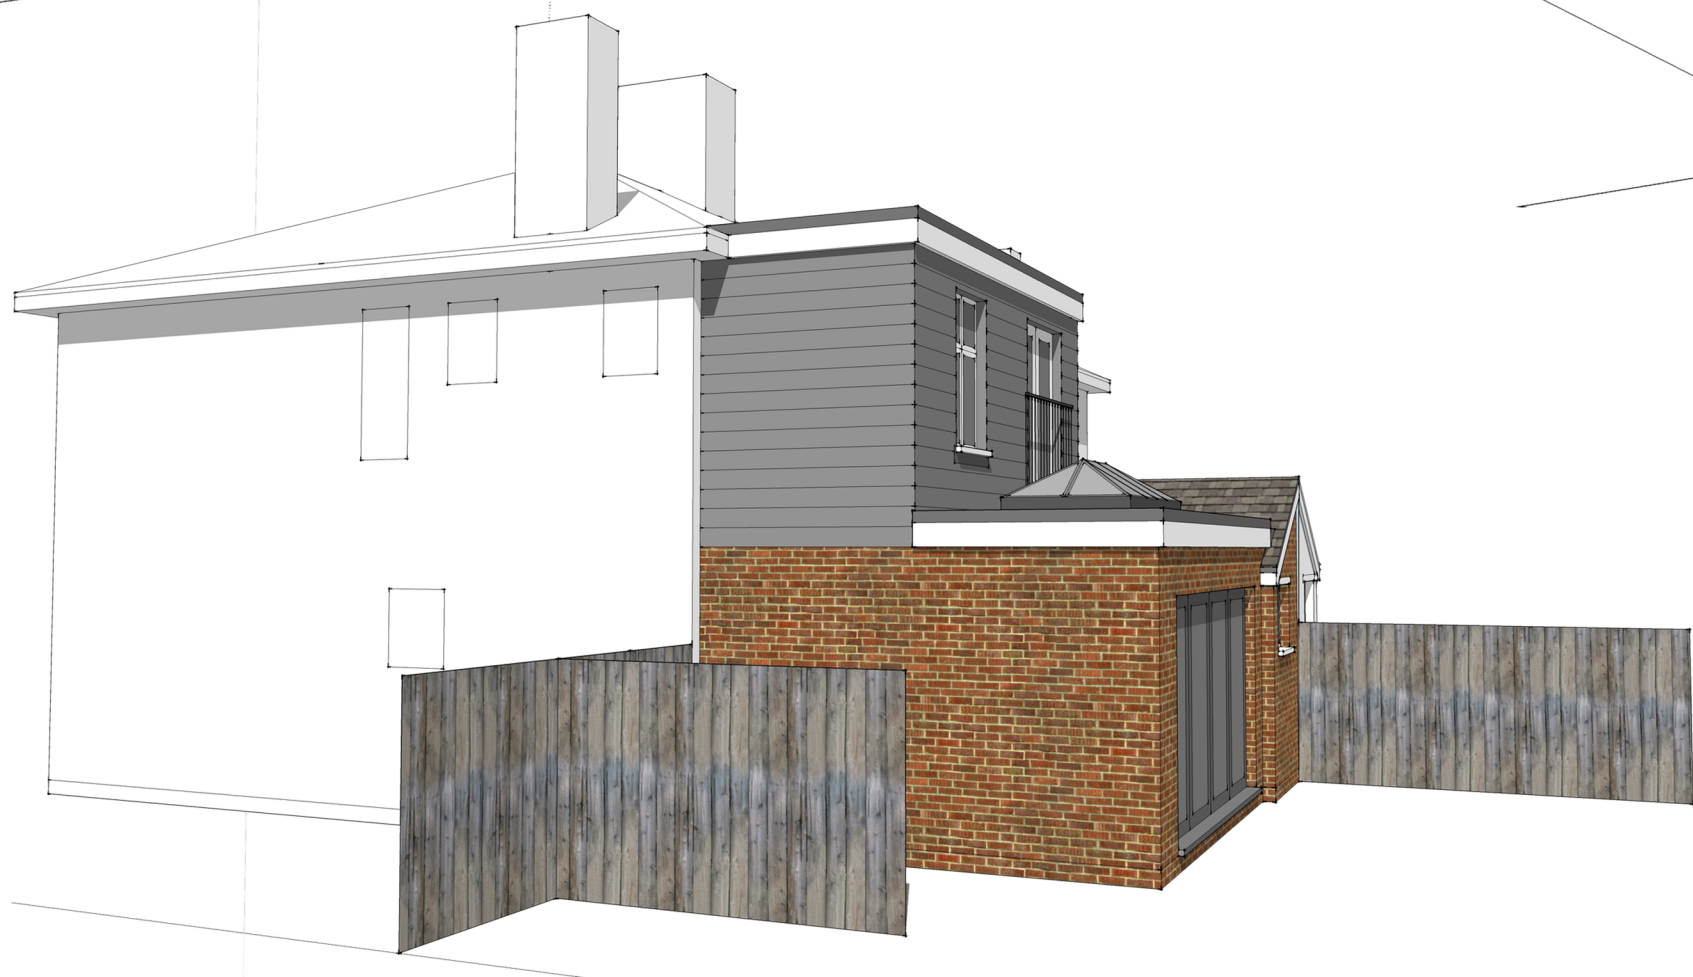

FOR MR & MRS. BURDEN	
SITE LINCOLN COTTAGE, THE GREEN, HORSTED KEYNES, WEST SUSSEX – RH17 7AW	
TITLE PROPOSED EXTERNAL VIEWS	
C/No.	SCALE NTS @ A1
DRAWN JW	DRAWING NUMBER
DATE 11/2024	PR2