


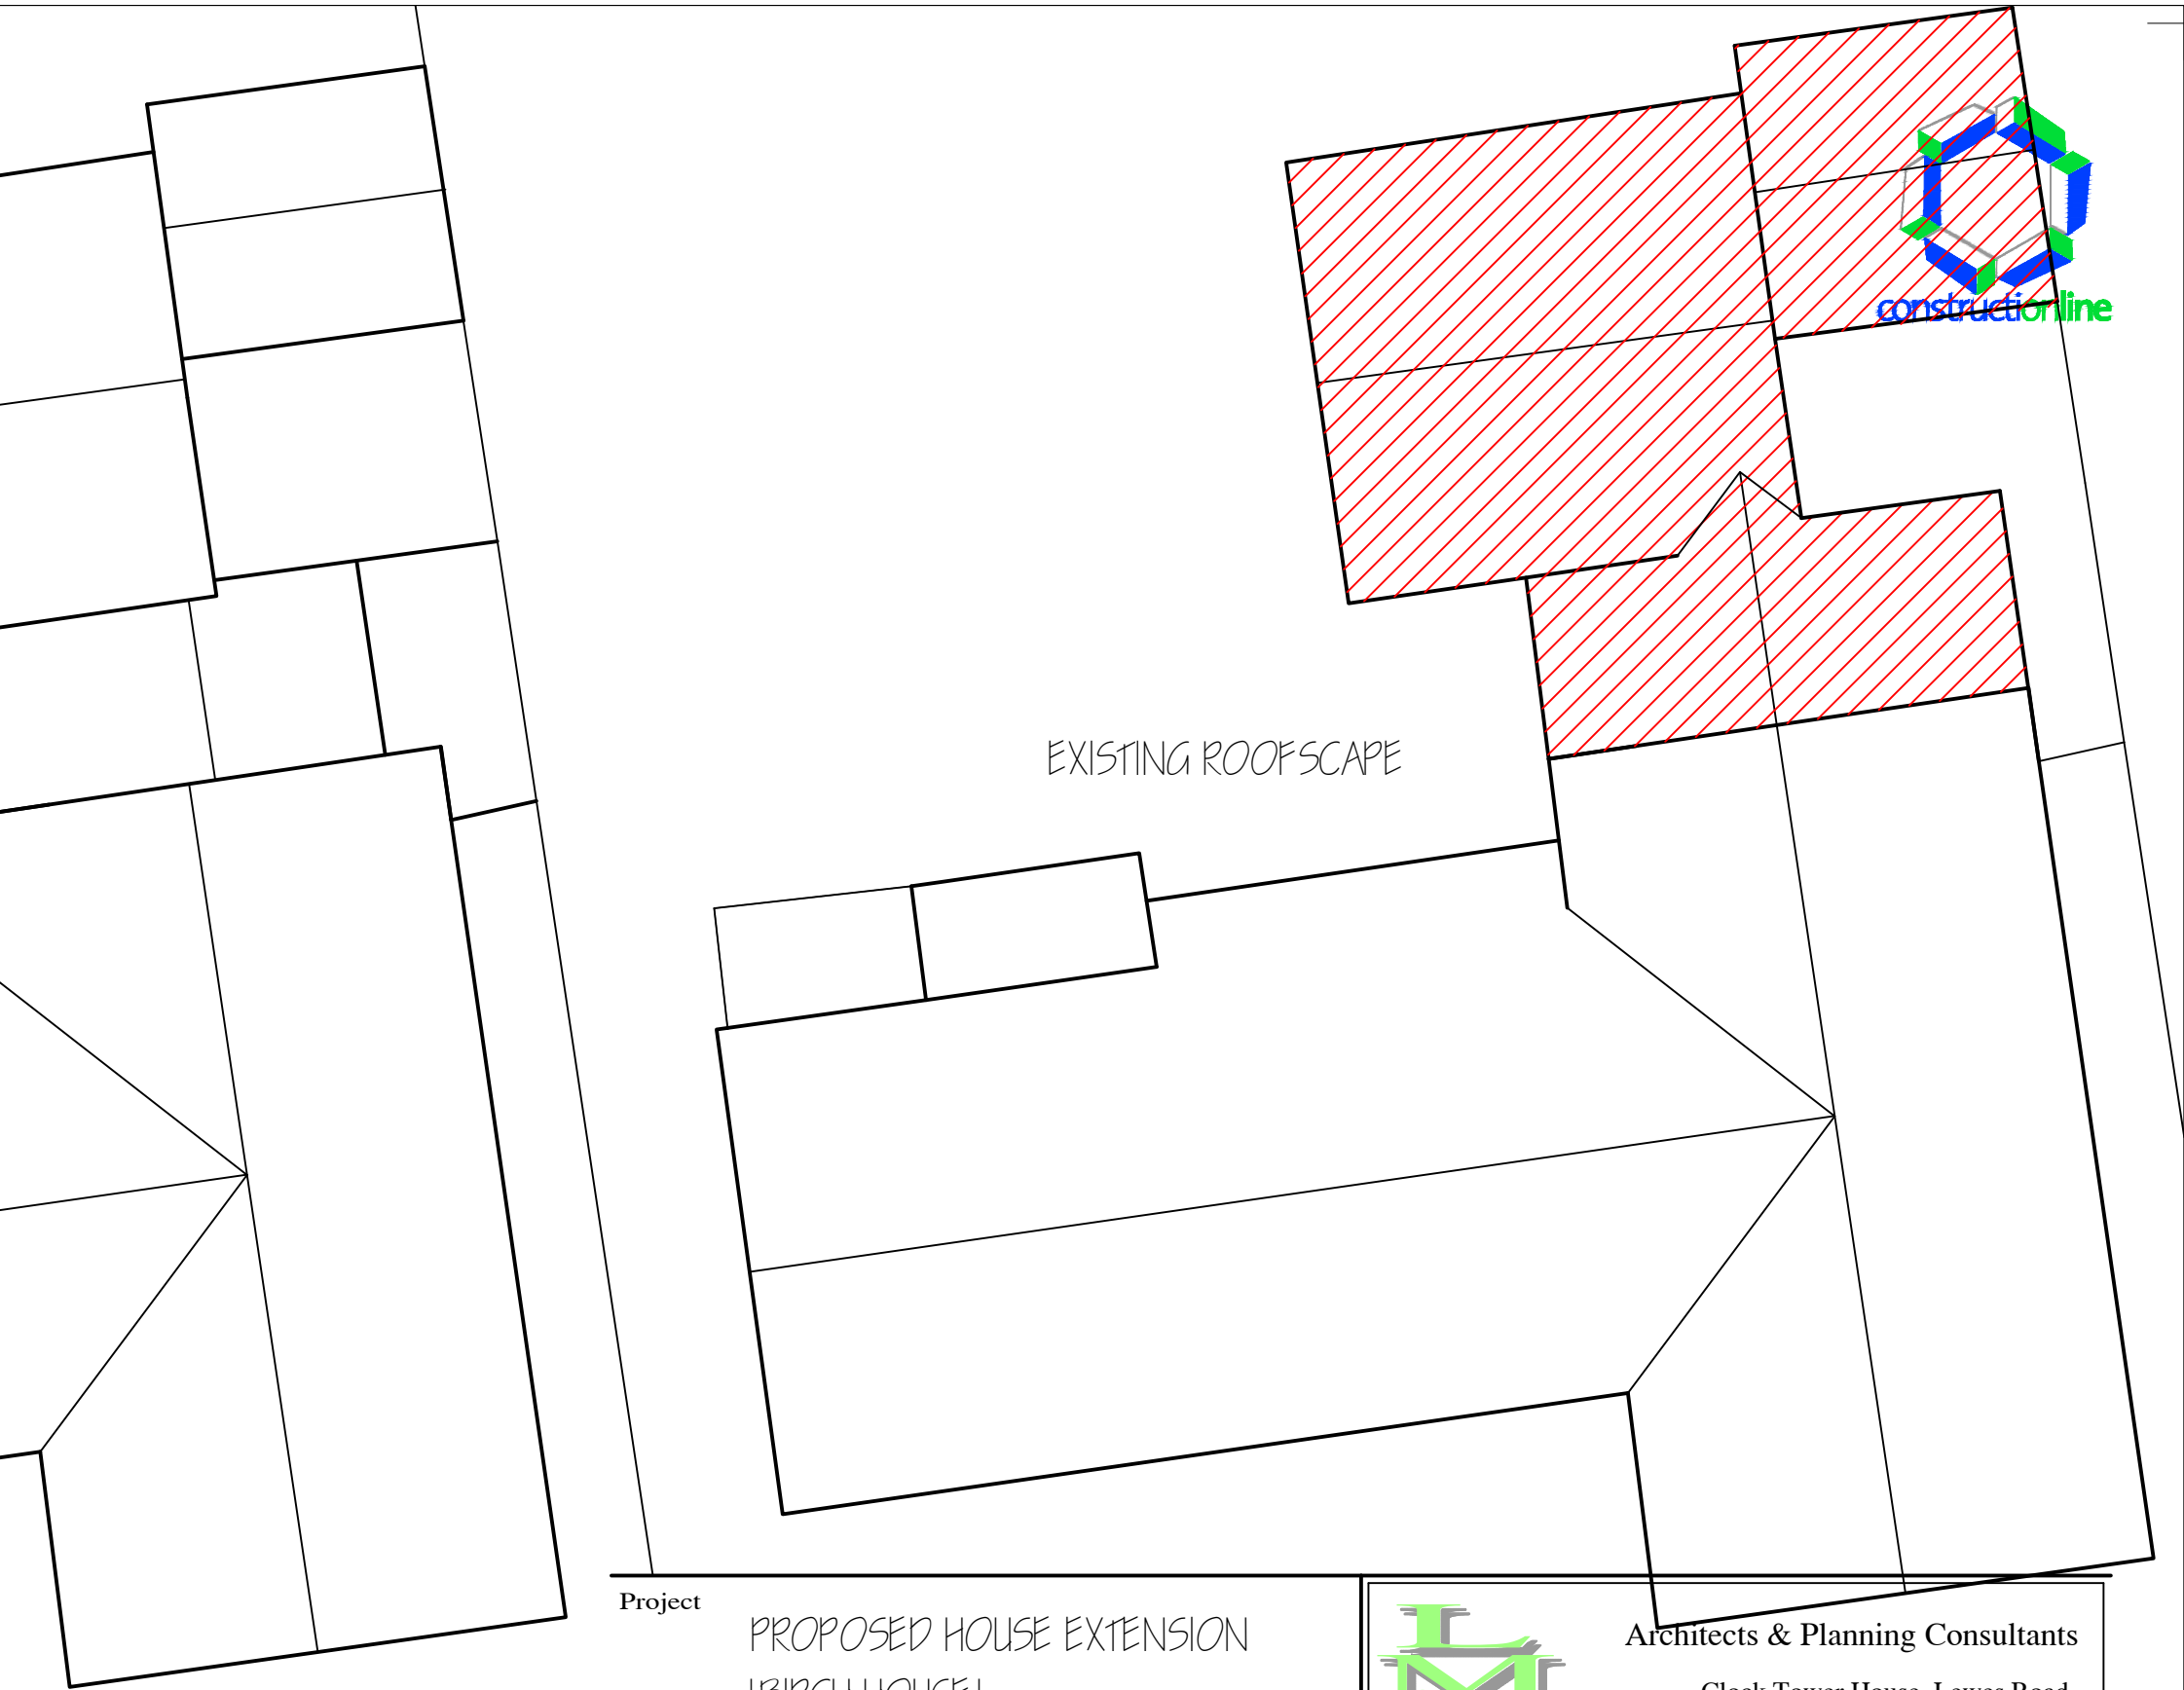

Project

PROPOSED HOUSE EXTENSION
'BIRCH HOUSE'
COURTMEAD ROAD, CUCKFIELD
WEST SUSSEX, RH17 5LR

Drawing

SKETCH SCHEME ELEVATIONS
FLOOR & ROOF LAYOUTS



Architects & Planning Consultants

Clock Tower House, Lewes Road
Lindfield, West Sussex. RH16 2LH
Telephone 01444 - 484711

Client

MR & MRS D McLEOD

Drawing no.

0224.P03

date

07.25

scale

1:100

drawn

ARM

revisions

©THE CONTRACTOR SHOULD CHECK ALL DIMENSIONS ON SITE. NO DIMENSIONS TO BE SCALED FROM DRAWINGS.
IT IS THE CONTRACTORS RESPONSIBILITY TO ENSURE COMPLIANCE WITH BUILDING REGULATIONS.