

Project

PROPOSED BOUNDARY FENCE
'LITTLE WHITE GATES'
BLACK HILL
LINDFIELD
WEST SUSSEX
RH16 2HF



Architects & Planning Consultants

Clock Tower House, Lewes Road
Lindfield, West Sussex. RH16 2LH
Telephone 01444 - 484711

Client

Mr S Smith

Drawing

SITE LOCATION PLAN

Drawing no.

0226.SPOI

date

May 26


revisions

scale

1:1250

drawn

GRM/ ARM

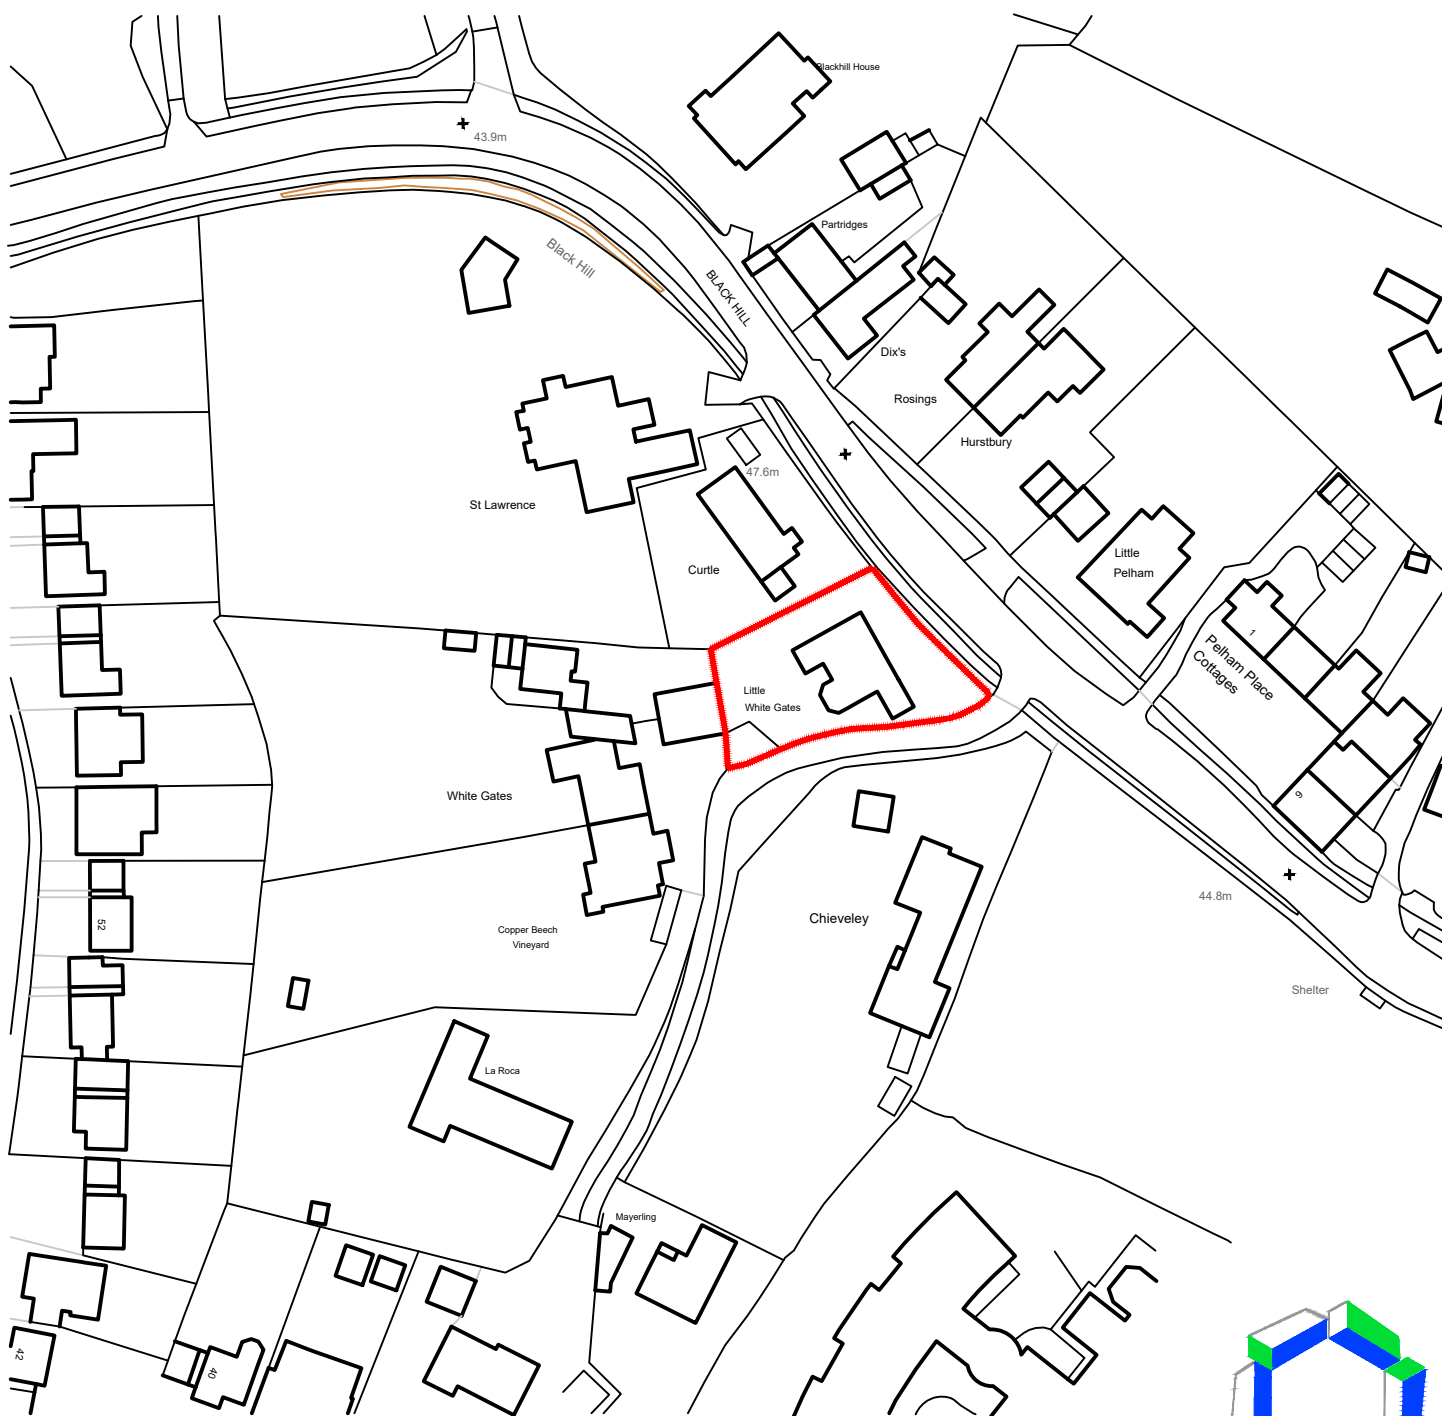

© THE CONTRACTOR SHOULD CHECK ALL DIMENSIONS ON SITE.
NO DIMENSIONS TO BE SCALED FROM DRAWINGS.
IT IS THE CONTRACTORS RESPONSIBILITY TO ENSURE COMPLIANCE WITH BUILDING REGULATIONS.

Ordnance Survey (c) Crown Copyright 2023. All rights reserved. Licence number 100022432

