


TYPICAL SECTION A-A
HOLT (AS)

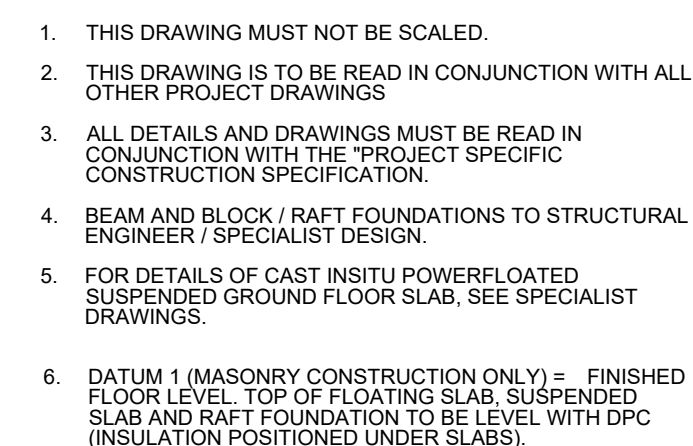

NOTE:
SMOKE DETECTOR/INVERTER/ISOLATOR
SWITCHES ONLY REQUIRED WHEN
PHOTOVOLTAIC POWER SYSTEM IS
INSTALLED WITHIN ROOF SPACE.

Revision	Date	By	Chkd
P1	18.01.24	CF	JJ
Preliminary first issue.			
P2	13.11.24	DA	CF
Amended as per client request. Email 06.11.24			

PRELIMINARY

Client

 **Places
for People**

Project	BURGESS HILL FAIRBRIDGE WAY
---------	--------------------------------

CiSfb Element

Drawing
HOLT HOUSE TYPE
TYPICAL SECTION

Drawn by CF	Checked JJ	
Scale 1:25@A1	Dated 05.01.24	
Job No. 71978	Drawing No. HOLT-800	Revision P2

Birmingham Office
28 Pickford Street, Digbeth, Birmingham, B5 5QH
T. 0121 633 0000 F. 0121 633 0300 E. design@bm3.co.uk

BM3