

© This drawing is copyright and is not be reproduced or disclosed to third parties without hparchitectures prior permission.


Do not scale from this drawing, other than for Local Authority Planning purposes.

This drawing is to be read in conjunction with all relevant consultants, specialist manufacturers drawings and specifications.

Any discrepancies in dimensions or details on or between these drawings should be drawn to our attention.


All dimensions are in millimetres unless noted otherwise.

Any surveyed information incorporated within this drawing cannot be guaranteed as accurate unless confirmed by fixed dimension.

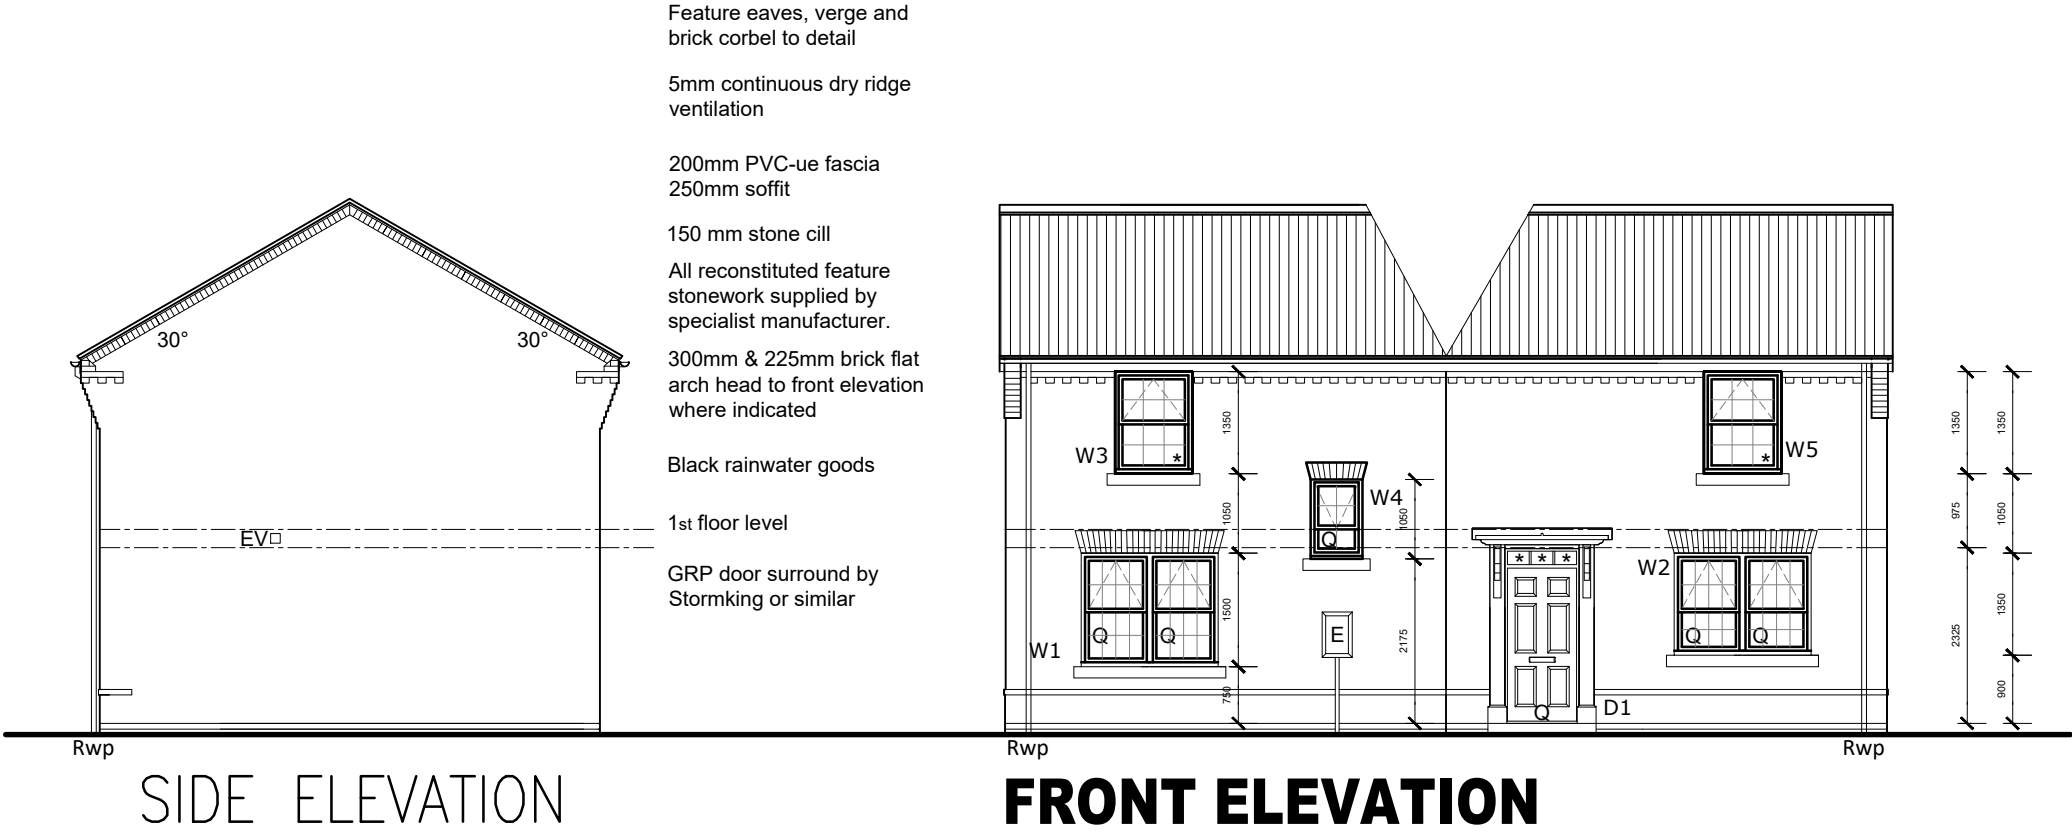

C2	12/6/26	PV DELETED	CD
C1	29/01/25	CONSTRUCTION ISSUE	CD
T1	20/12/24	TENDER	CD
T0	28.07.23	TENDER ISSUE	RJF
Rev	Date	Description	By

CONSTRUCTION

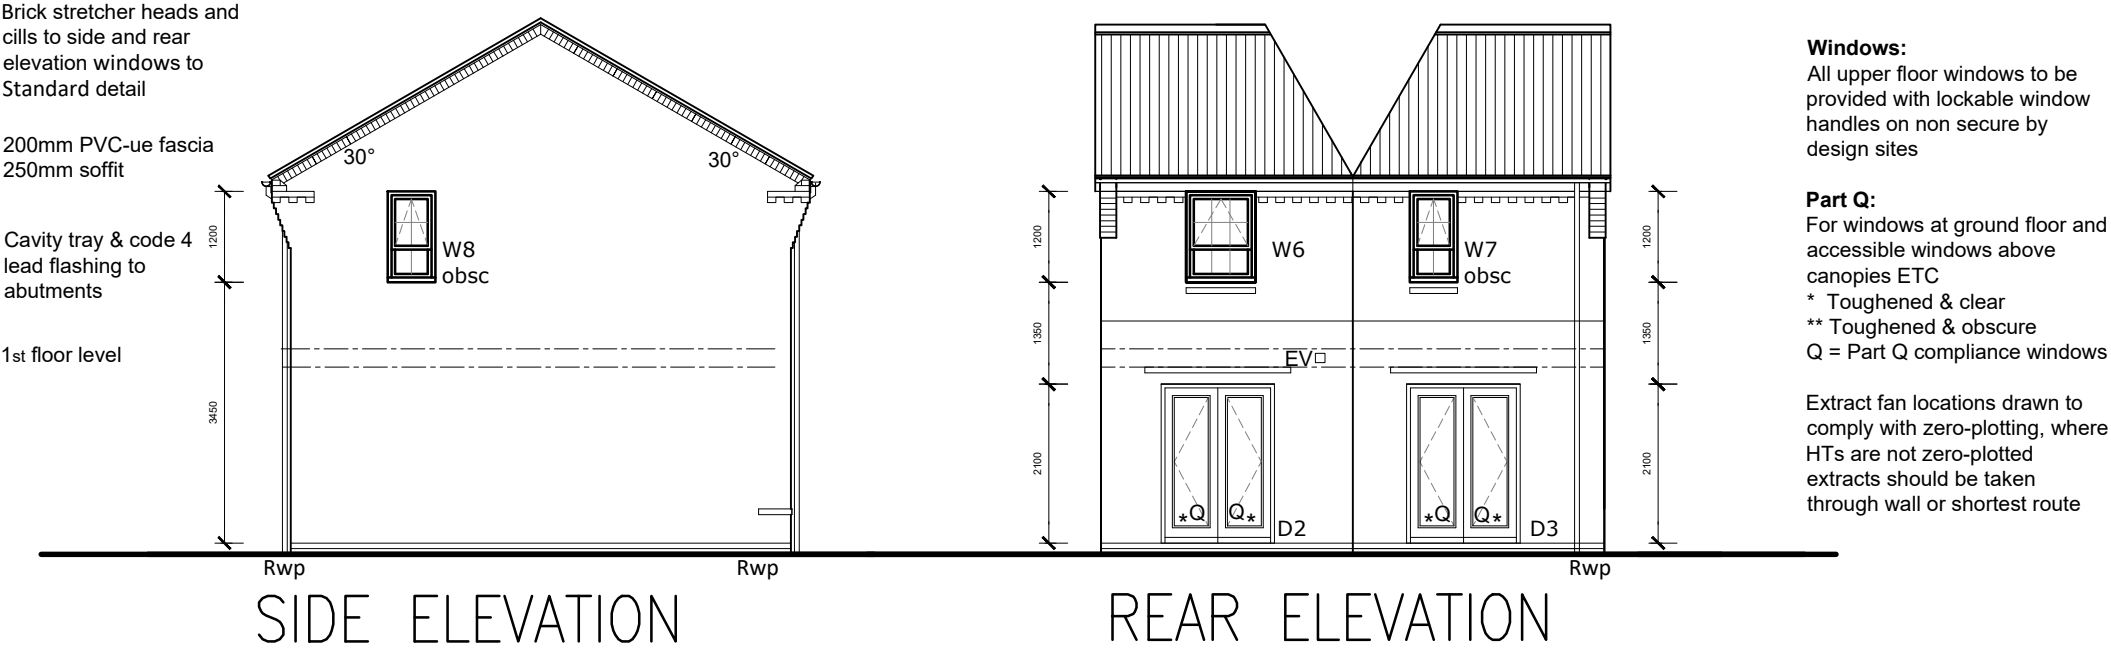

Windows:
All upper floor windows to be provided with lockable window handles on non secure by design sites

Part Q:
For windows at ground floor and accessible windows above canopies ETC
* Toughened & clear
** Toughened & obscure
Q = Part Q compliance windows

Extract fan locations drawn to comply with zero-plotting, where HTs are not zero-plotted extracts should be taken through wall or shortest route

LANGHAM -
PLOTS AS: PLOT 32 BRICK
PLOTS OPP: PLOT 35 BRICK



hparchitecture.co.uk / 01344 752 271
Manhattan House, 140 High Street, Crowthorne, Berkshire RG45 7AY

Client



DAVID WILSON HOMES
WHERE QUALITY LIVES

Project

CRAWLEY DOWN ROAD - FELBRIDGE
PHASE 1 - DAVID WILSON HOMES

Drawing

LANGHAM - ELEVATIONS - BRICK

Scale	Date	Drawn By	Checked By
1:100@A3	25/06/2025	RJF	CD
Project No.	Drawing No.	Revision	
H7490	N331-ZZ-DR-AR-000209	C2	