




A - Front Elevation

D - Side Elevation

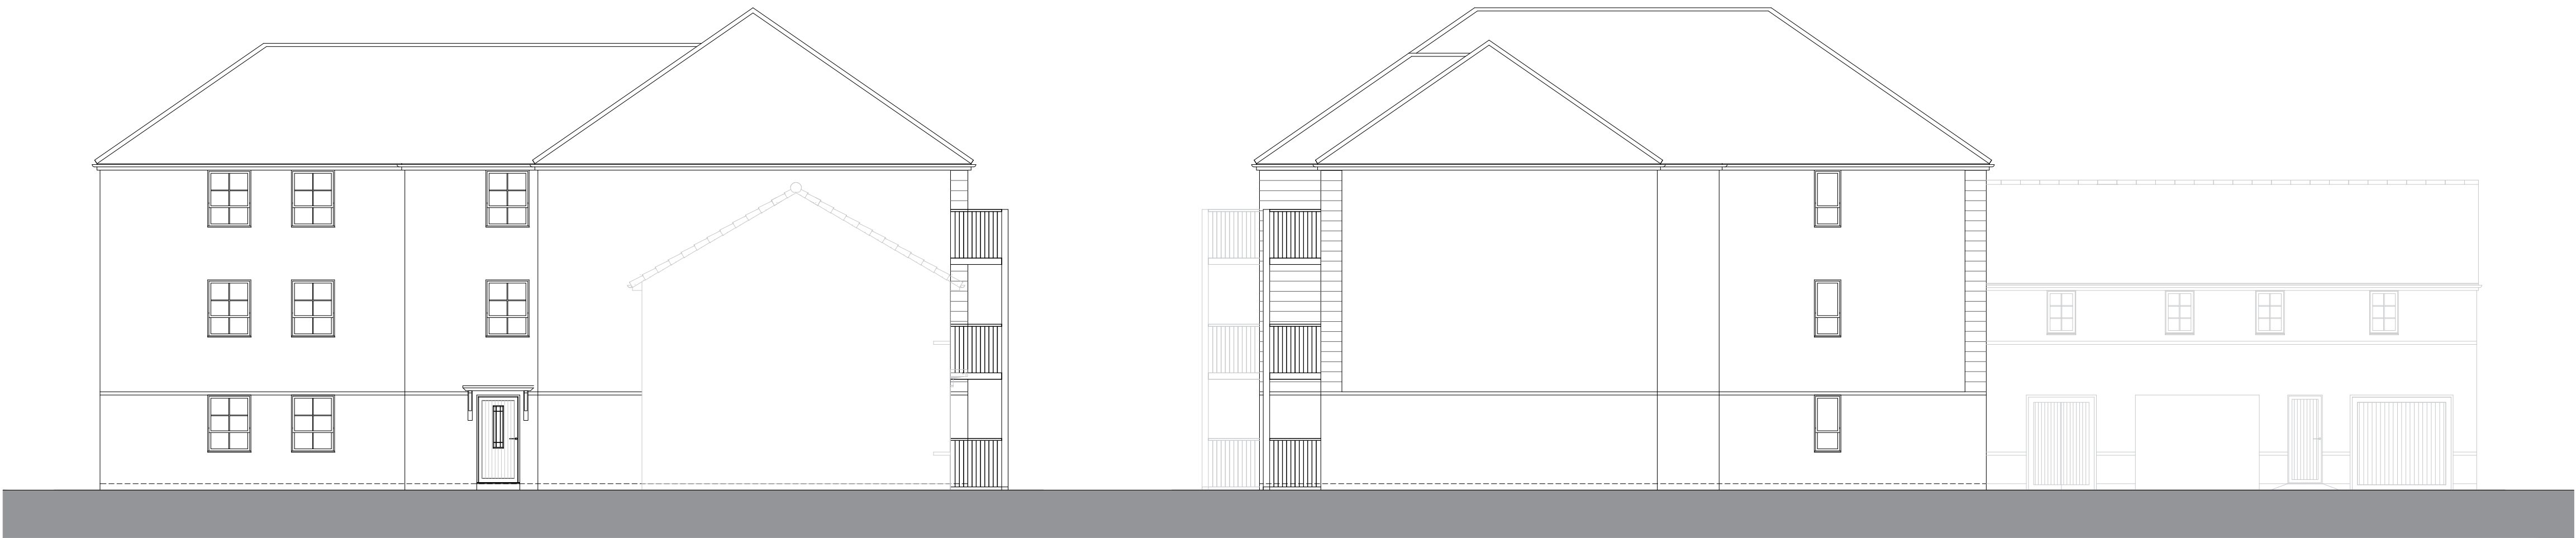

C - Rear Elevation

B - Side Elevation