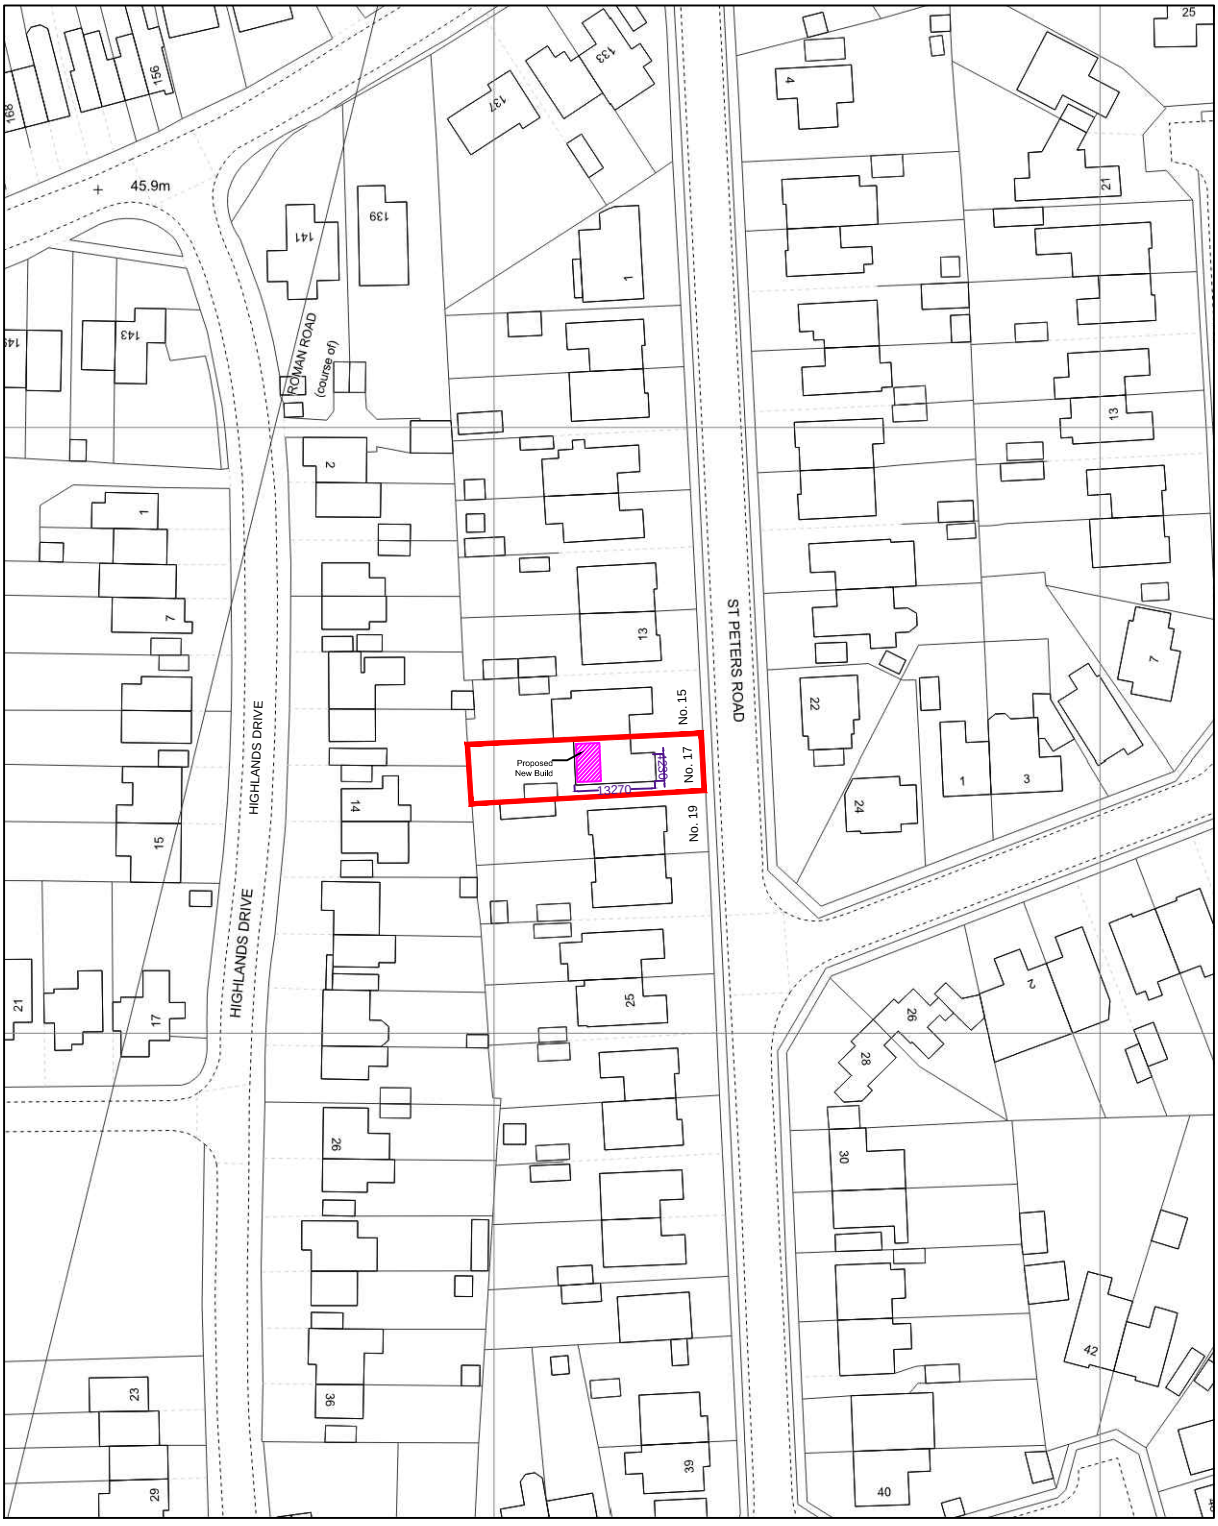


0 12.5m 25m

1 : 1250

Drawing Title:

OSE Location Plan 1250

Site:
17
St Peters Road

Burgess Hill
West Sussex
RH15 8JP

Dwg No:
00001

Scale:
1:1250

Paper Size
A 4

Date:
13/09/2025