


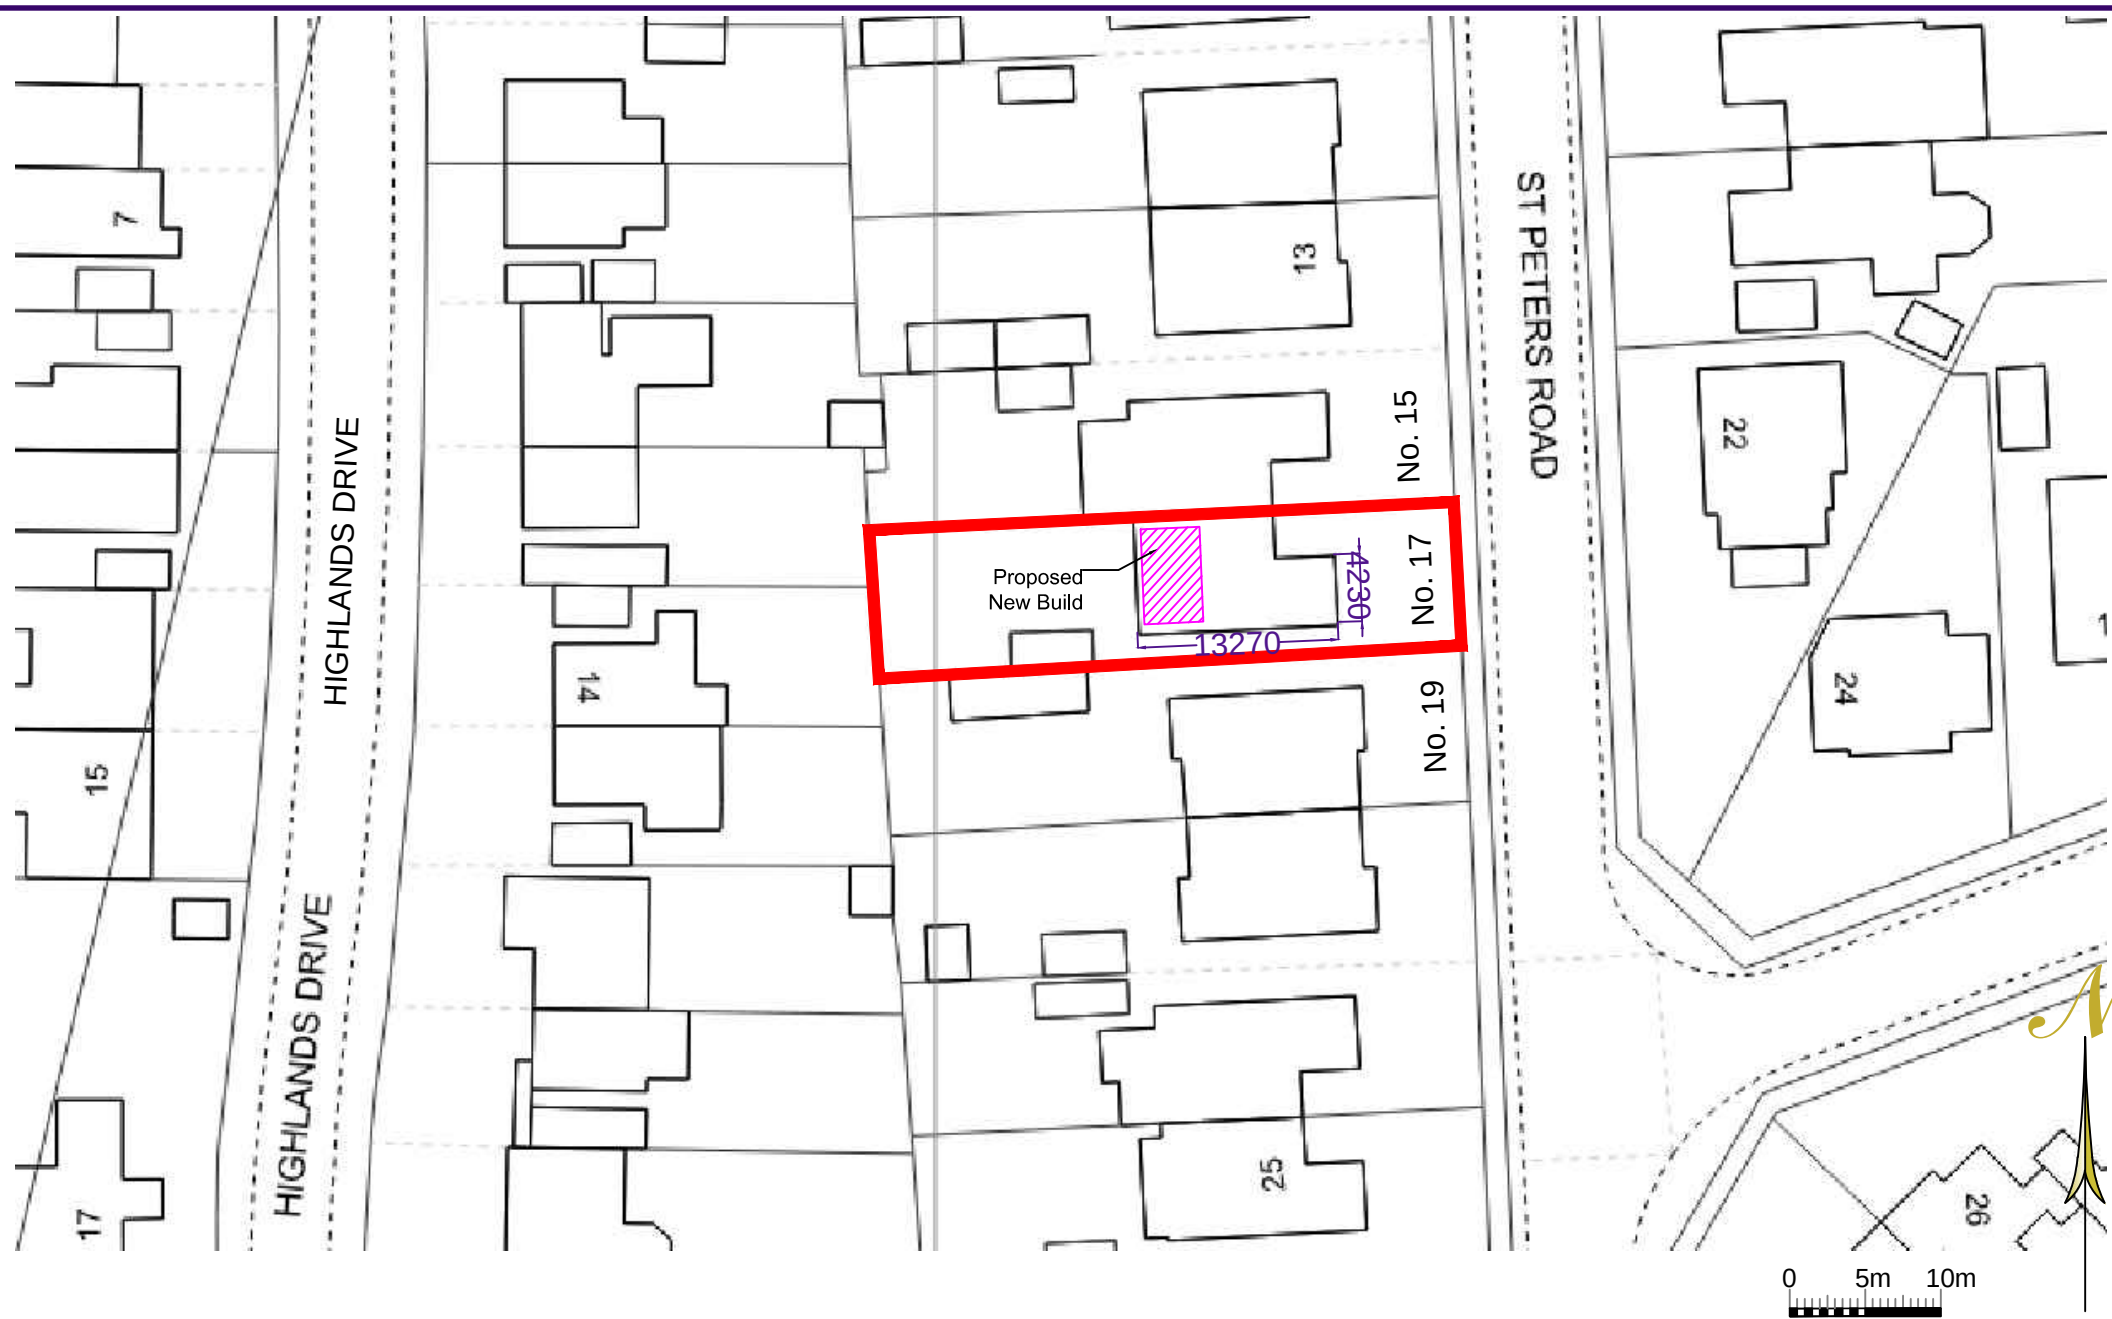

NOTE: For construction, all dimensions must be checked on site and not scaled from this drawing

Client:	Mr & Mrs D Downs
Drawing Title:	Block Plan 500

Site:	17 St Peters Road RH15 8JP
Date:	13/09/2025

Scale:	1:500
Paper size	A 4