


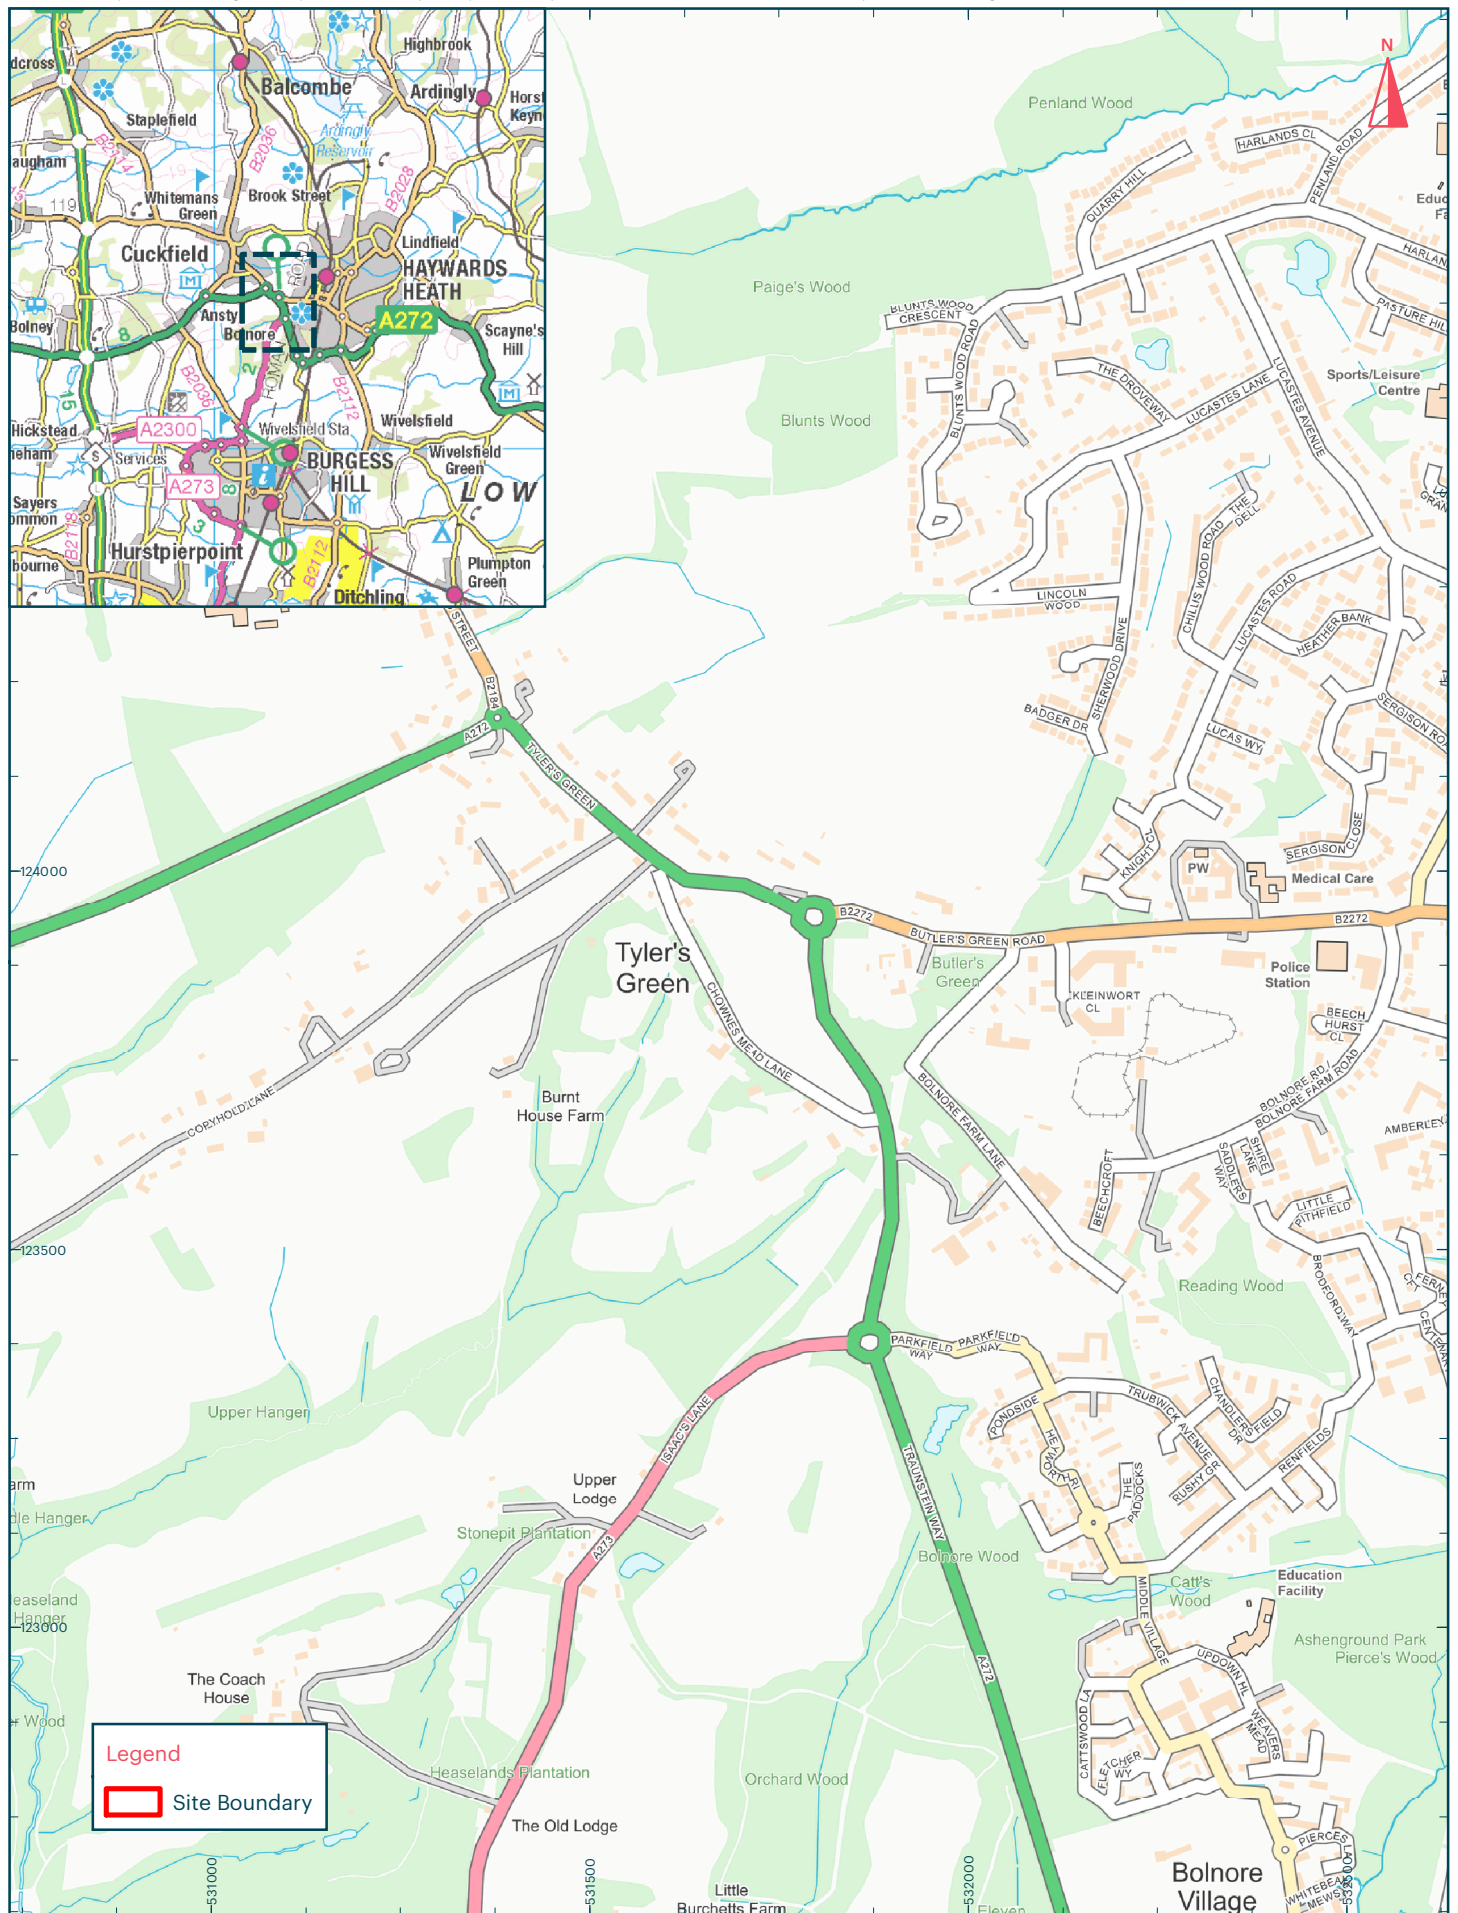

Title:
Figure 1: Site Location

Address:
Chownes Mead, Haywards Heath

Scale at A4: 1:10,000

0 300m

orion.




Title:
Figure 2: Site Plan

Address:
Chownes Mead, Haywards Heath

Scale at A3: 1:1,000

0 25m

A horizontal scale bar with alternating black and white segments, labeled '0' at the left end and '25m' at the right end.

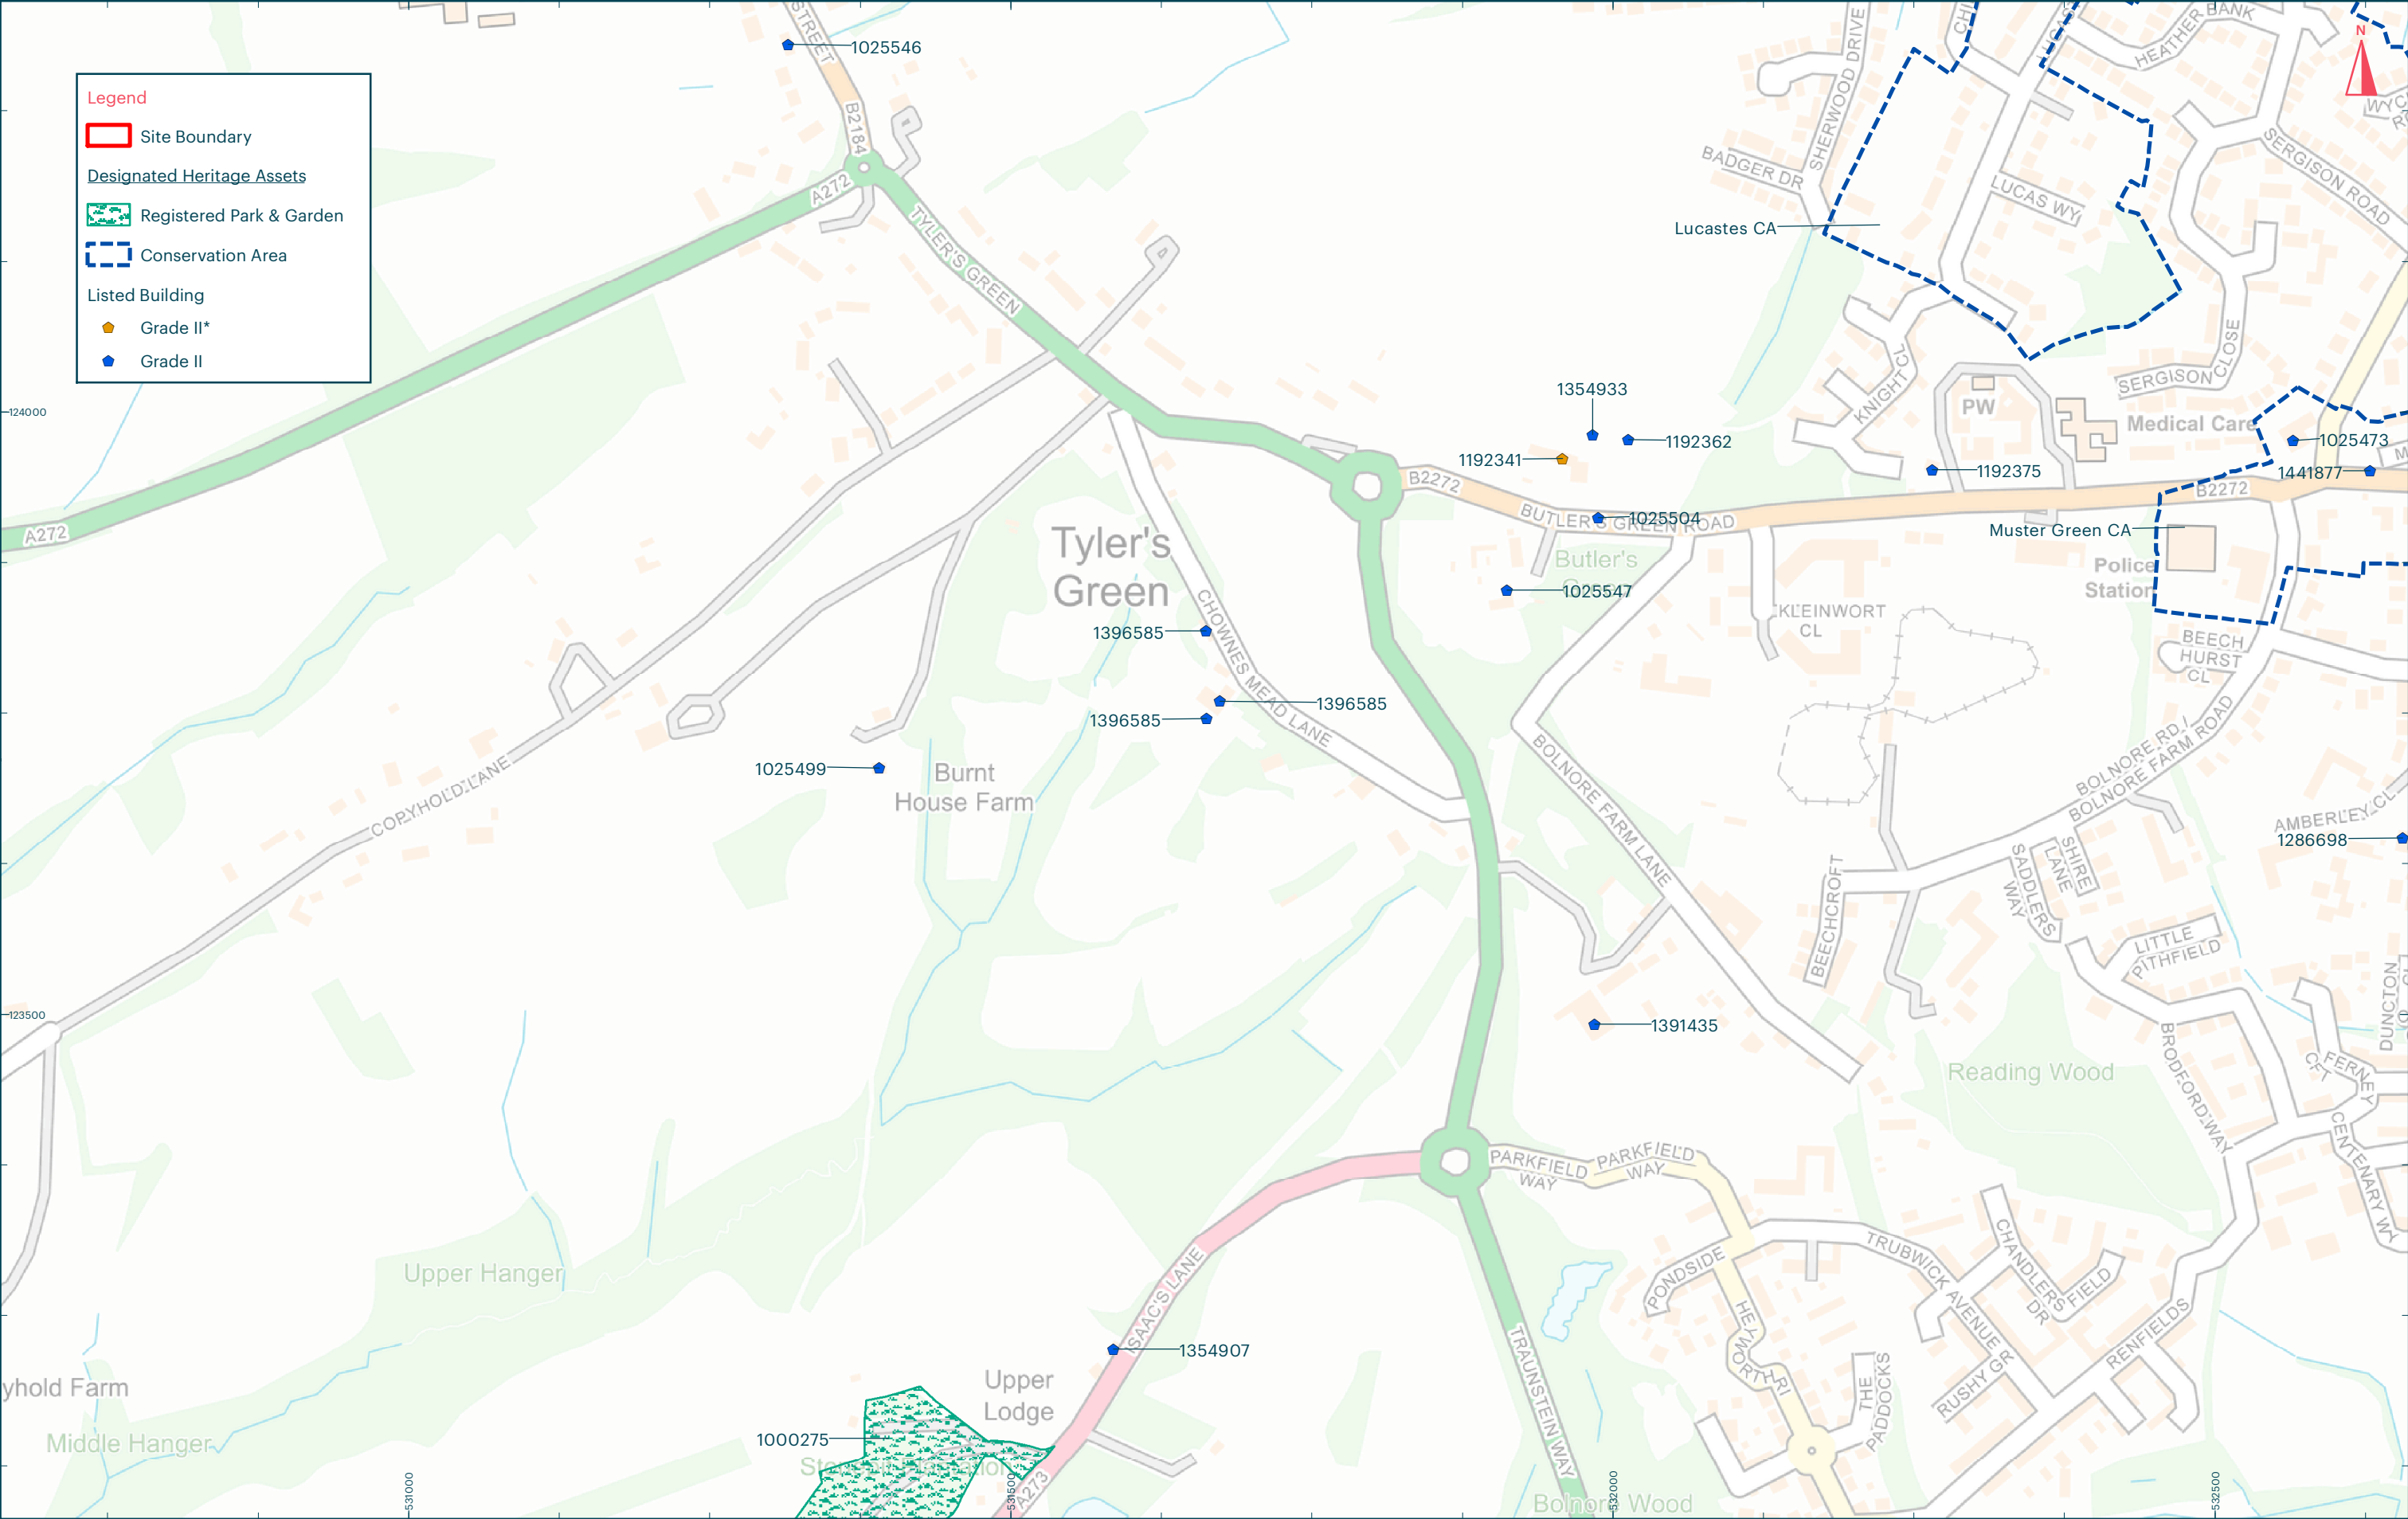

Title:
Figure 3: Location of Listed Buildings in Vicinity

Address:
Chownes Mead, Haywards Heath


Scale at A3: 1:5,000

0 150m



Legend

Site Boundary

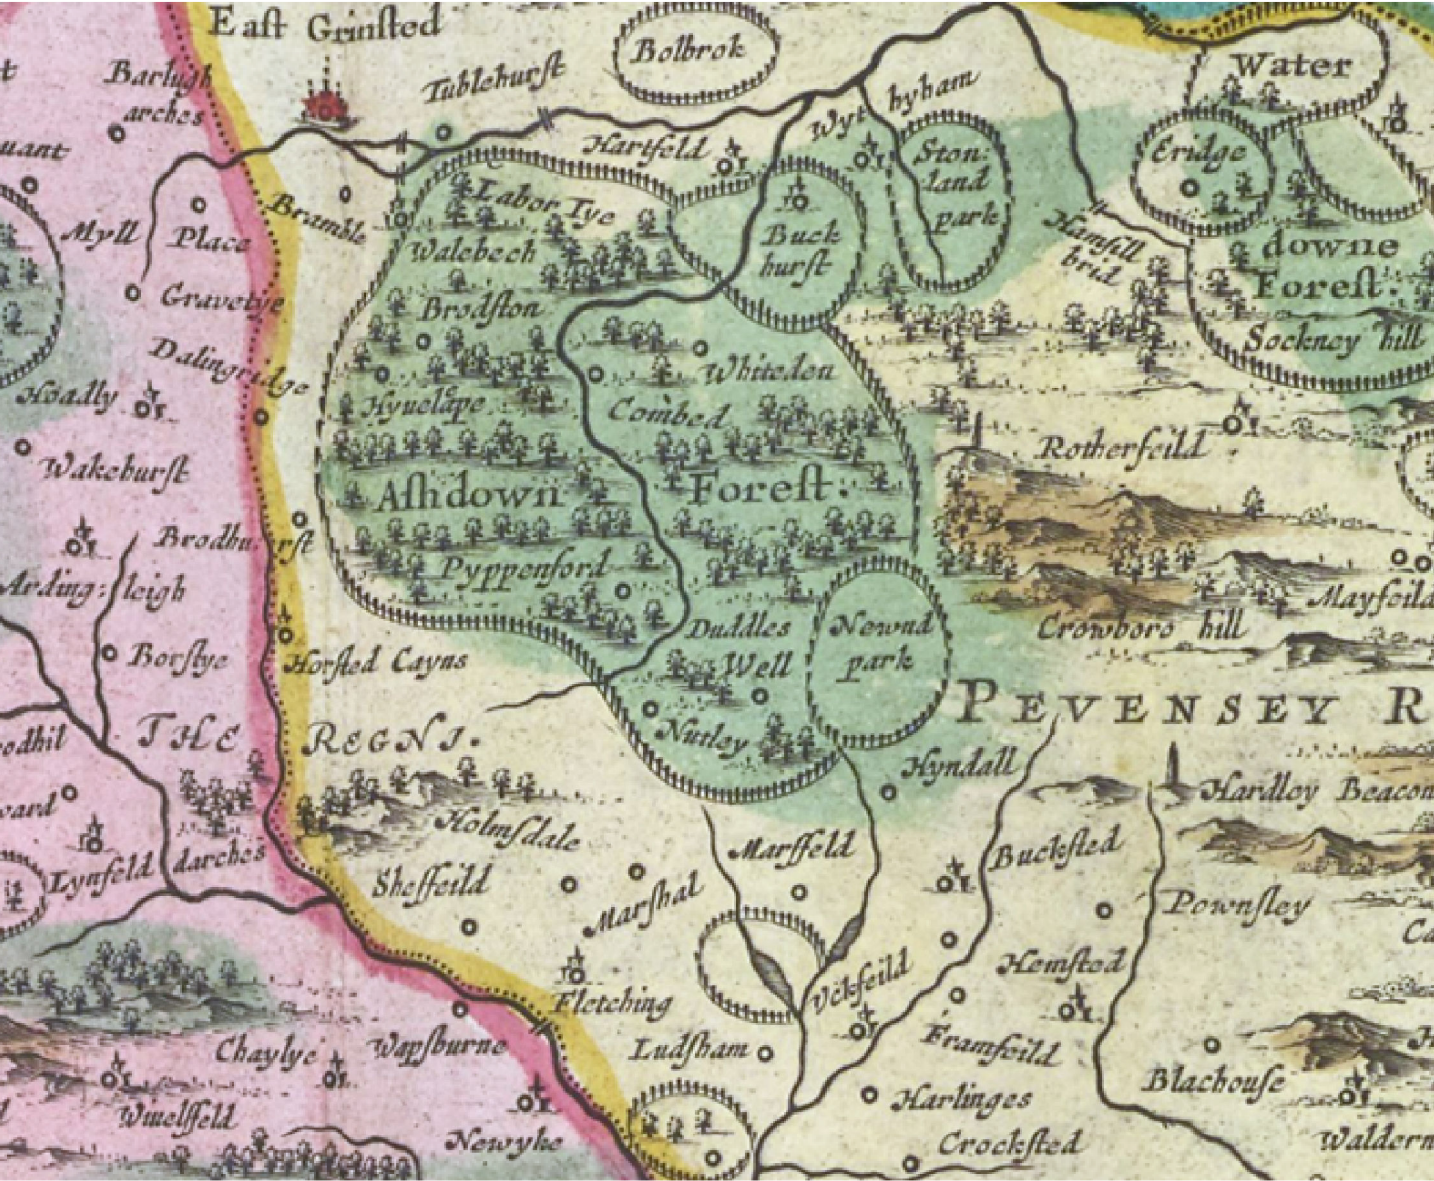

Title:
Figure 4: Blaeu Atlas Maior 1662-5 Vol. 5

Address:
Chownes Mead, Haywards Heath

Not to Scale:
Illustrative Only





Title:
Figure 5: Ordnance Survey Map of 1874
Address:
Chownes Mead, Haywards Heath

Scale at A4: 1:2,000

0 50m





Title:

Figure 7: Ordnance Survey Map of 1909

Address:

Chownes Mead, Haywards Heath

Scale at A4: 1:2,000

050m

orion.



Title: Figure 8: Ordnance Survey Map of 1938 Address: Chownes Mead, Haywards Heath	Scale at A4: 1:2,000 0 50m	orion.
--	---	-------------------