



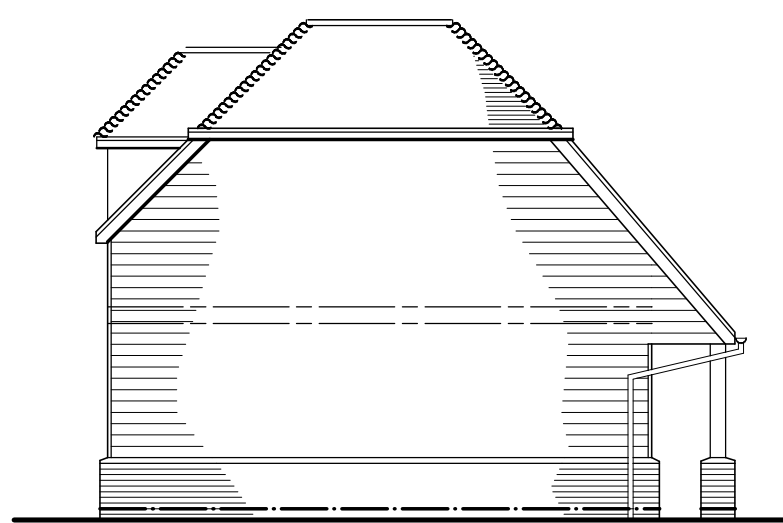


SW ELEVATION

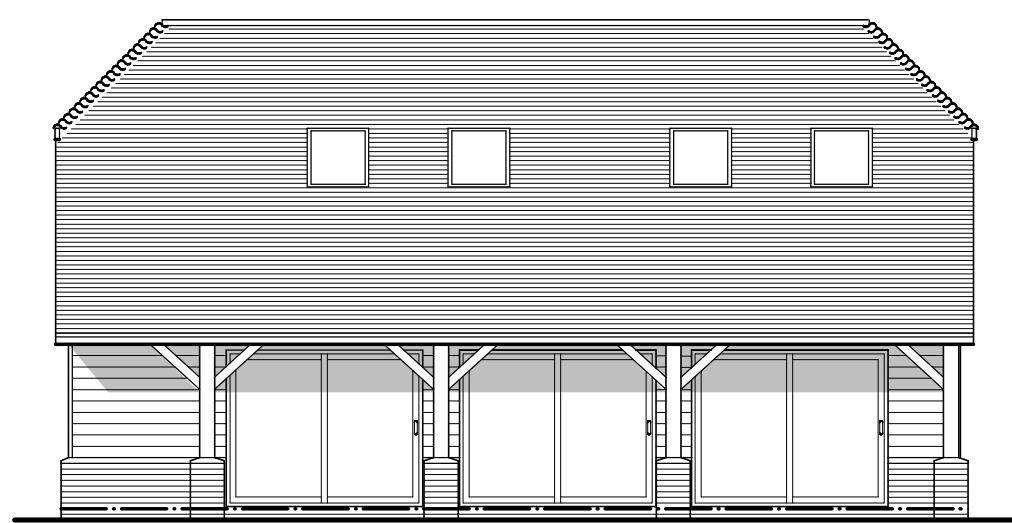



SE ELEVATION



NE ELEVATION

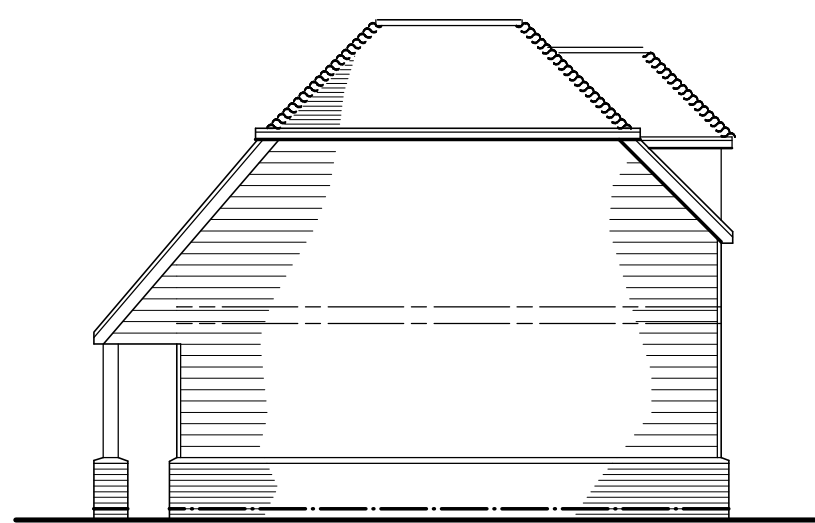

NW ELEVATION

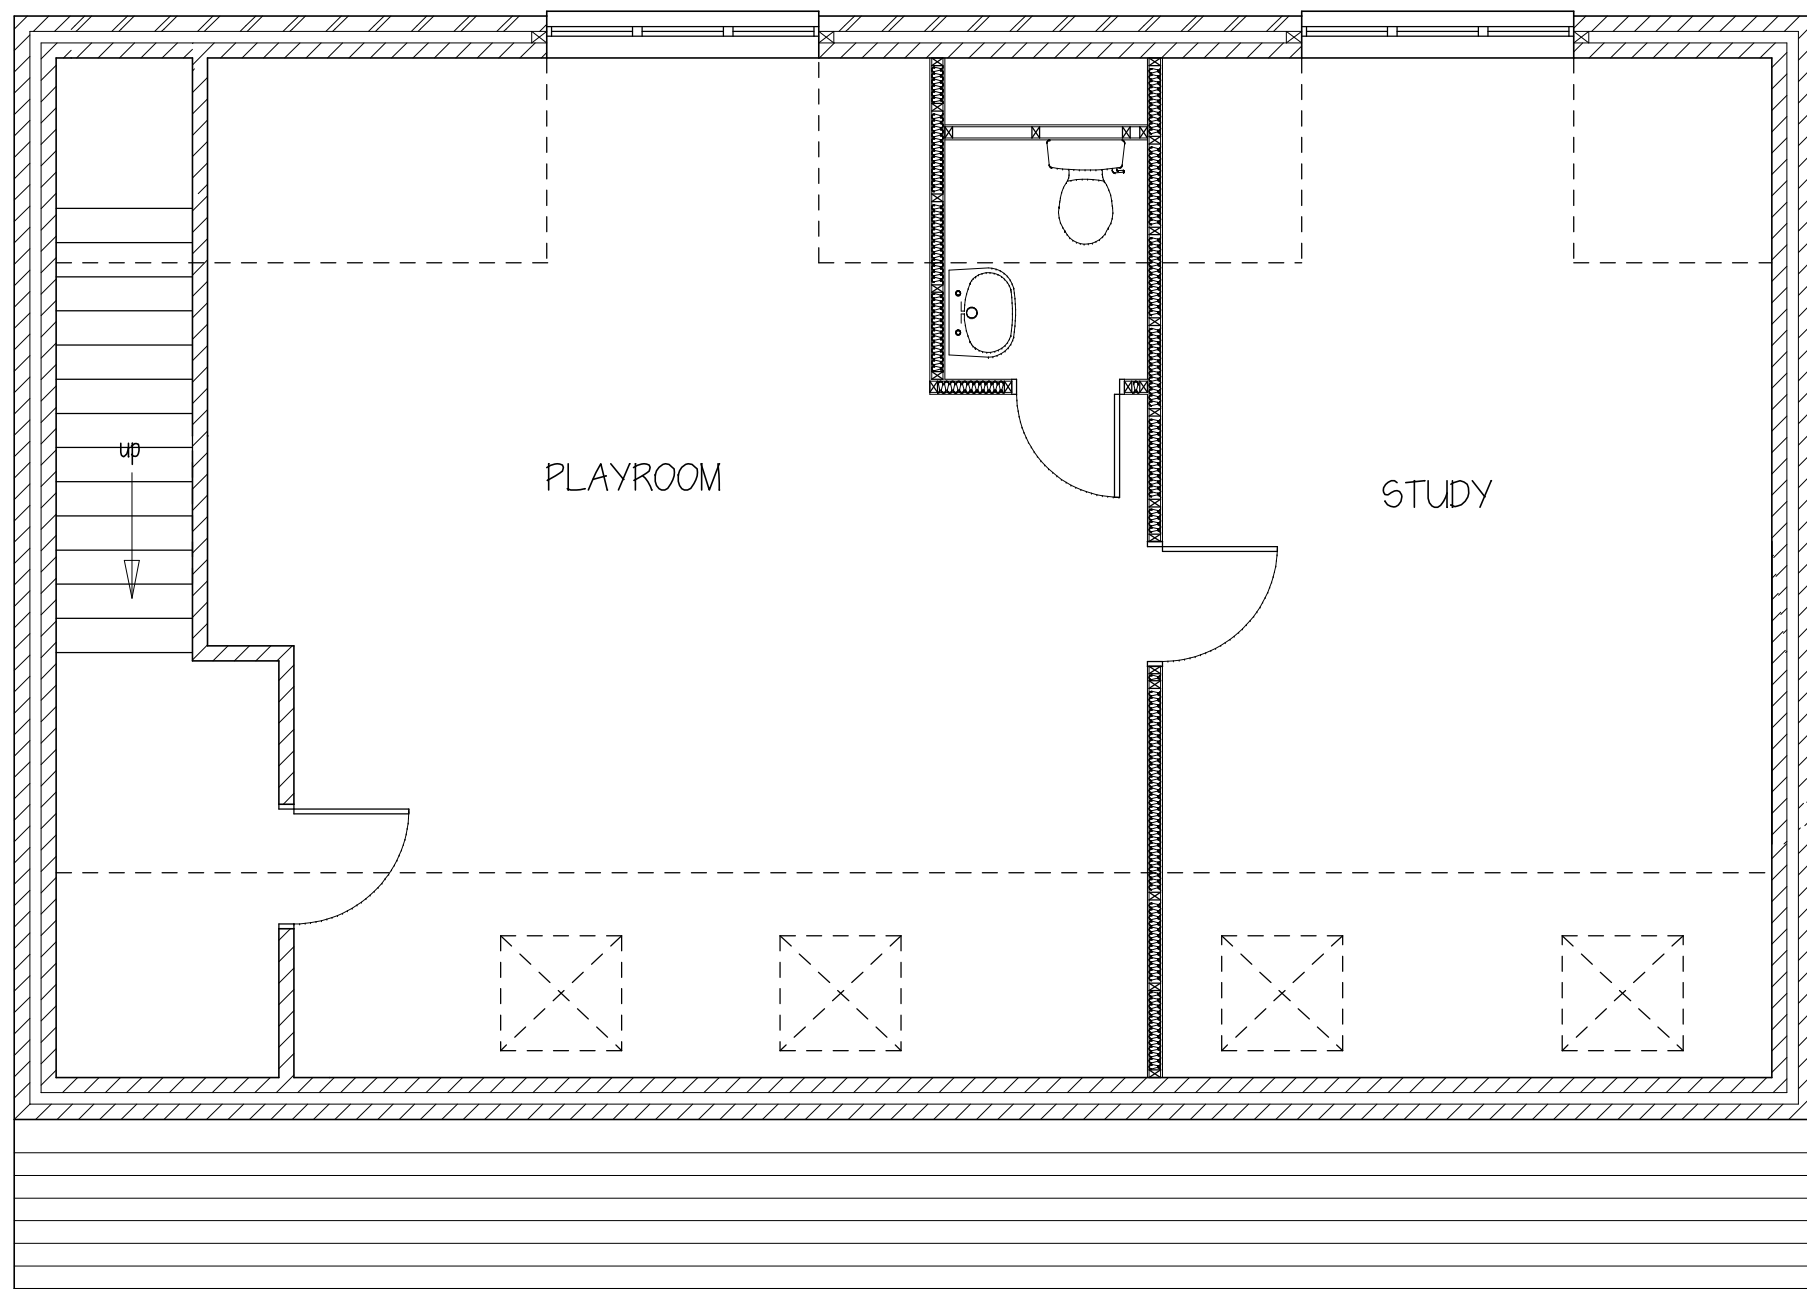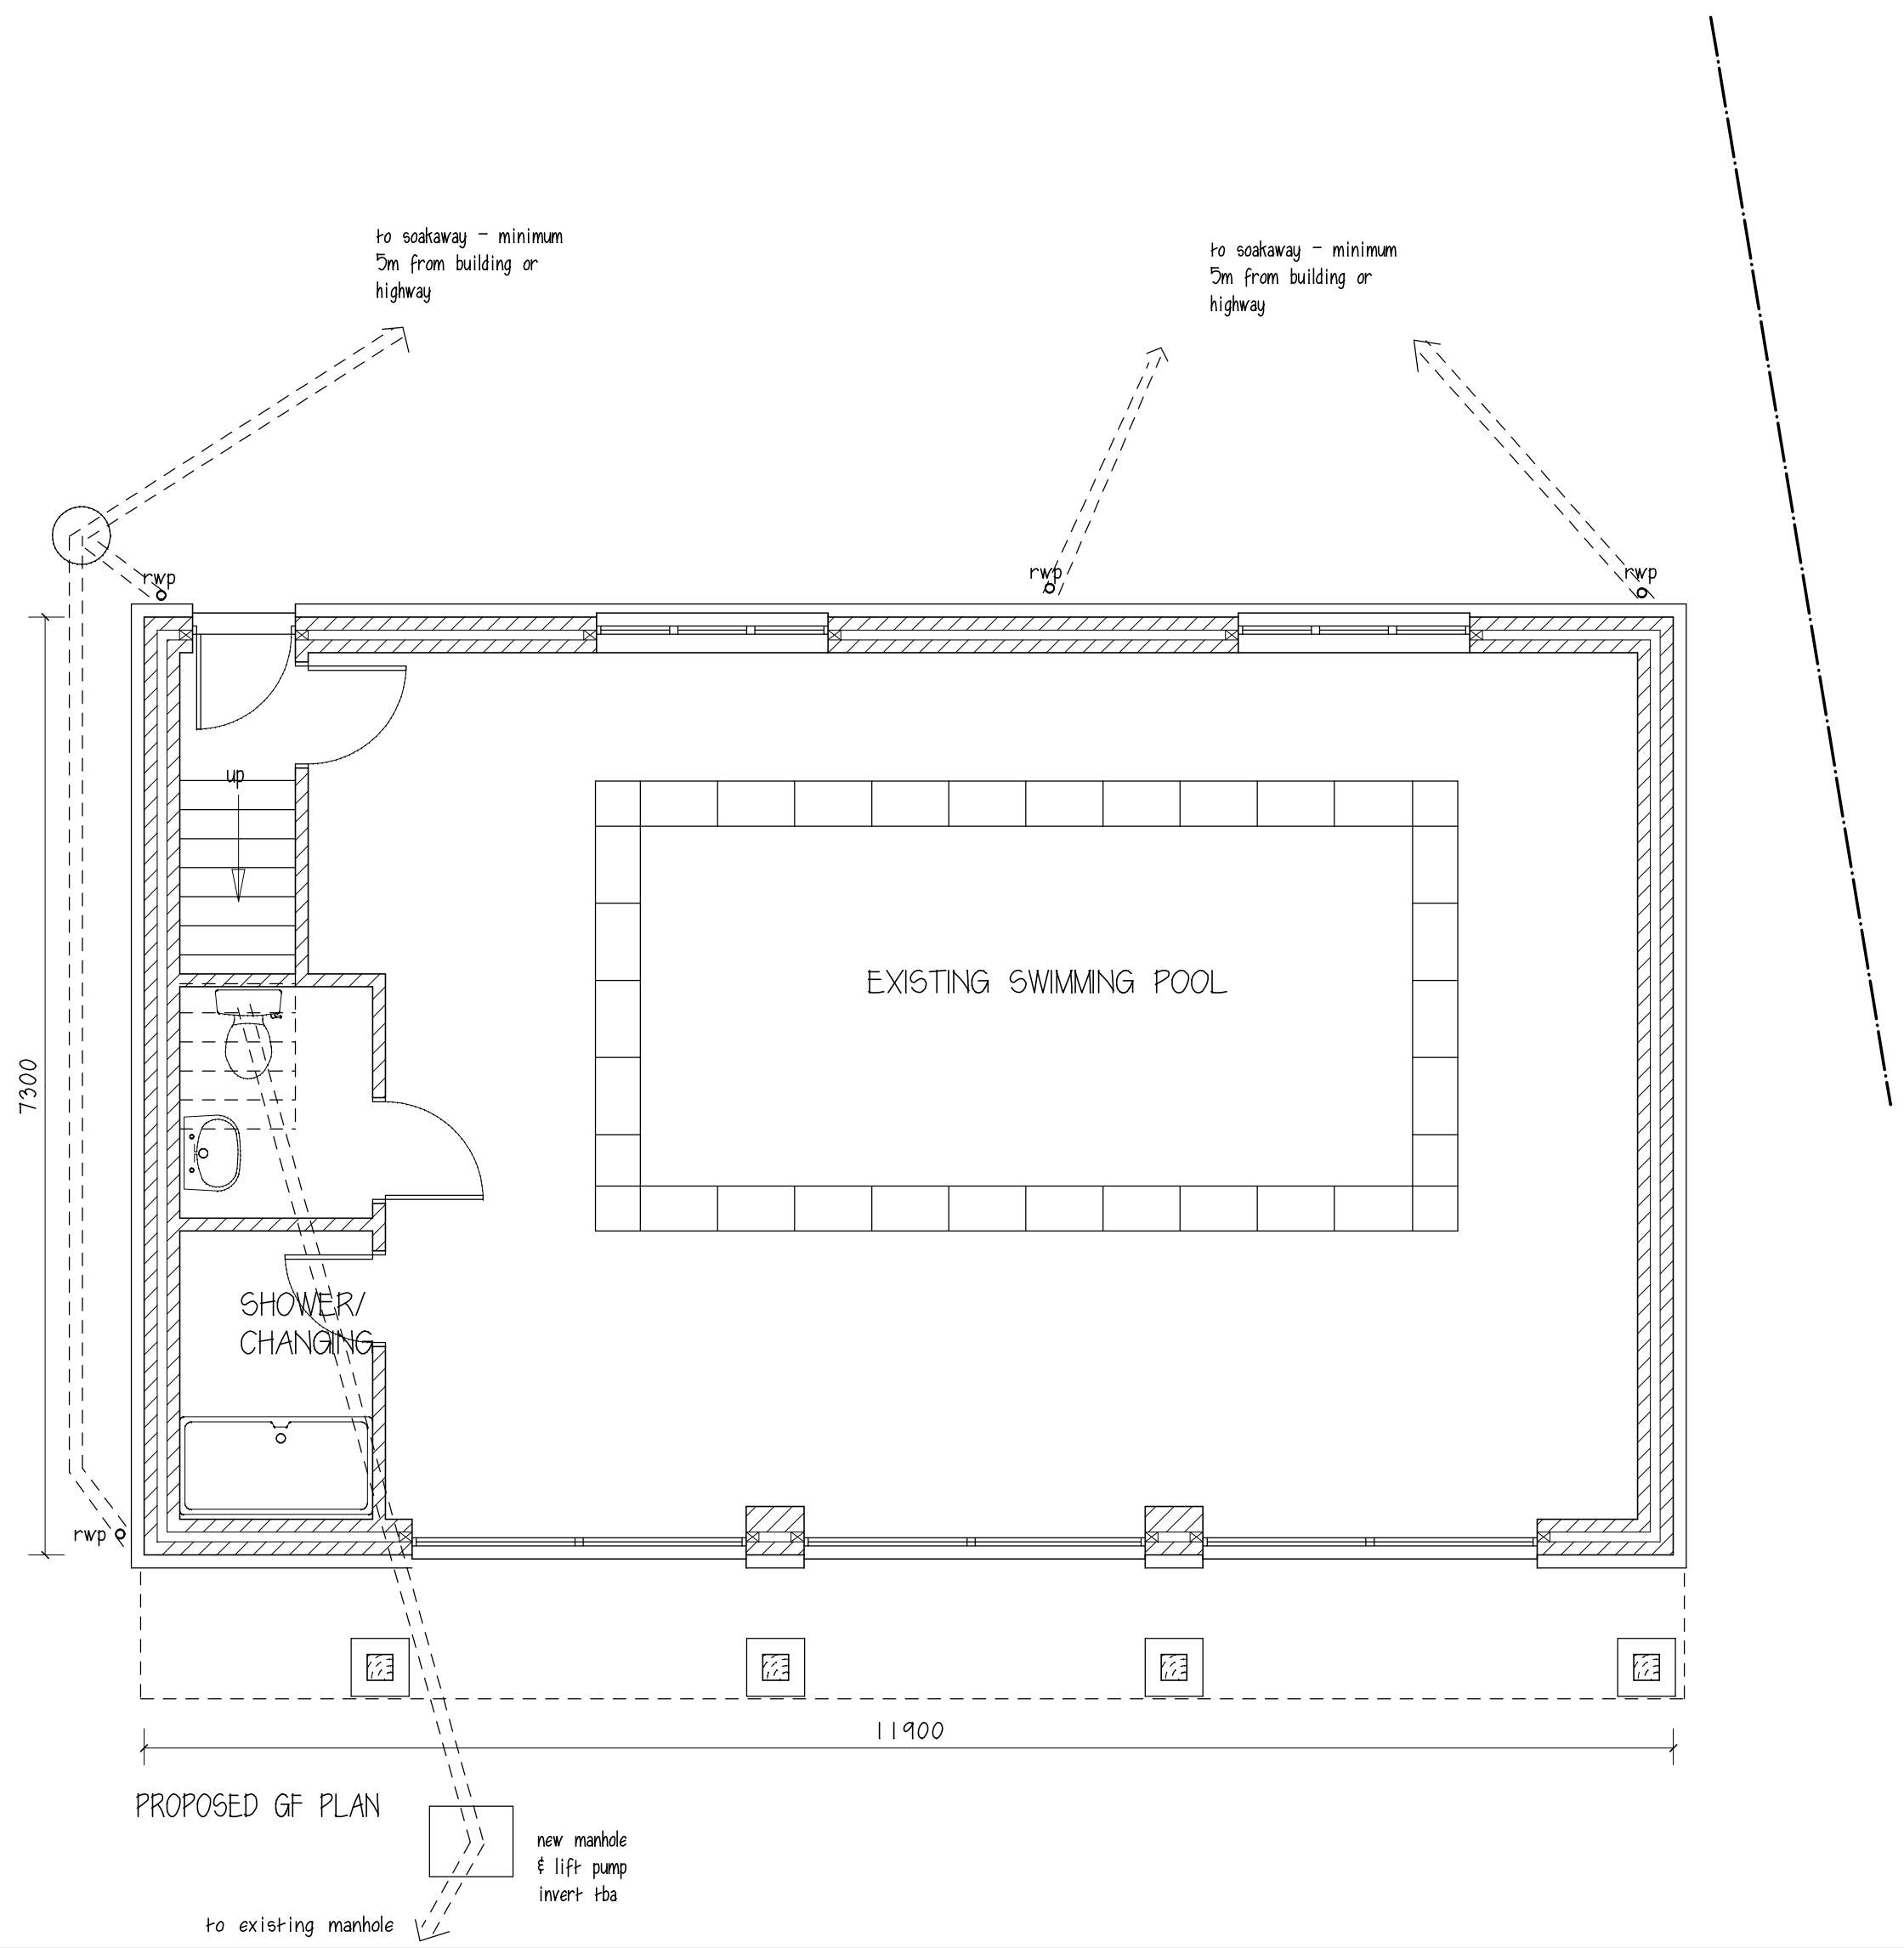

PROPOSED FF PLAN

