

Notes


Do not scale from this drawing except for planning purposes. All dimensions must be checked on site before any work begins.

All goods, materials, and workmanship must comply with current Building Regulations, British Standards, and relevant Codes of Practice.


© Ecotecture Ecological Design Limited.

All rights reserved. This drawing and its design are the property of Ecotecture Ecological Design Limited and may not be reproduced, copied, or used for any purpose other than that for which they were issued, without prior written consent.


Drawing to be printed A1

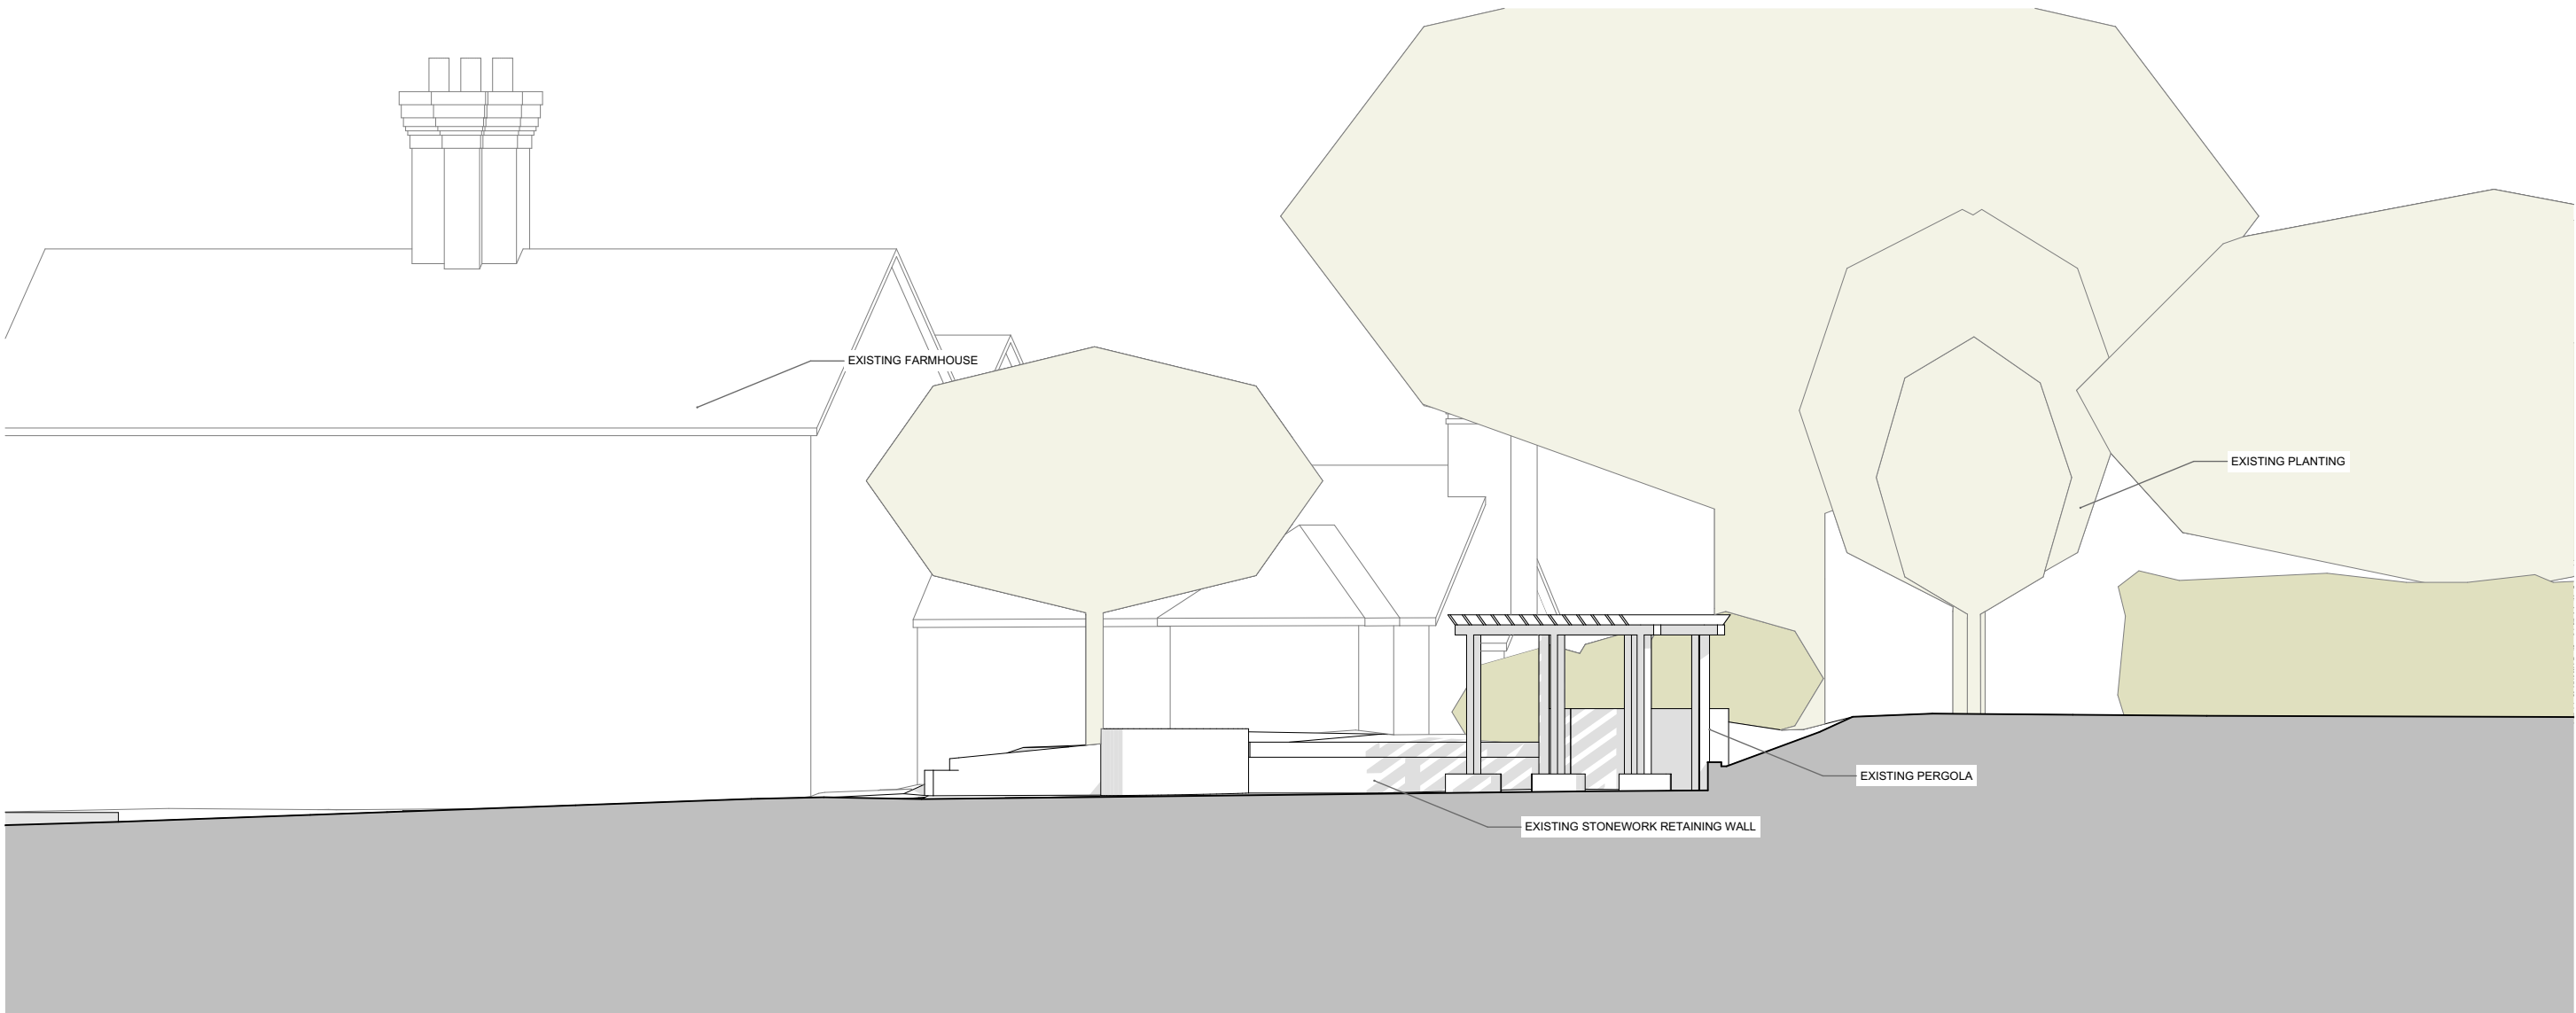

Section A-A

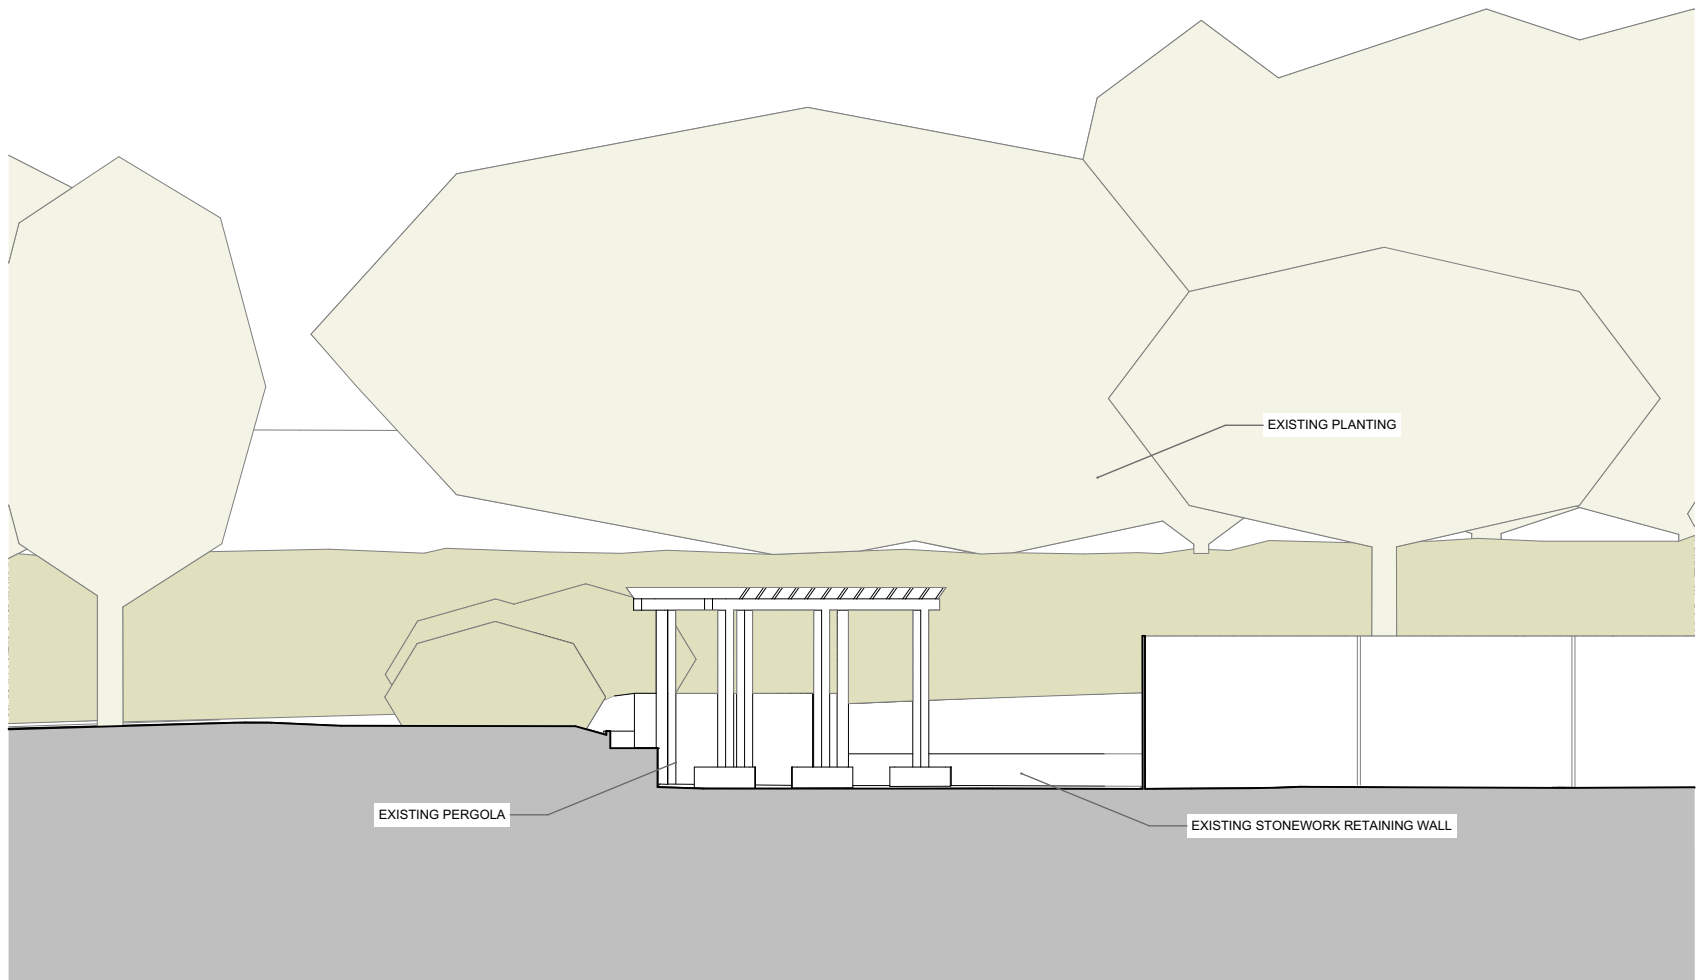

Section B-B

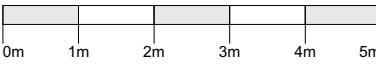

Scale 1:100

RevID	Transmitted By	Transmitted Date	Layout Comment

ecotecture
ECOLOGICAL ARCHITECTURE

01444 416745 info@ecotecture.co.uk
www.ecotecture.co.uk
31 Sussex Road Haywards Heath
West Sussex RH16 4DZ
Client: Chris Husband

Address: Old Beech Farm
Cuckfield, Haywards Heath
West Sussex
RH17 5HY

Description: Existing Sections

Scale: 1:100 Date: July 2026
Drawn: AT Checked: JS
Drawing No: 882 /130D