



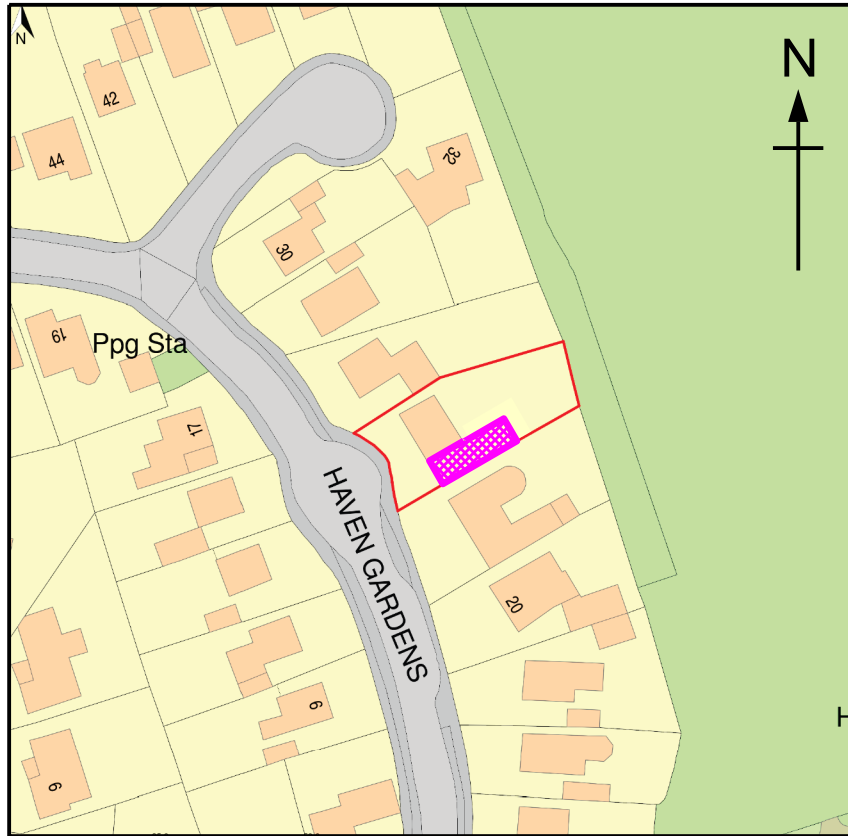

0 5 10 25 50

Proposed Location Plan

SCALE 1:1250

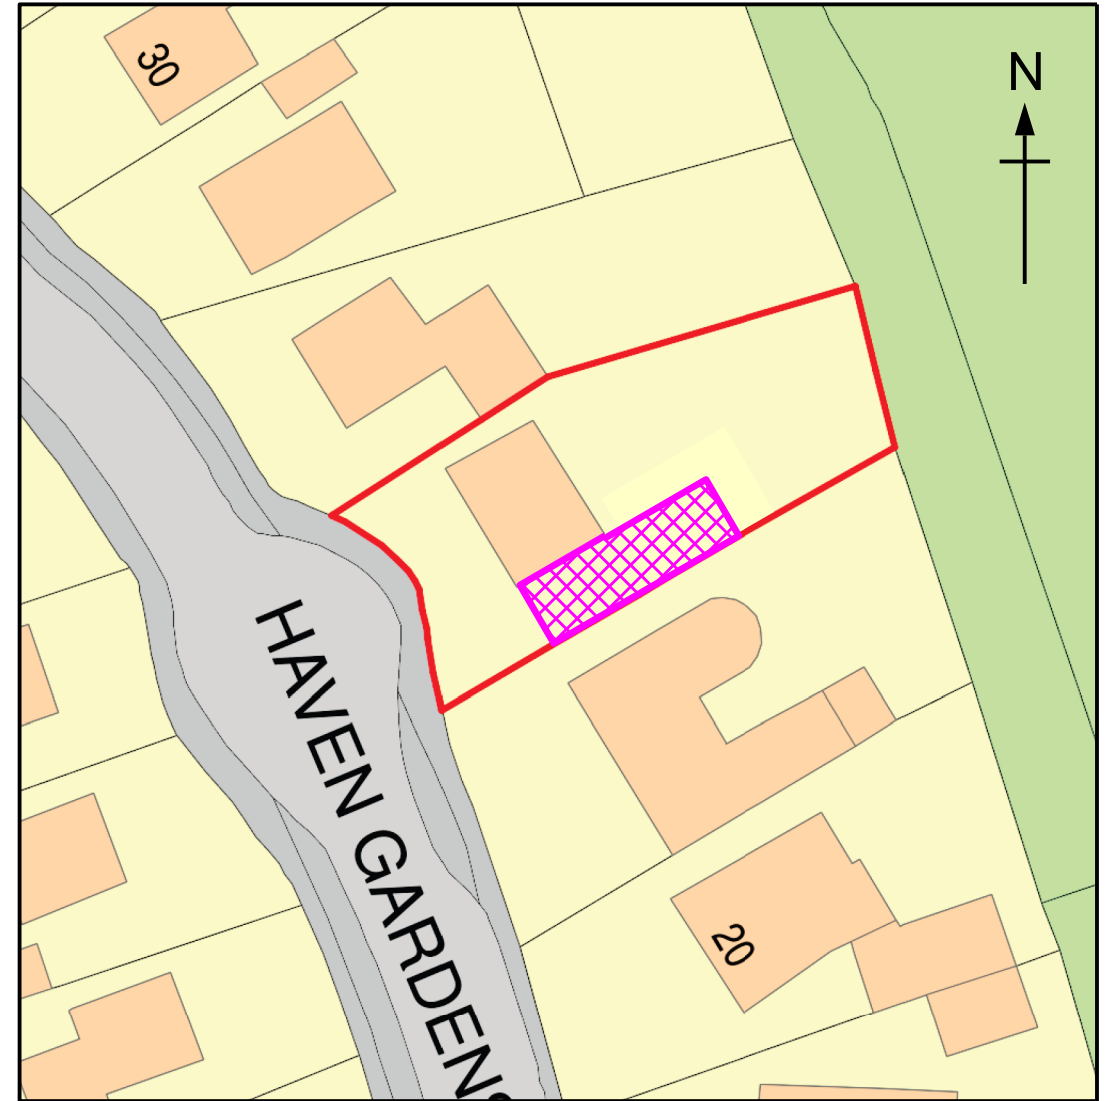

0 2 4 10 20

Proposed Block Plan

SCALE 1:500

	Client Mr & Mrs Deadman	Title Proposed Single Storey Side Extension & Garage Conversion Location & Block Plans	Drawn By	Size A3	Date 25/08/26
	Title 24 Haven Gardens, Crawley Down, West Sussex RH10 4UD		Drawing Number JBD/RH10/4UD/051		Rev A