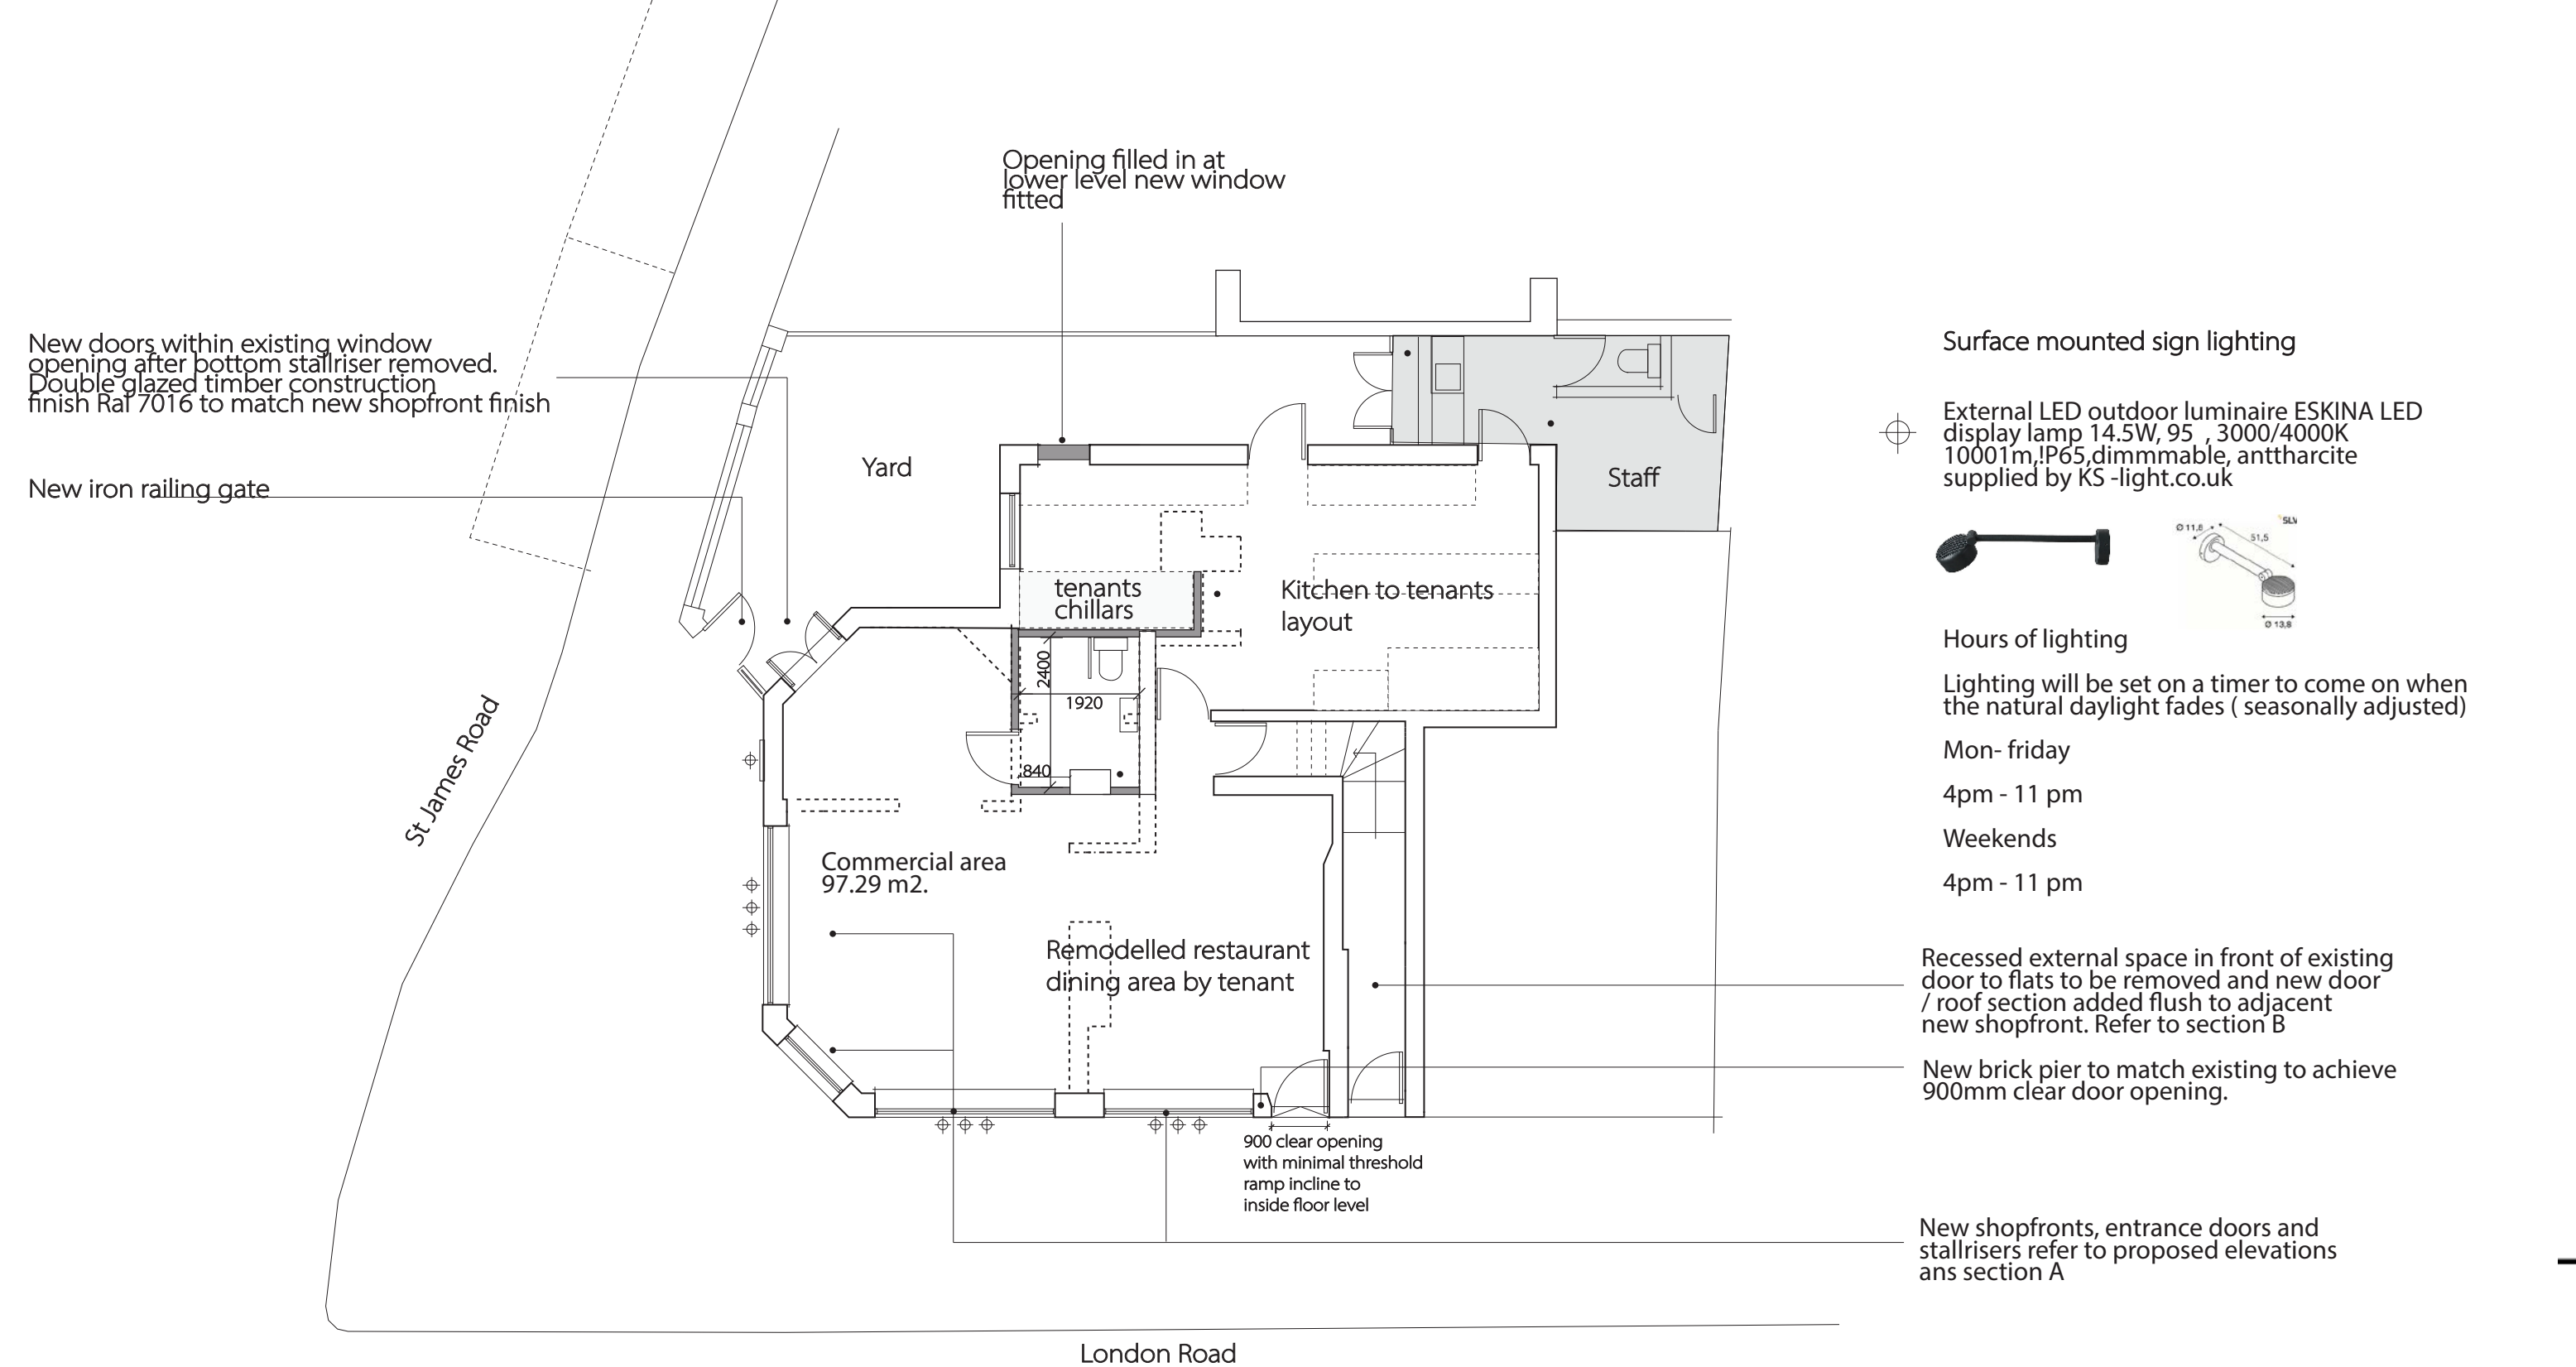


PROJECT	174 London Road East Grinstead RH19 1ES	DRAWING	Proposed floor plan	DATE	October 2024	Do not scale from drawings, all dimensions to be checked on site. A3 print setting use Actual size not scale to fit.	STATUS Planning APP	
		NUMBER	EG/SF/04	SCALE	1:100@A3			