


New shopfront finishes
& section refer to
DWG EG/SF/07




London Road Elevation



St James road Elevation

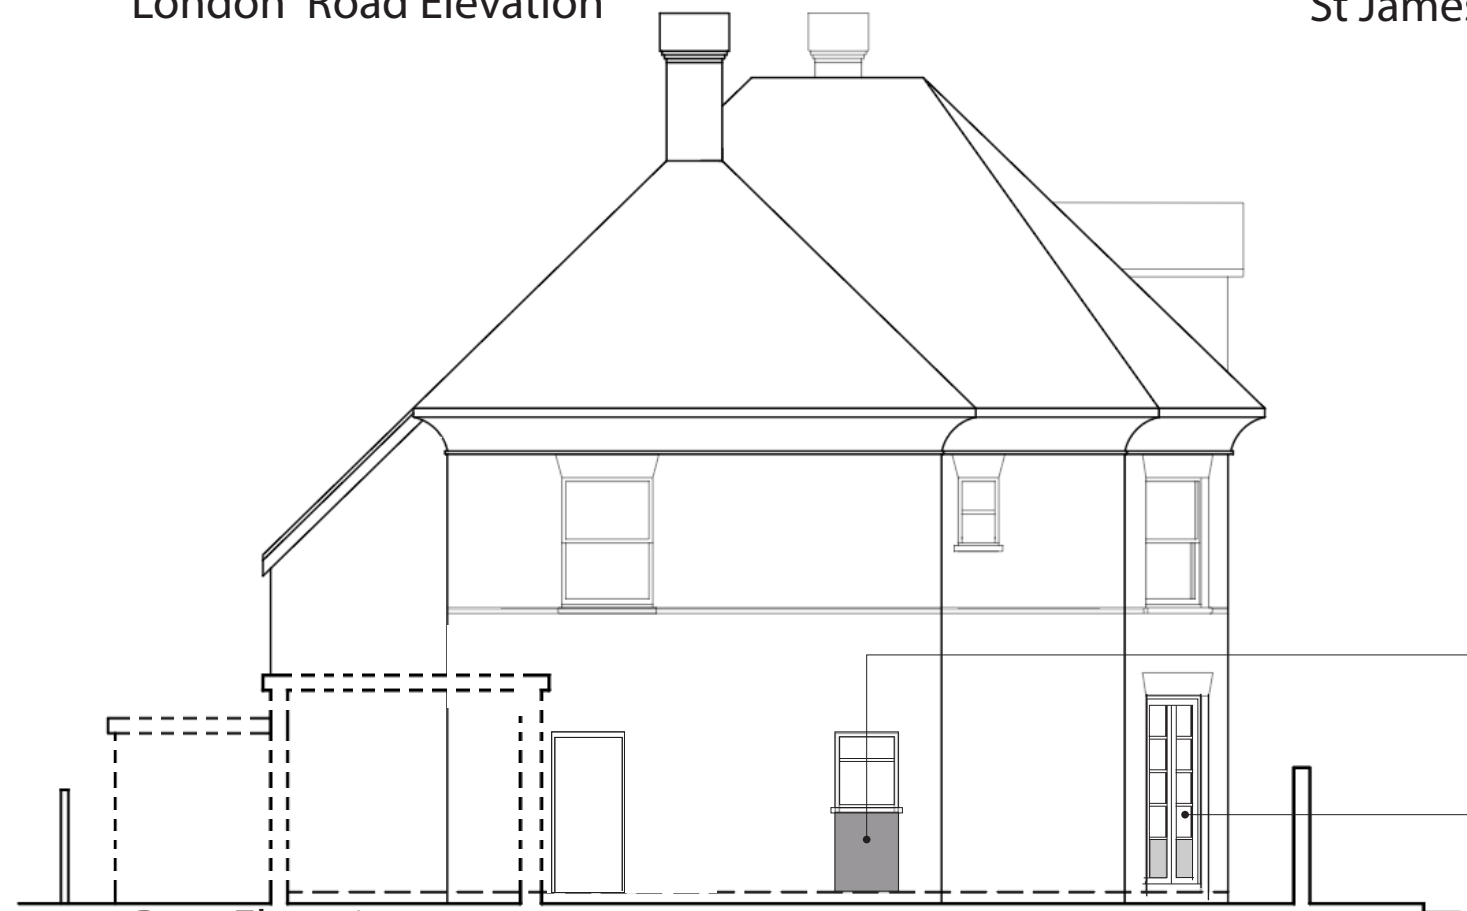


Rear Elevation

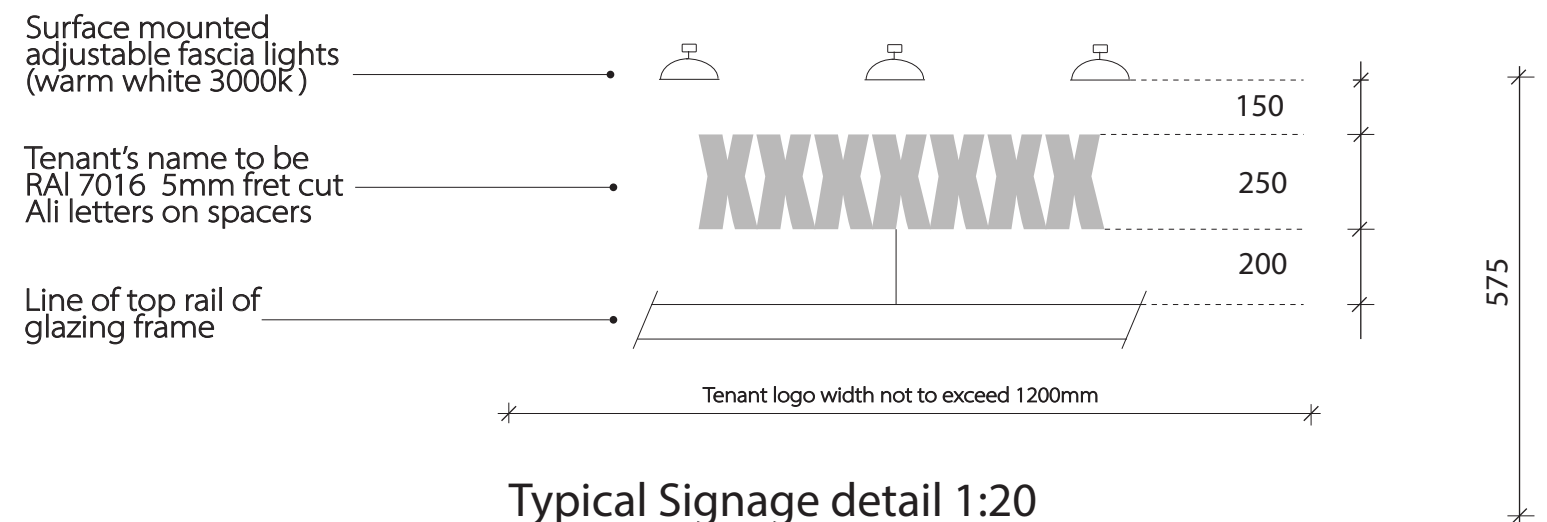

Typical Signage detail 1:20

(Application for generic signage style final tenant will apply for consent to advertise)

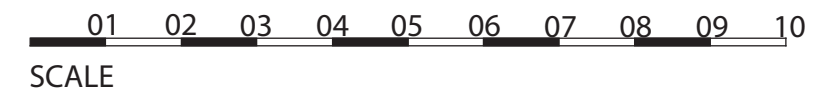

PROJECT	174 London Road East Grinstead RH19 1ES	DRAWING	Proposed External elevations	DATE	October 2024	Do not scale from drawings, all dimensions to be checked on site. A3 print setting use Actual size not scale to fit.	STATUS Planning APP	
		NUMBER	EG/SF/06	SCALE	1:100@A3			