
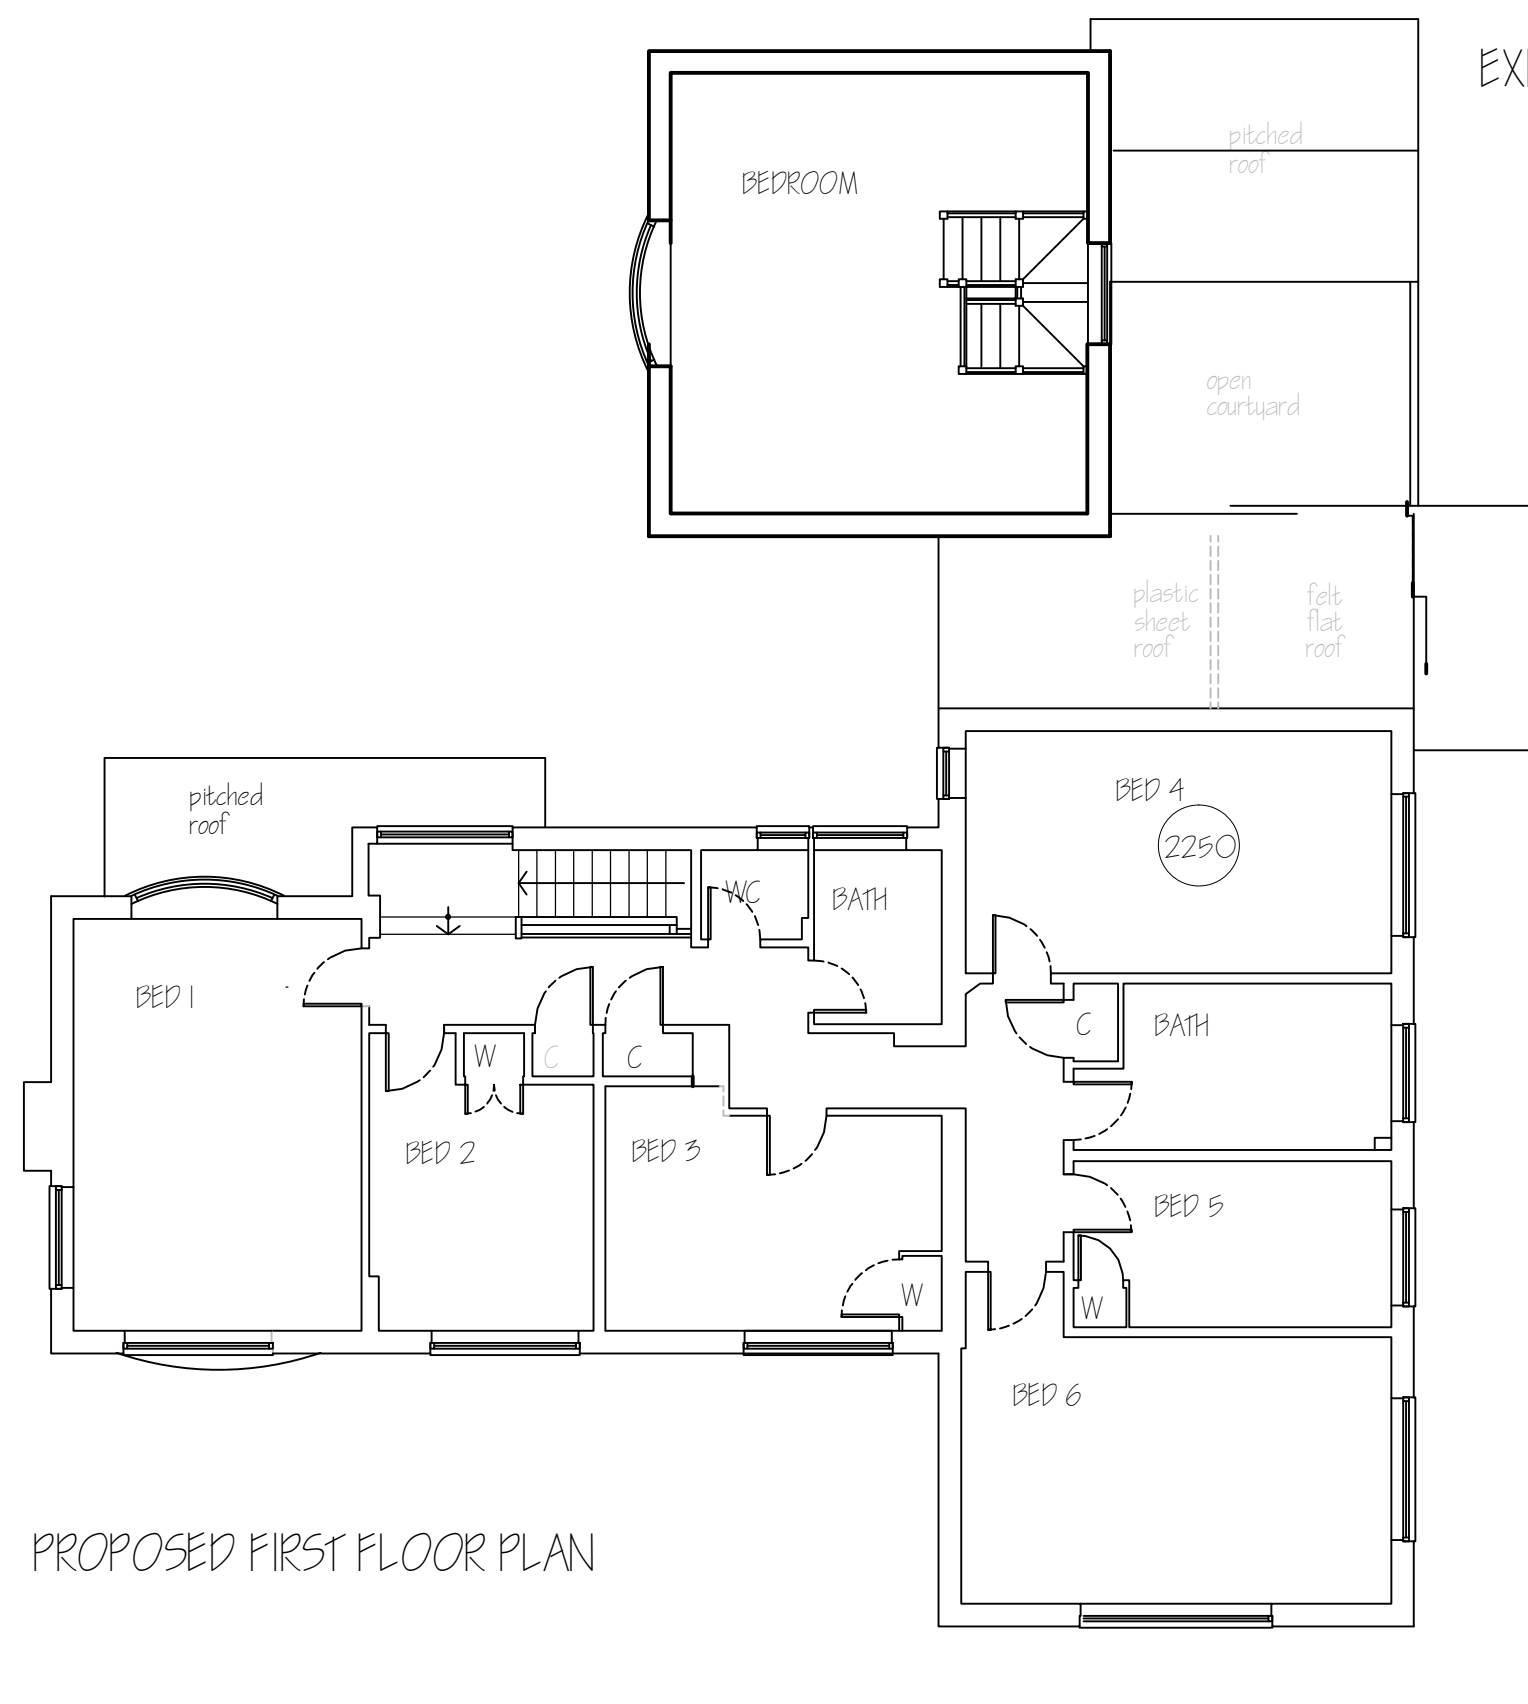
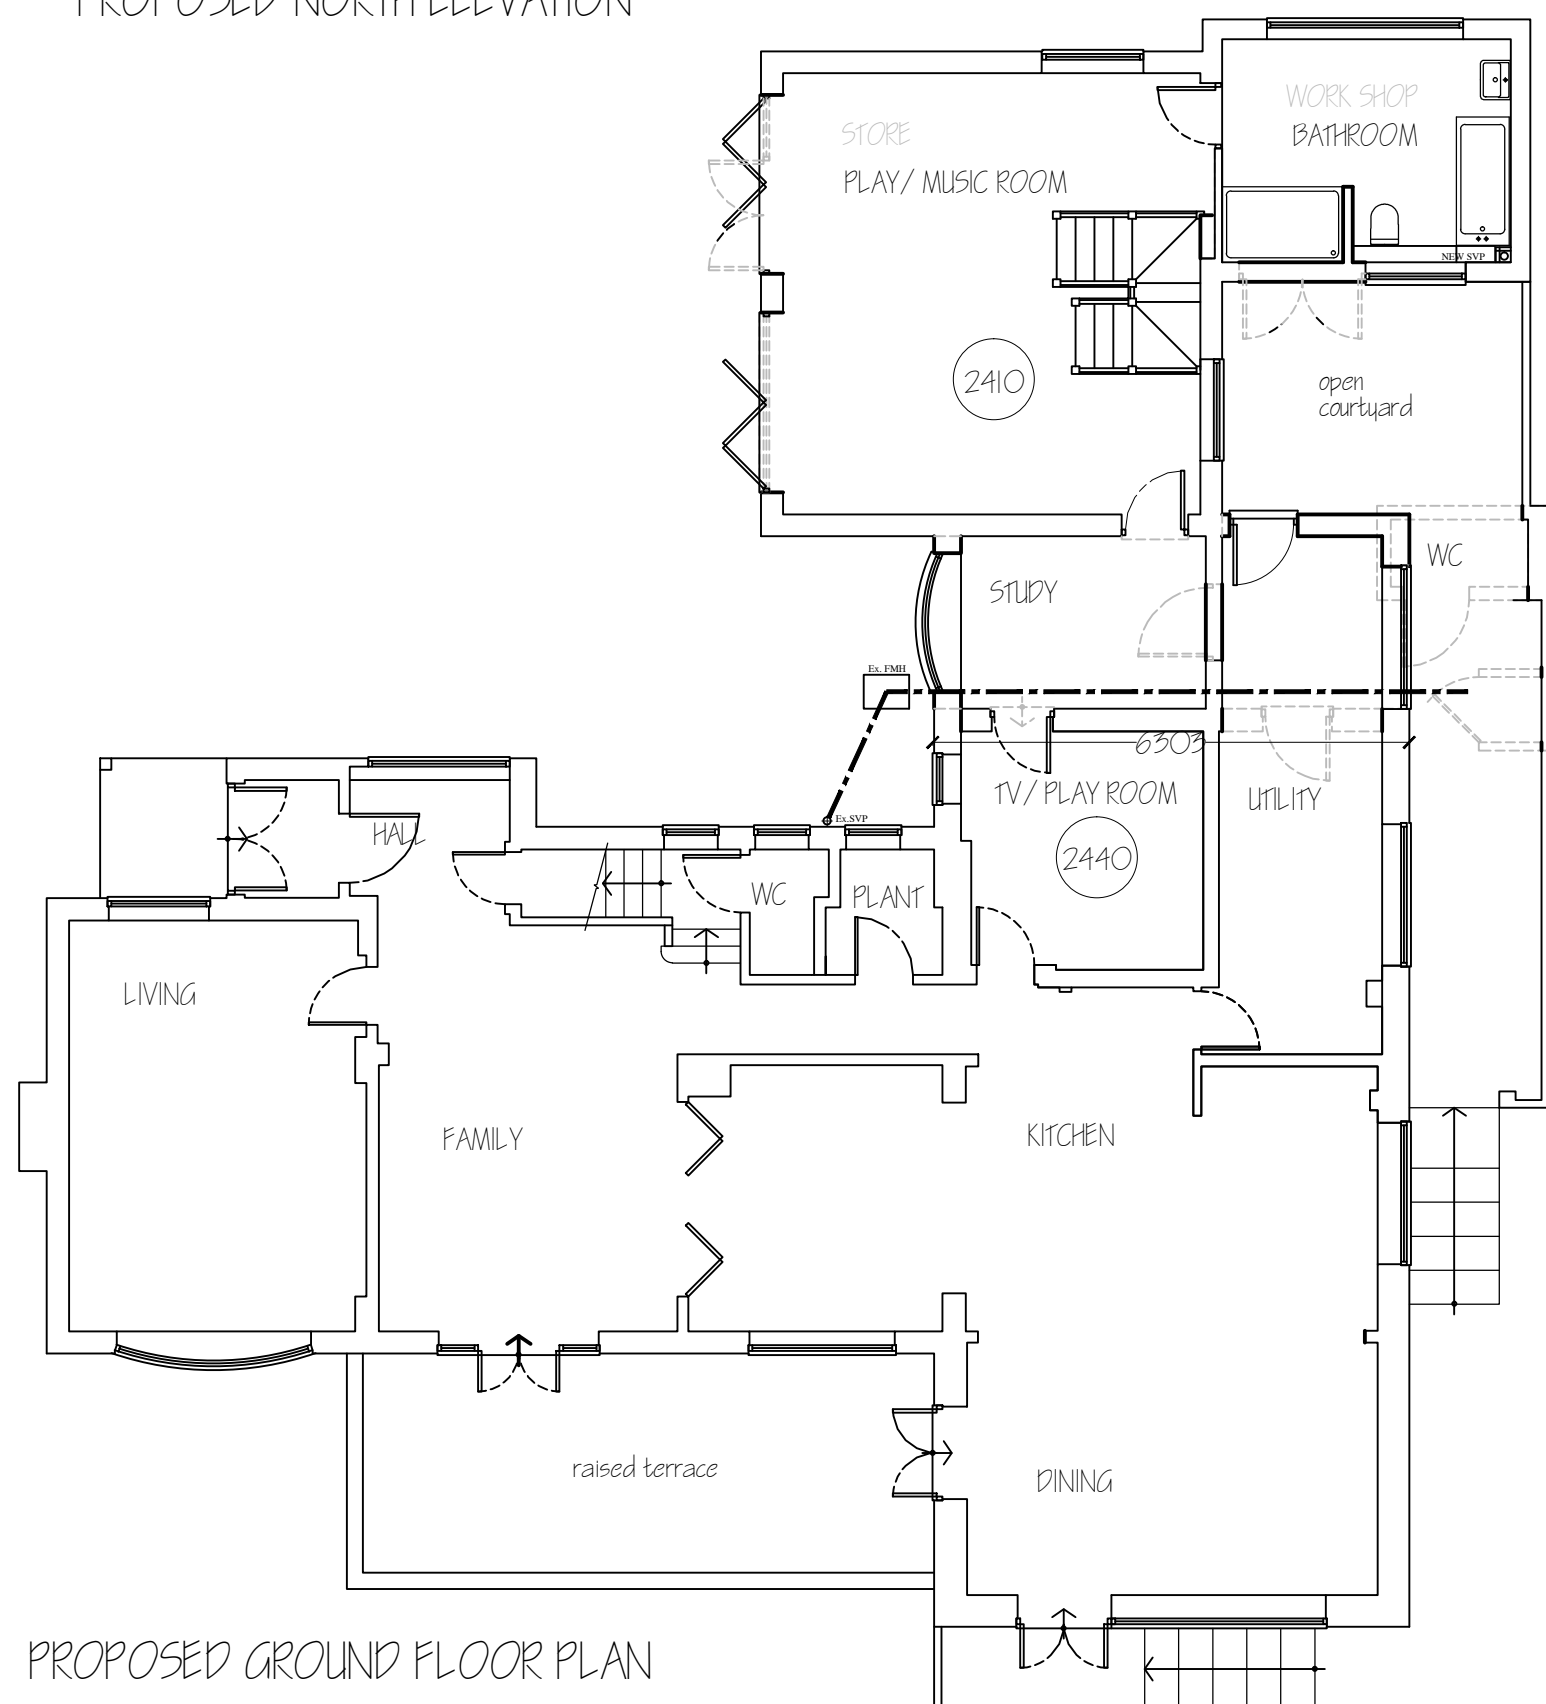
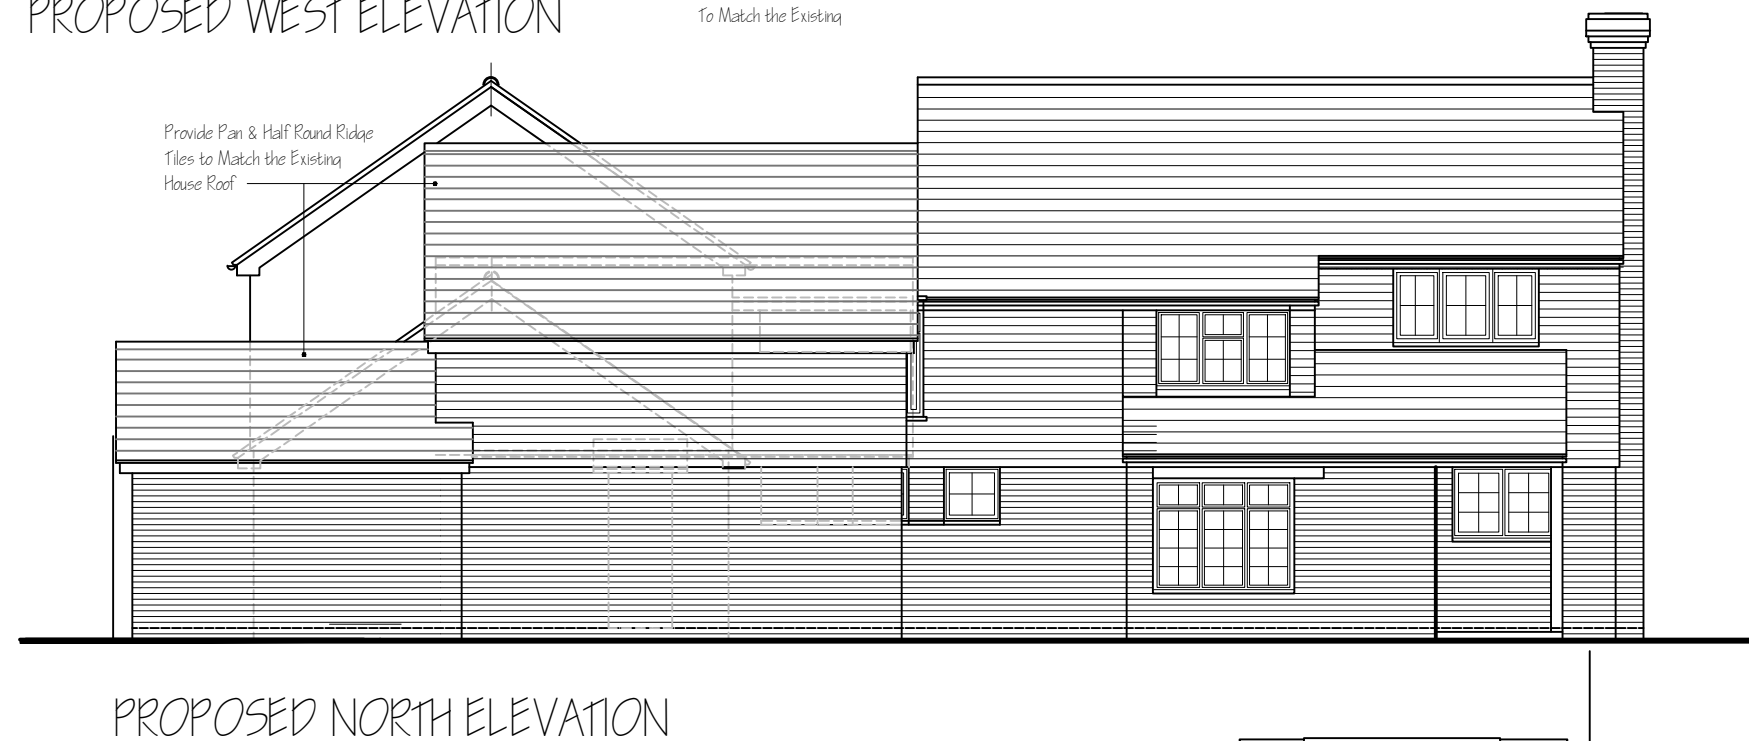
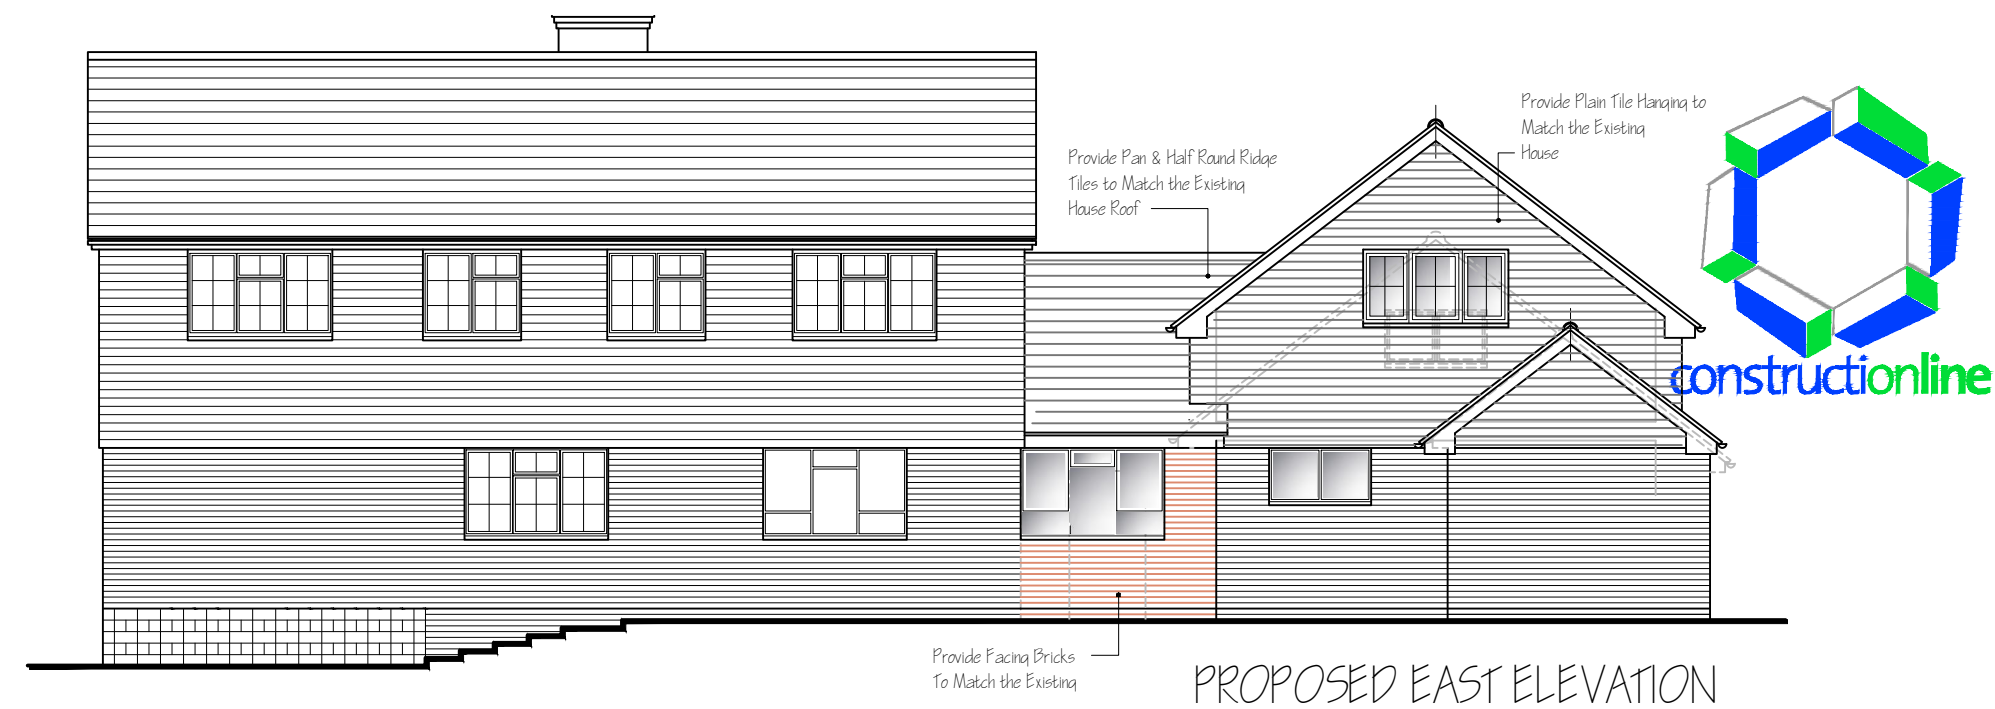


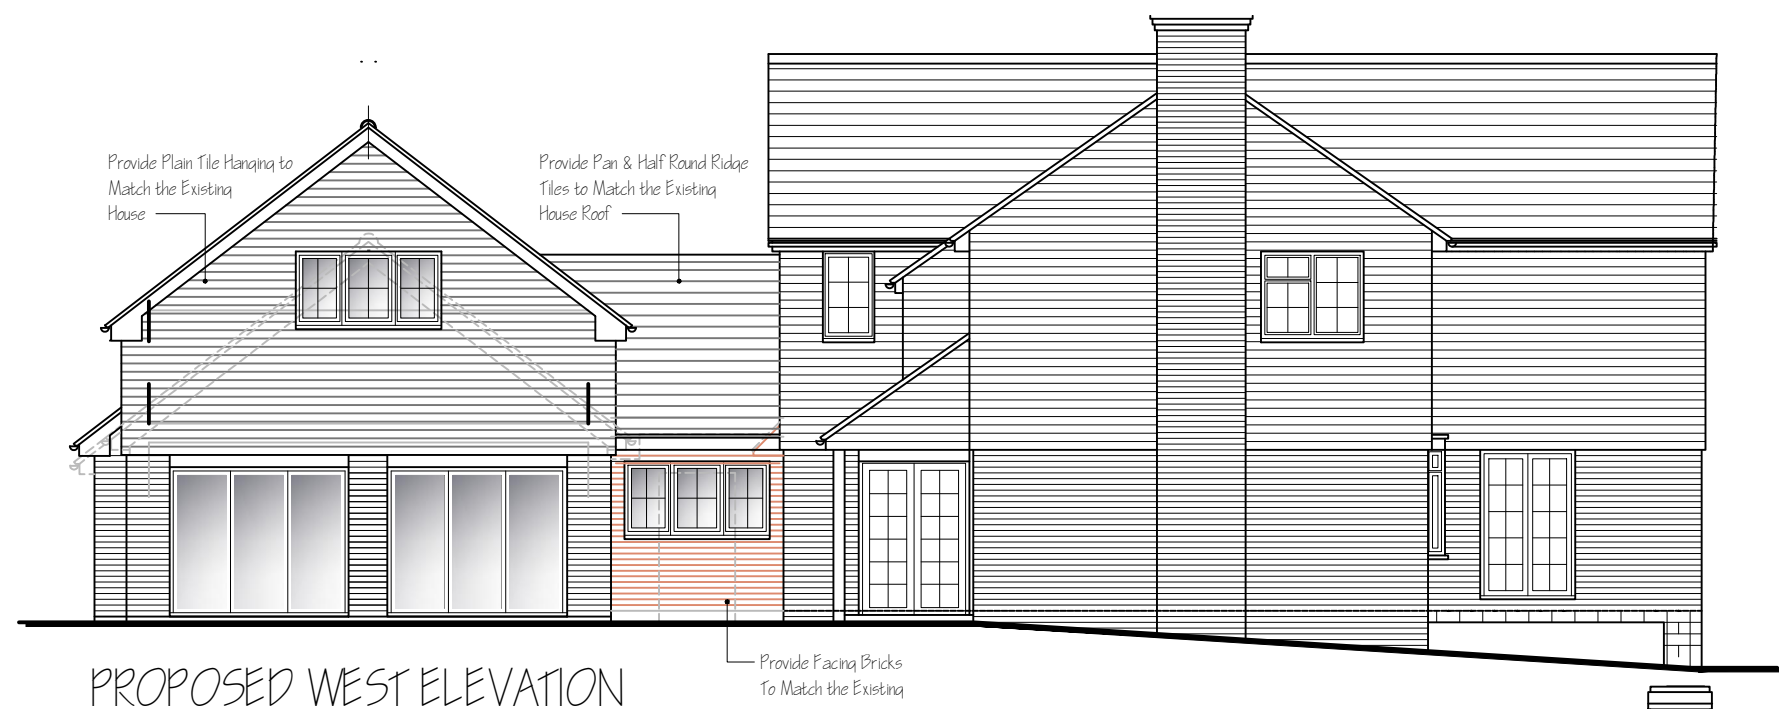

Project
Proposed Extension & Alterations
Birch House
Courtmead Road,
Cuckfield
West Sussex, RH17 5LR

Drawing
Proposed Floor Layouts & Elevations

Architects & Planning Consultants
Associates
Clock Tower House, Lewes Road
Lindfield, West Sussex, RH16 2LH
Telephone 01444 - 484711

Client
Mr & Mrs Mcleod

Drawing no.	date	scale	drawn
0224.POI	May 25	1:100	GRM
	revisions		

© THE CONTRACTOR SHOULD CHECK ALL DIMENSIONS ON SITE.
NO DIMENSIONS TO BE SCALED FROM DRAWINGS.
IT IS THE CONTRACTORS RESPONSIBILITY TO ENSURE COMPLIANCE
WITH BUILDING REGULATIONS.