

1. ALL DIMENSIONS IN MILLIMETRES AND ALL LEVELS IN METRES UNLESS SHOWN OTHERWISE.

REFERENCES



761003-SWS-XX-XX-DR-Z-00701

PLANNING APPLICATION


761003-SWS-XX-XX-DR-Z-00702

SITE LOCATION PLAN
PLANNING APPLICATIONPLANNING APPLICATION
PROPOSED SITE LAYOUT

PROPOSED SITE LAYOUT PLAN

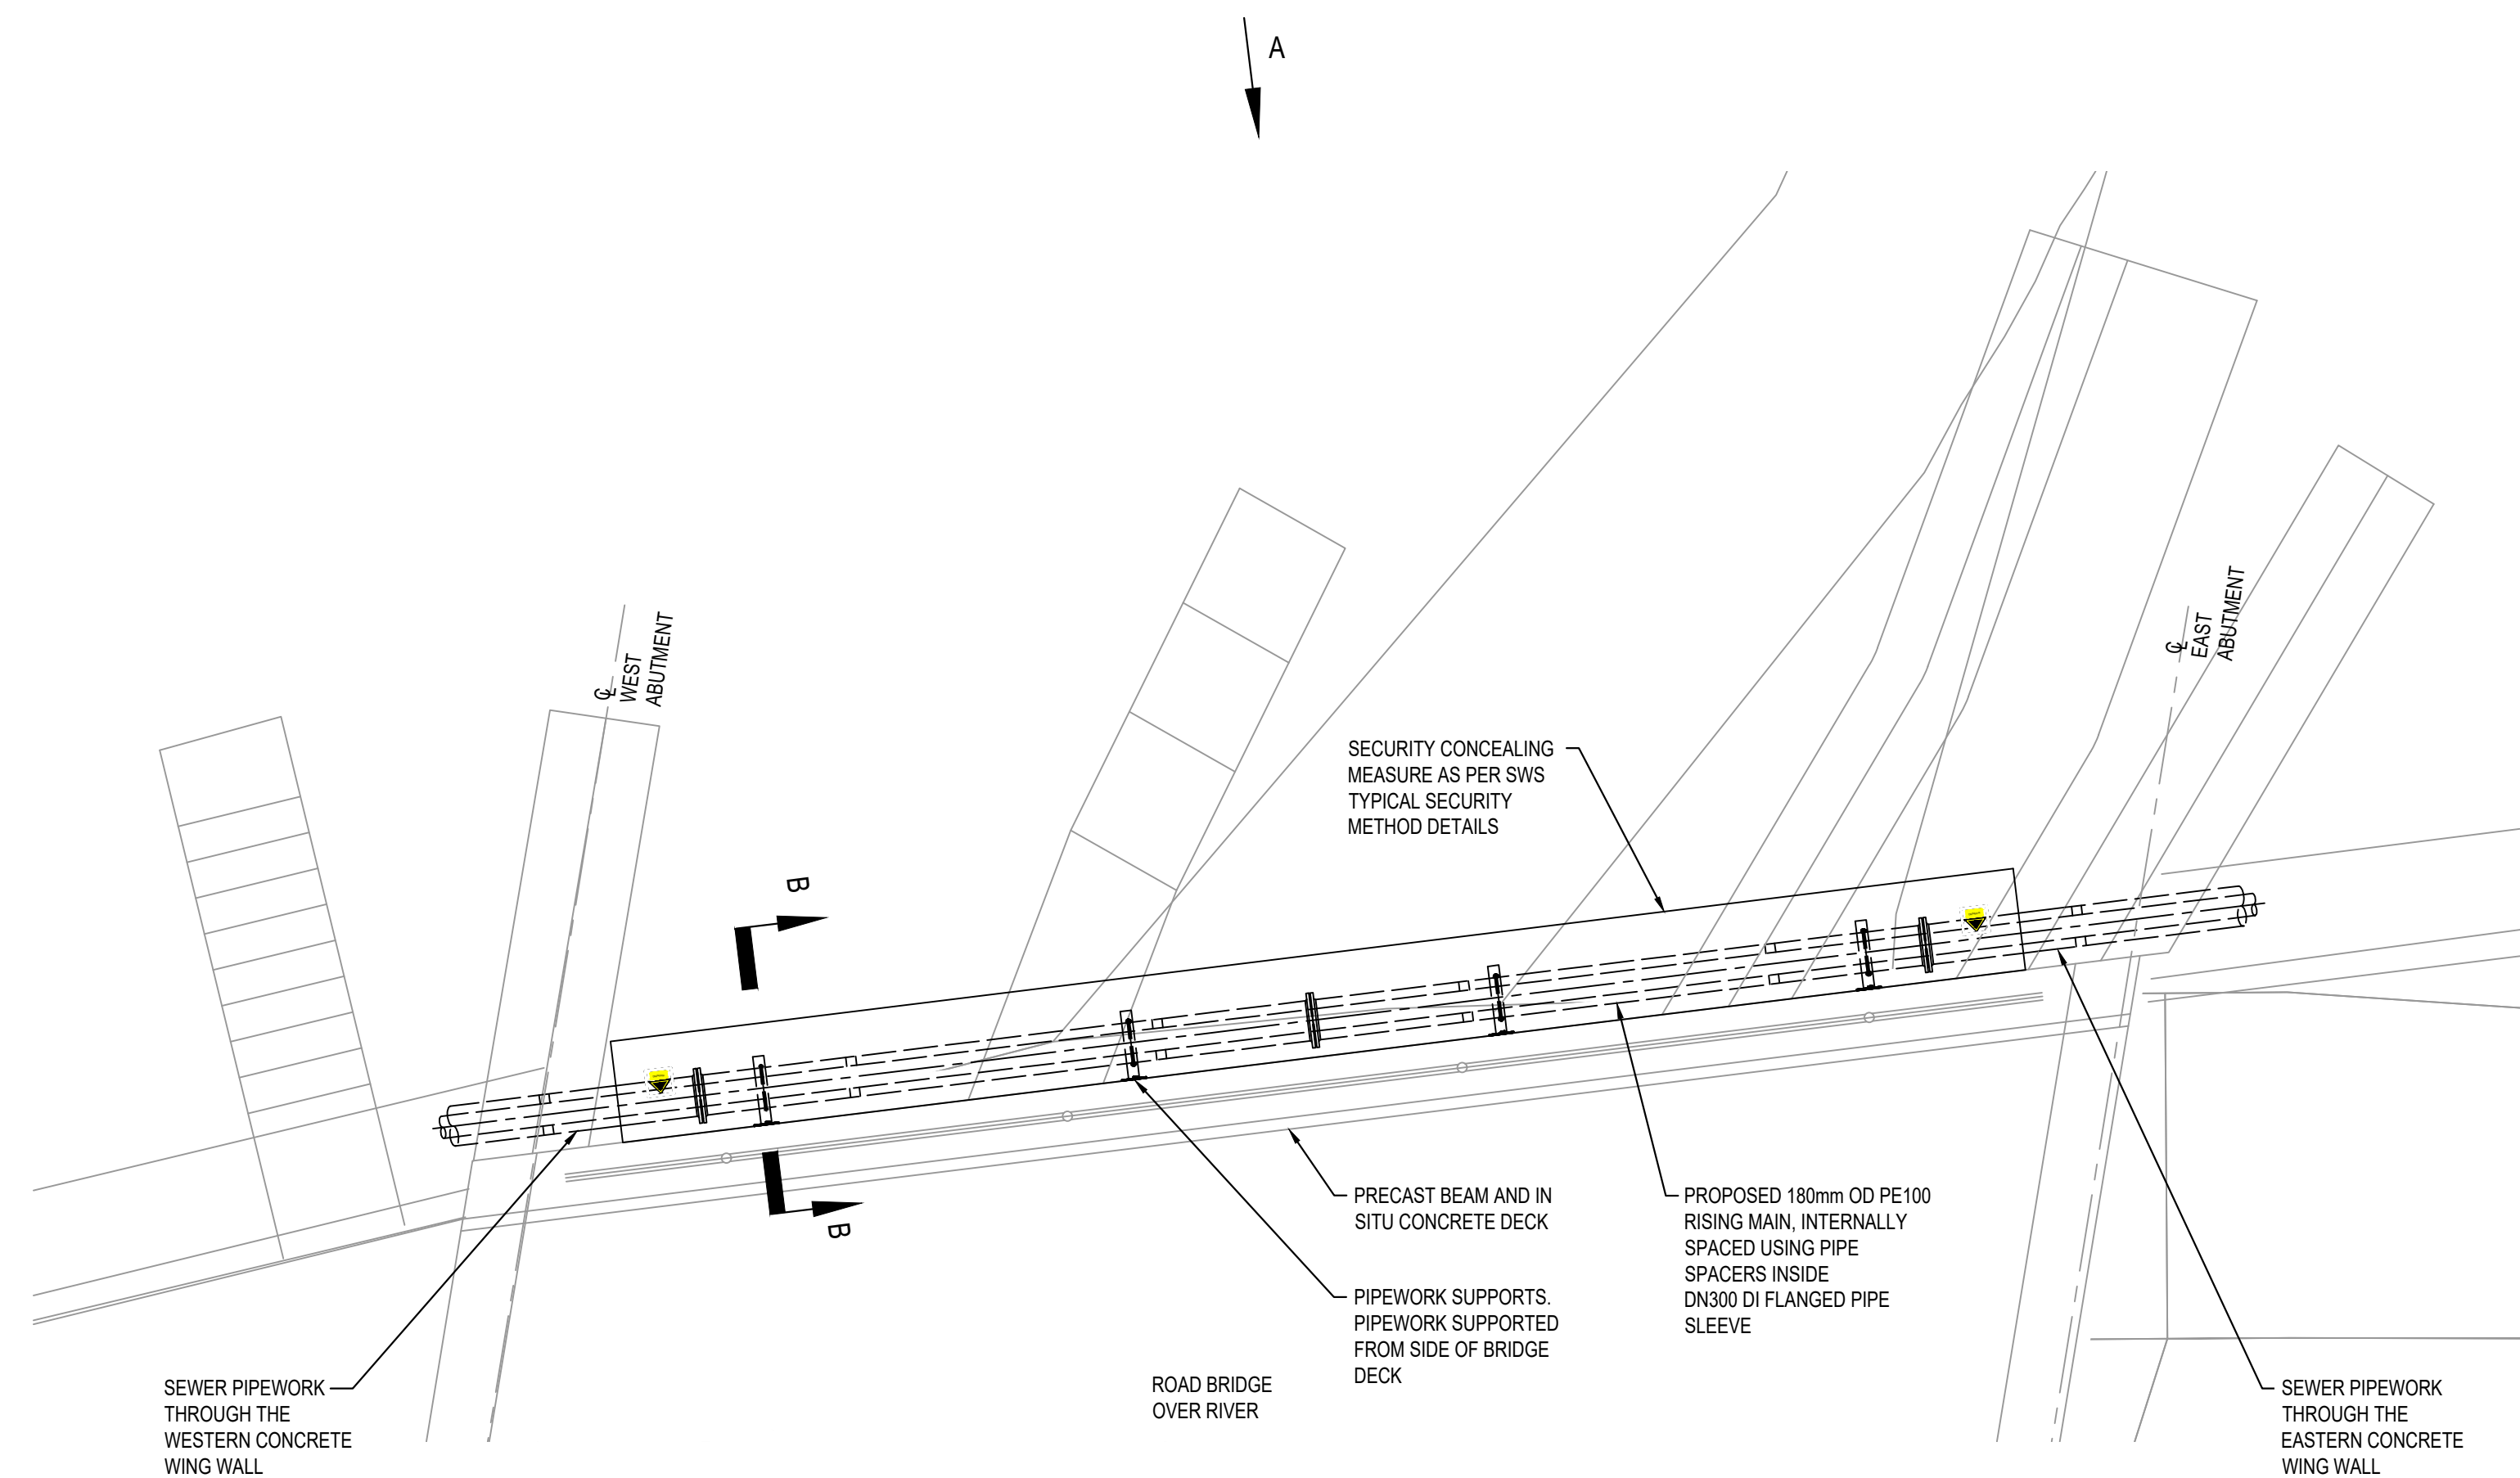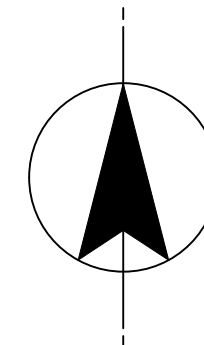


PLAN
SCALE 1:50

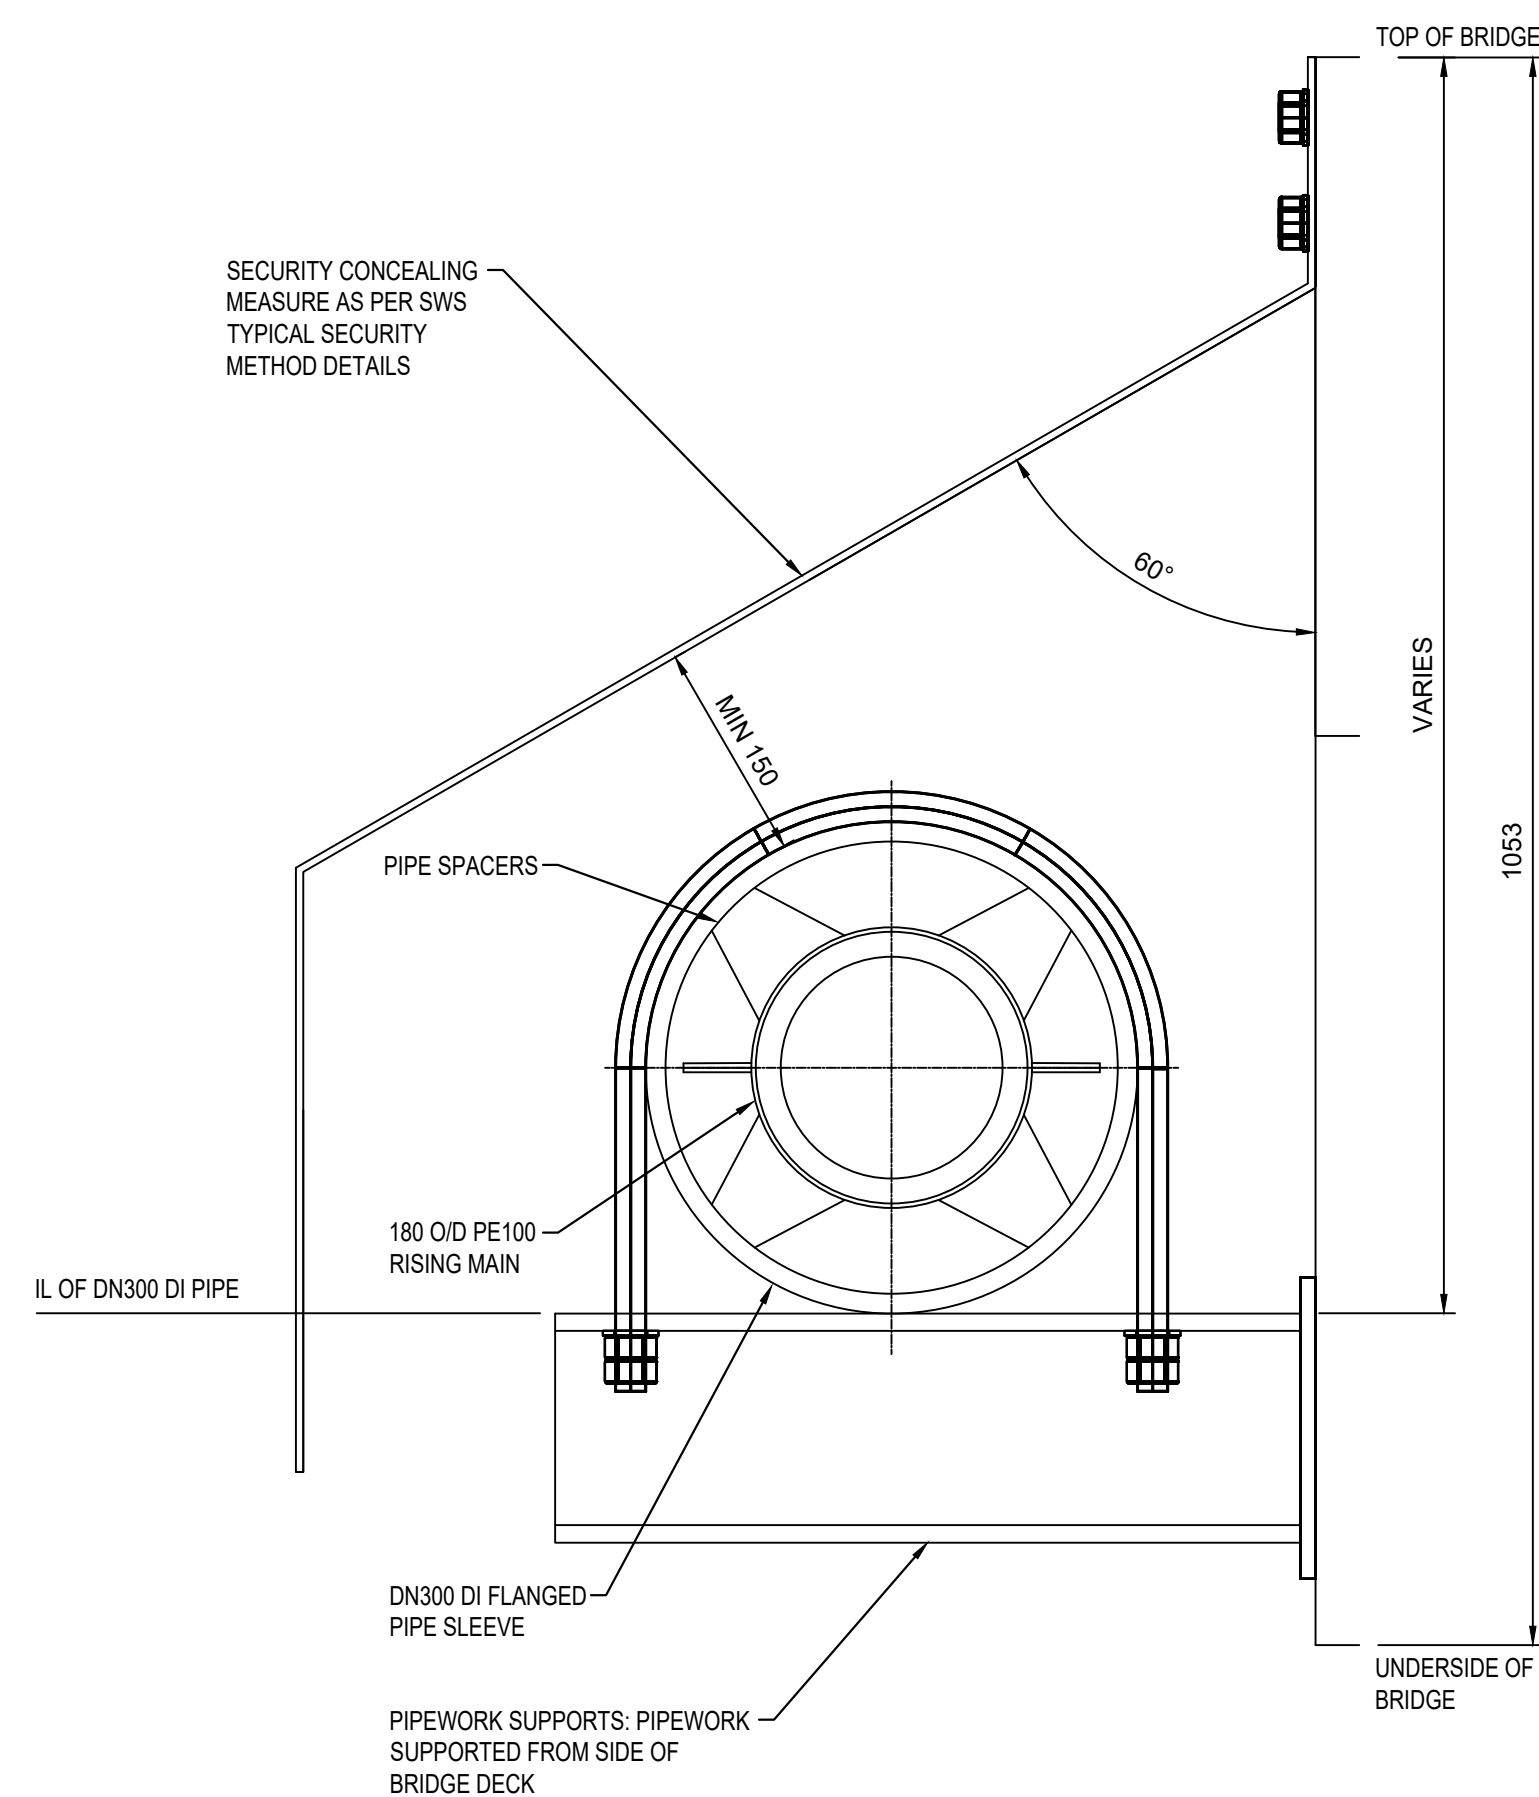

SECTION 'B'-'B'

SCALE 1:5

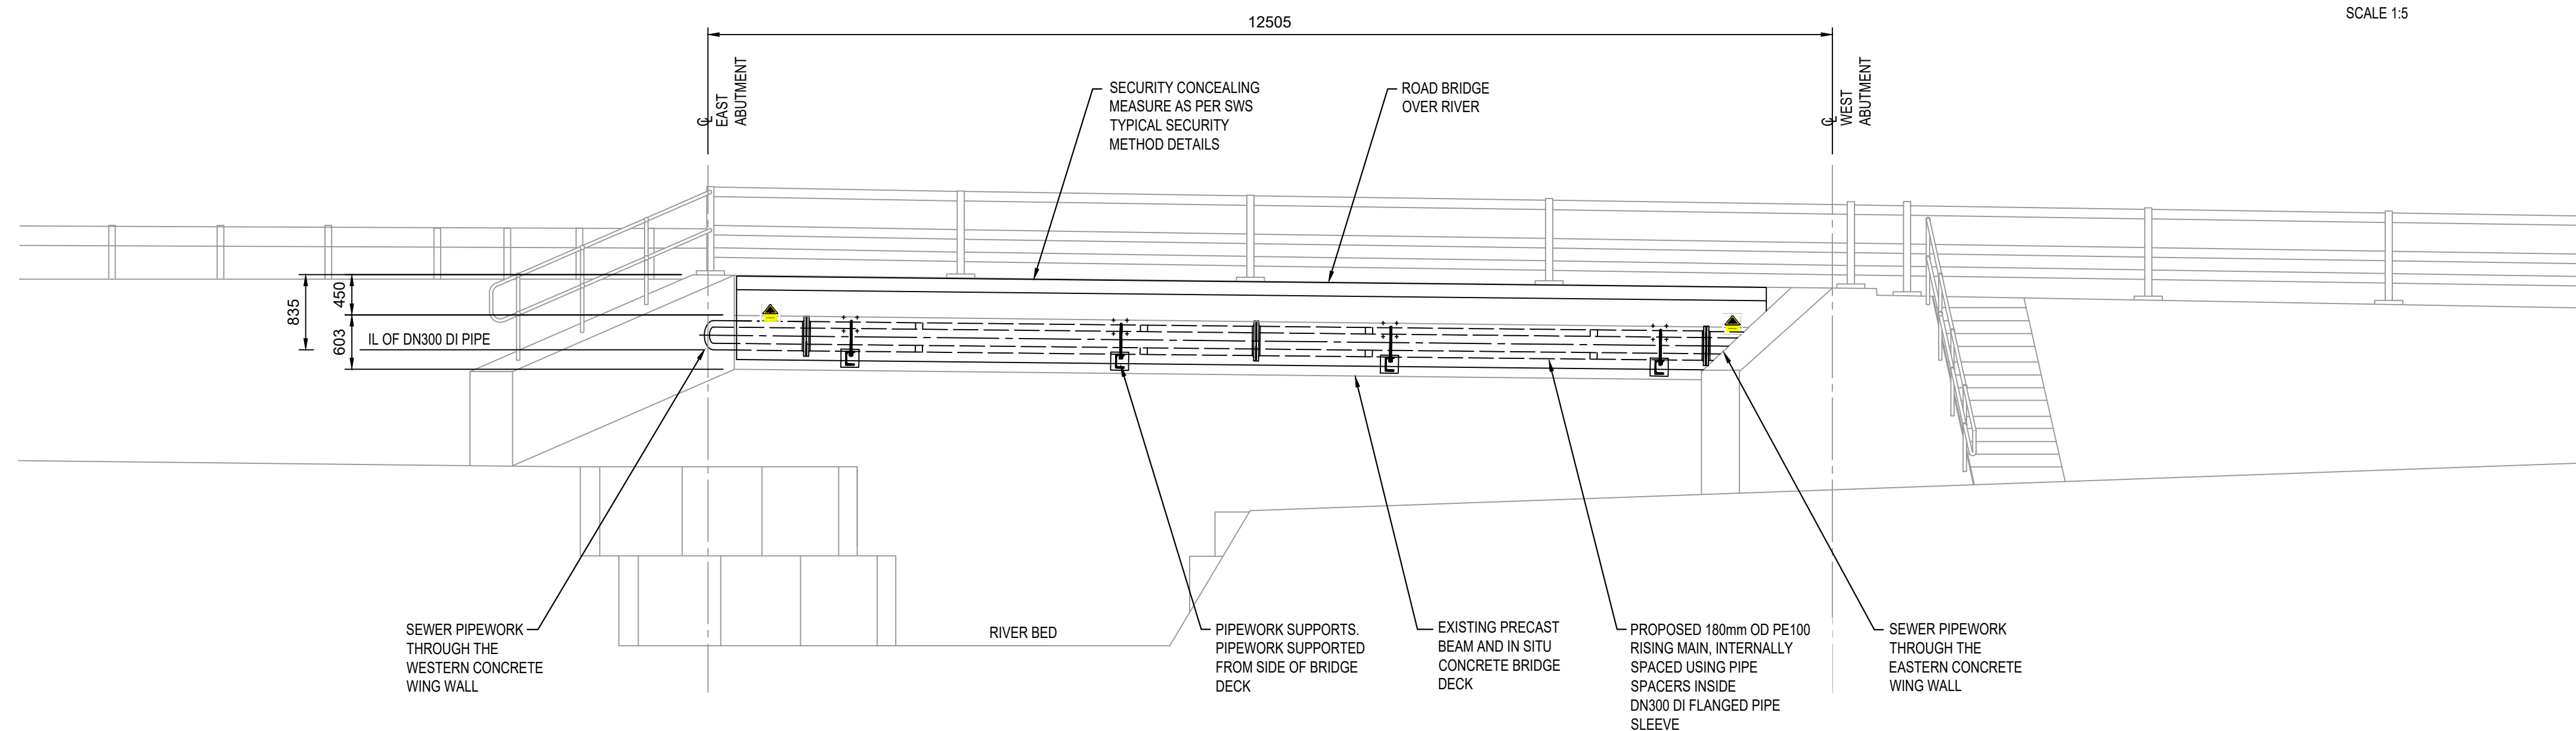

VIEW A
SCALE 1:50

CURRENT VERSION INFORMATION

[illegible]

09/05/25	NS	WR	AD	PL	P01	S4	Suitable for Stage Approval
DATE	ORIG	CHKD	REVD	APPR	REV	STS	REASON FOR ISSUE

THIS DRAWING IS ISSUED BY SOUTHERN WATER SUBJECT TO THE CONDITIONS THAT IT IS
NOT COPIED EITHER IN WHOLE OR IN PART OR DISCLOSED TO THIRD PARTIES
UNLESS PRIOR WRITTEN AUTHORISATION IS GIVEN BY SOUTHERN WATER
PREVIOUS VERSIONS OF THIS DRAWING SHOULD BE STAMPED SUPERSEDED OR DESTROYED
DO NOT SCALE THIS DRAWING - IF IN DOUBT ASK



Southern House
Yeoman Road
Worthing
West Sussex
BN13 3NX
telephone (01903) 264444
fax (01903) 691435

PROJECT TITLE

SL2 S98 BROOKLEIGH NORTHERN ARC
EBLR WPS ISAACS LN
RH15 8RA

DRAWING TITLE

PLANNING APPLICATION
PLAN AND ELEVATION
PROPOSED PIPEWORK
SUPPORTED ON BRIDGE

SITE UNIT MNEMONIC	SITE UNIT NO.	MASTER SIZE	A1
-----------------------	------------------	----------------	----

PRN	SCALE	STATUS
761003	AS SHOWN	S4

S.W. DRAWING NO.	REVISION
761003-SWS-XX-XX-DR-7-00703	P01