

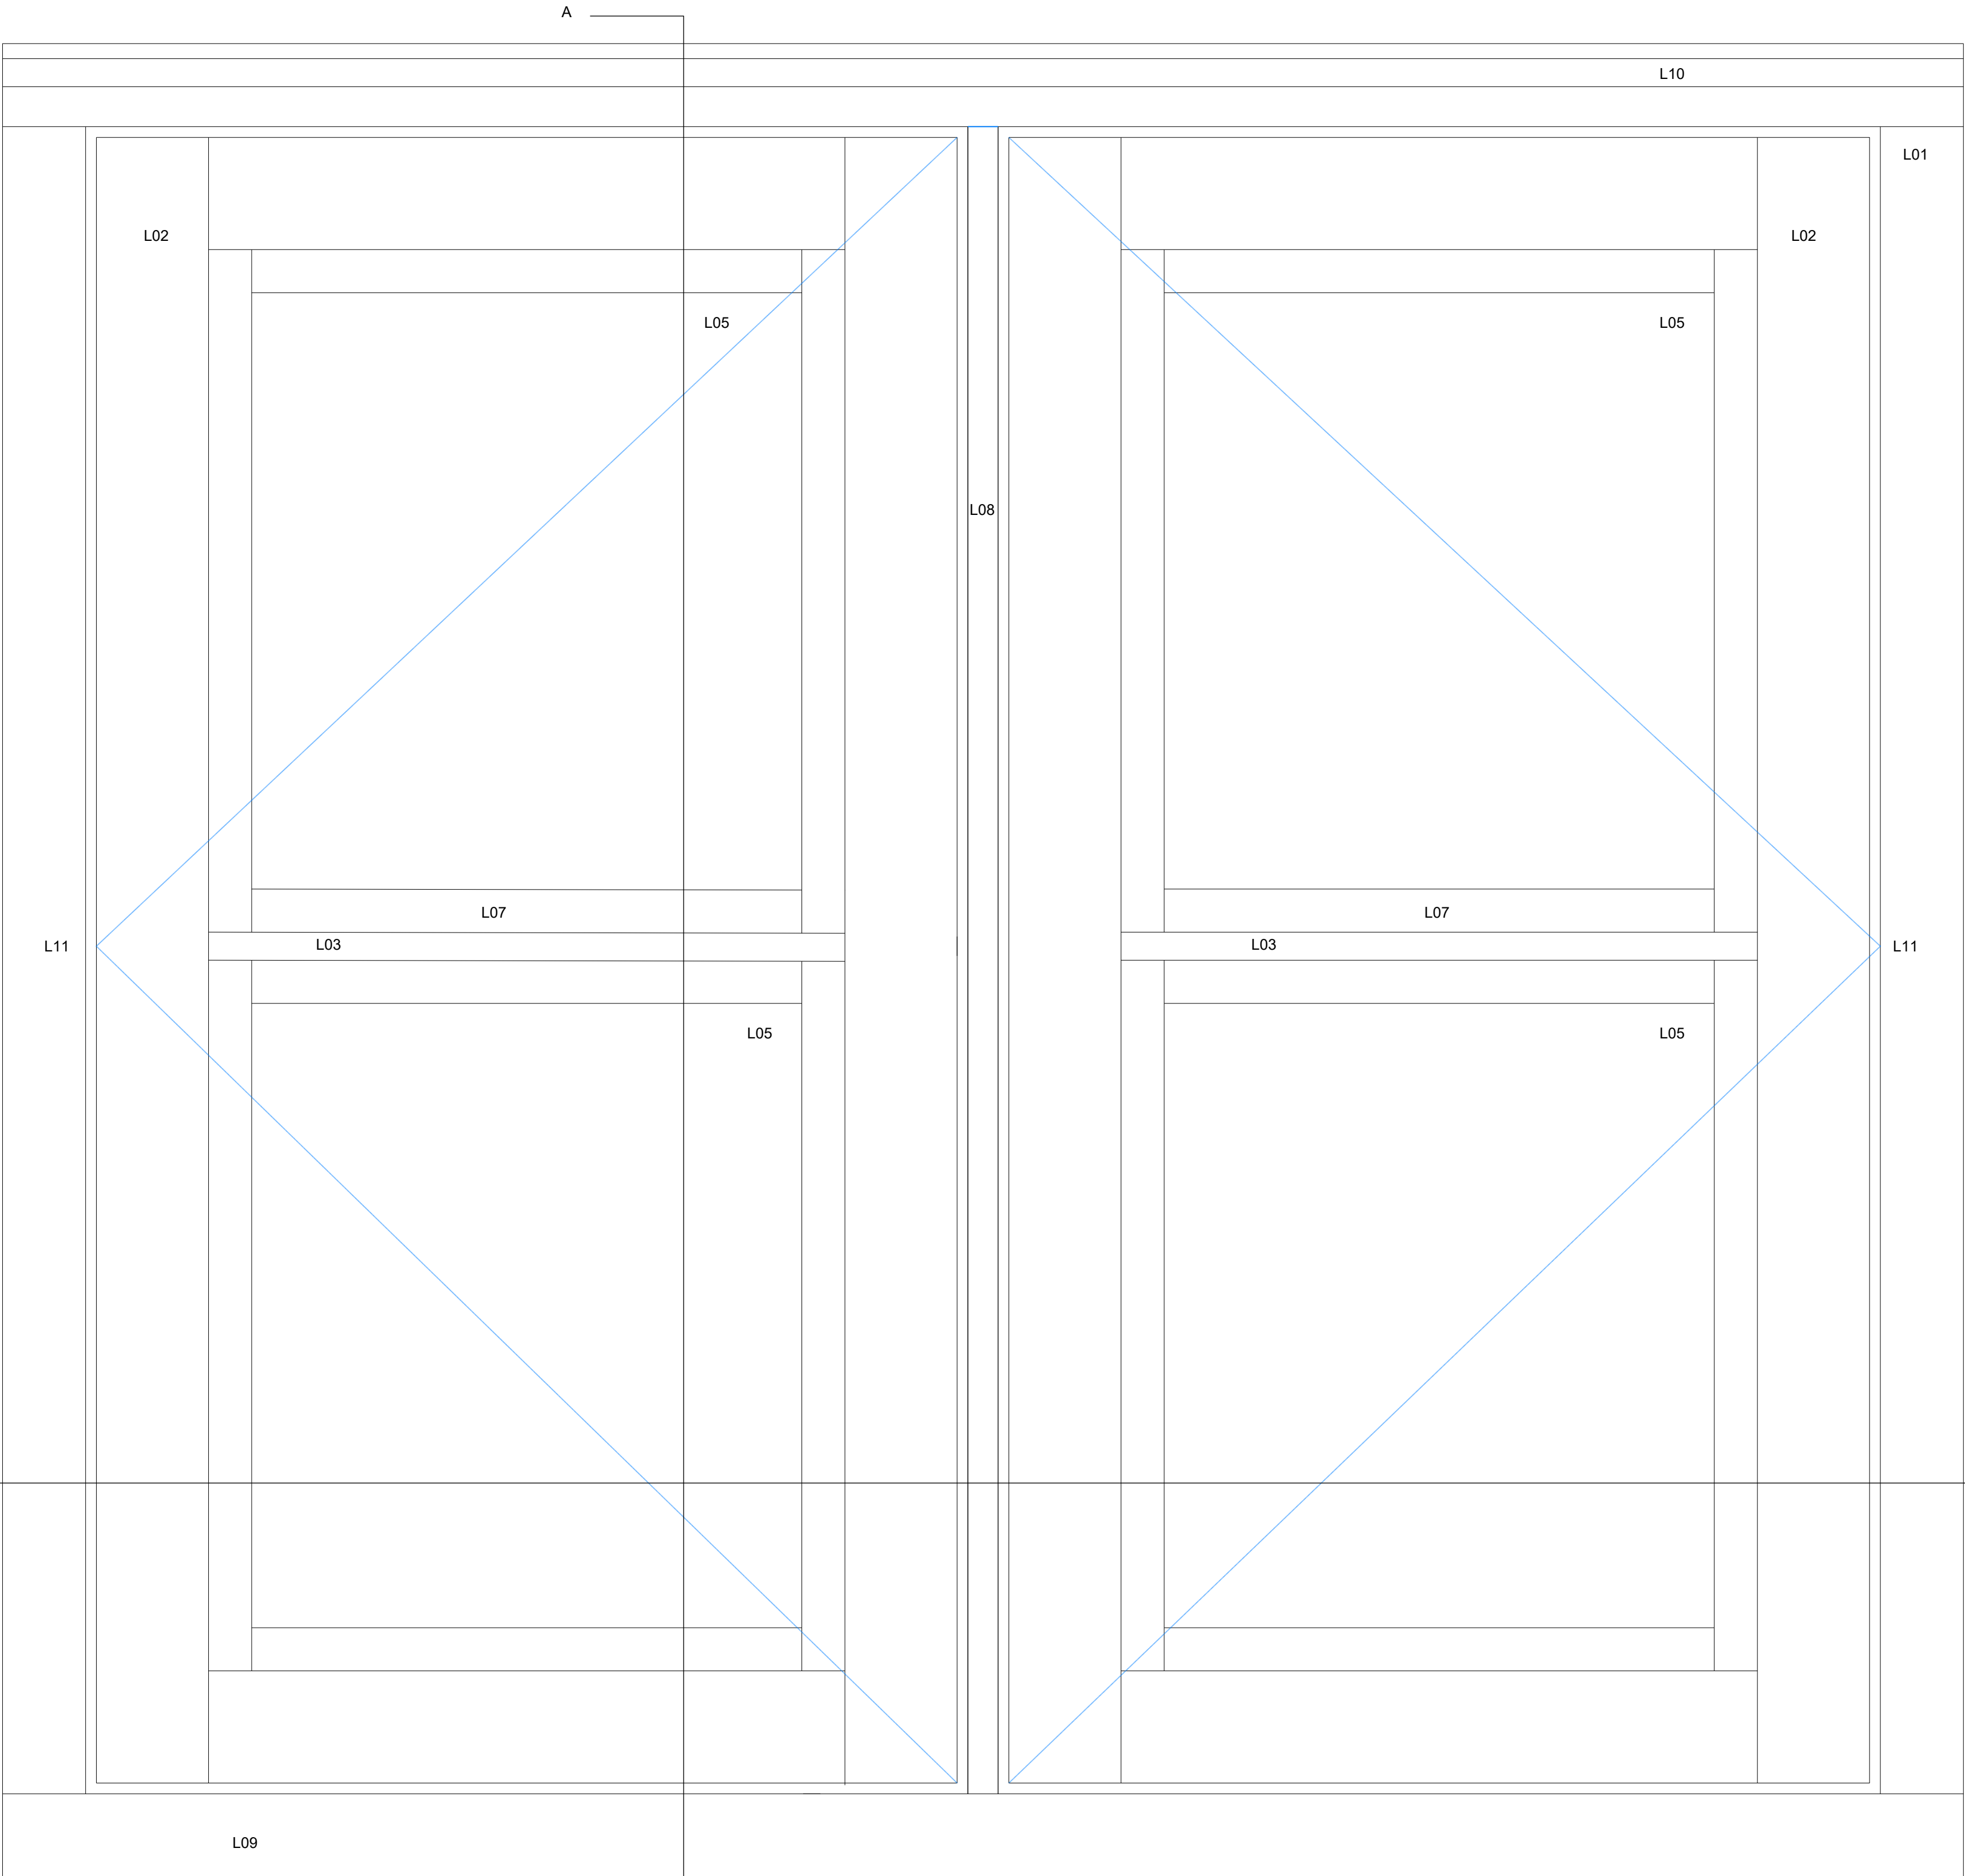


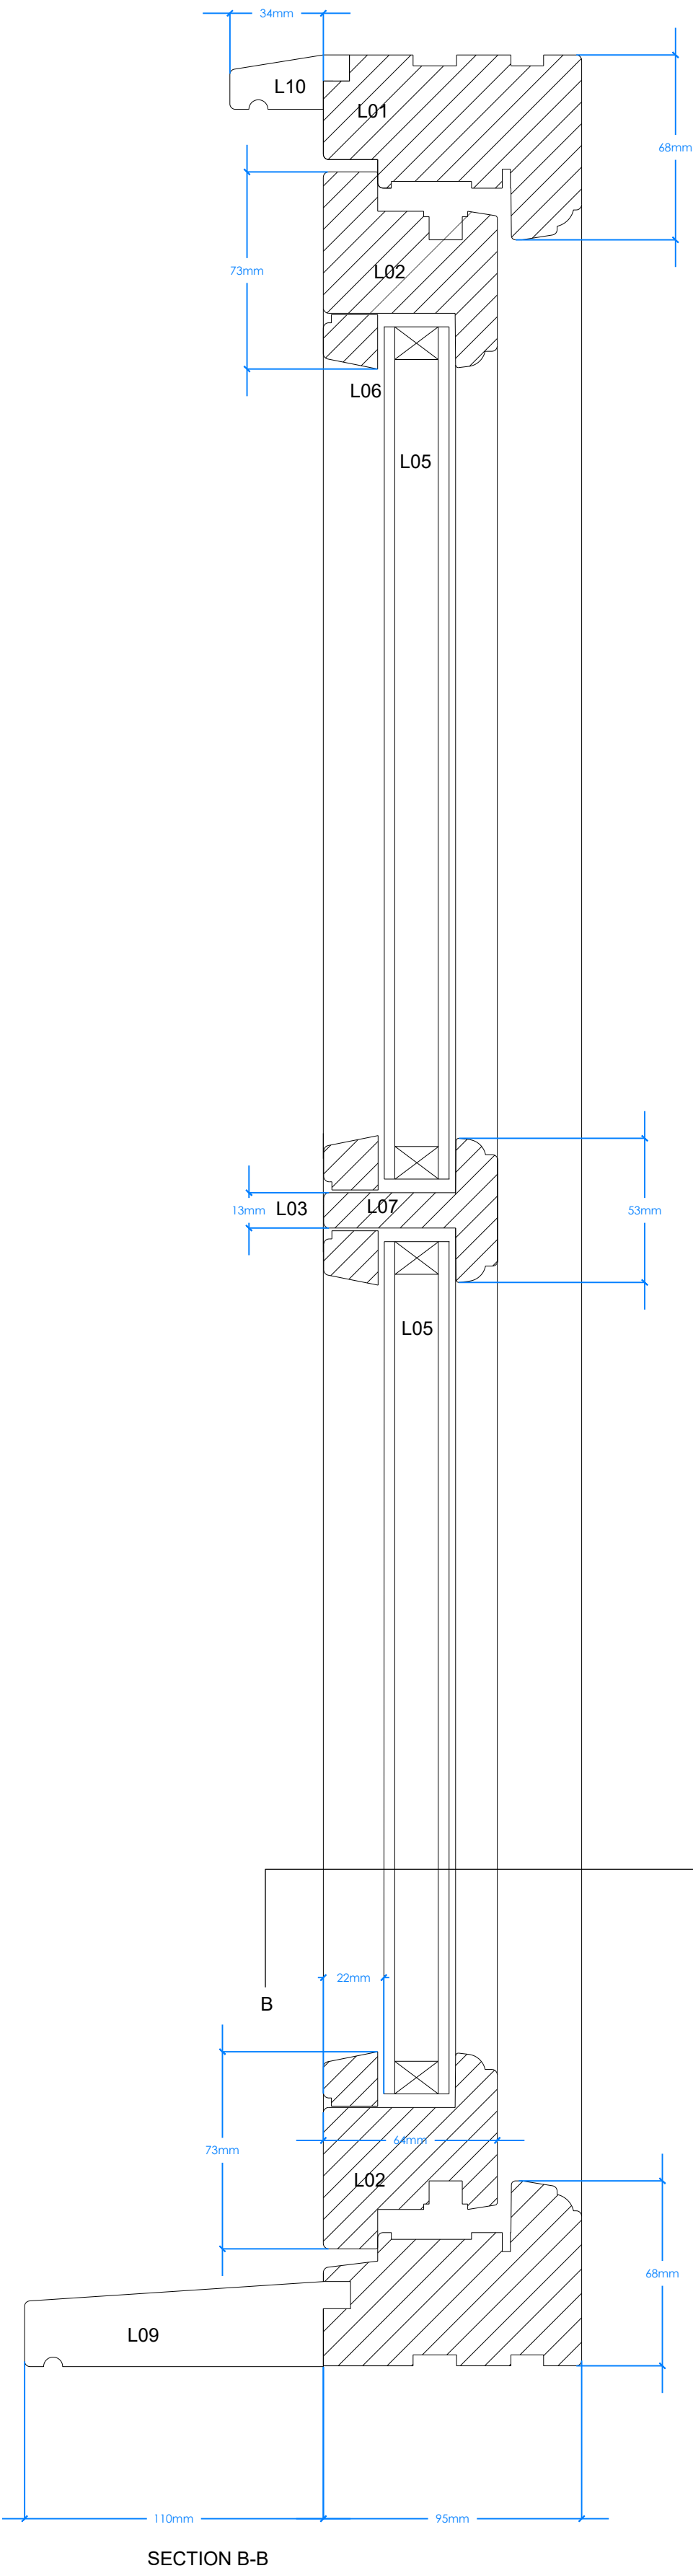

TYPICAL ELEVATION

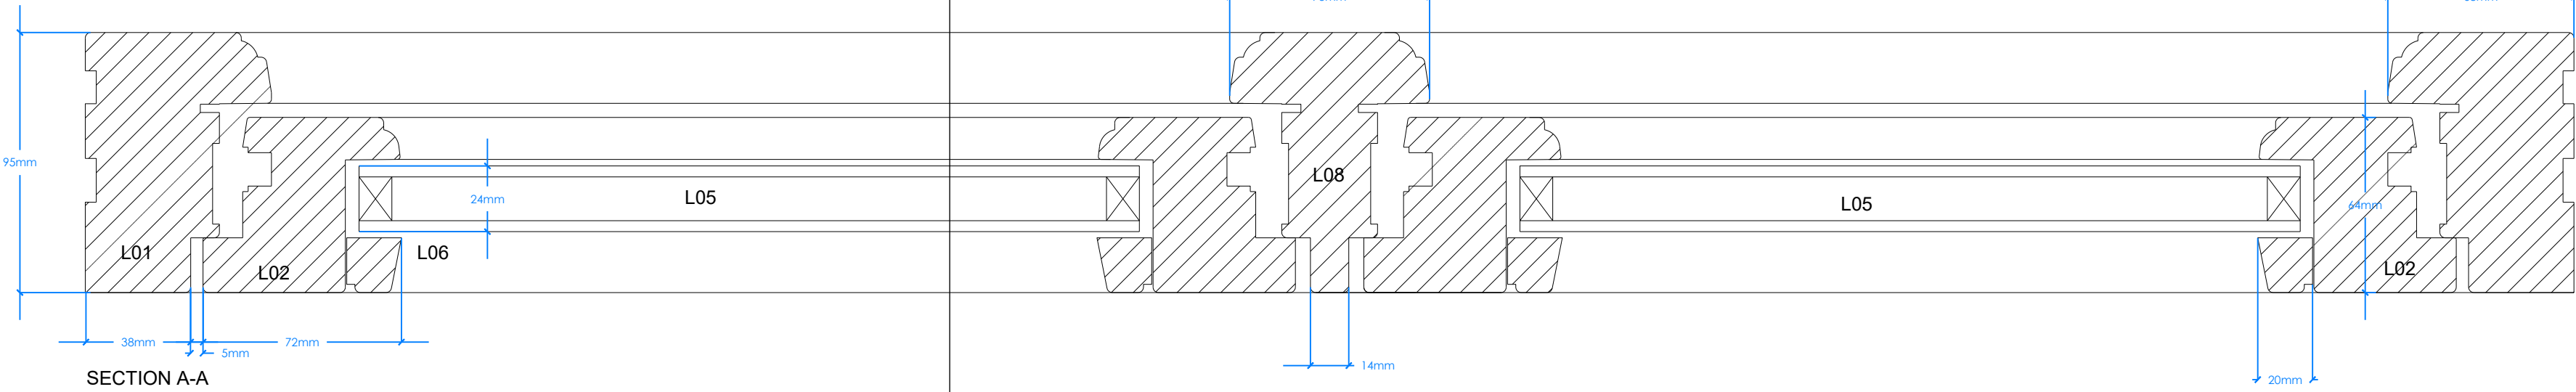

SECTION A-A

- L01; Painted timber outer frame, manufacturer-primed, final finish RAL 9001 Cream, satin.
- L02; Flush painted timber side-hung casement, opening direction as indicated on window schedule.
- L03; Solid timber glazing bar, profile to suit manufacturer's flush casement system.
- L04; 24mm argon-filled double-glazed unit with Low-E coating.
- L05; Safety / Part Q glazing where required, refer to window schedule.
- L06; Continuous weather gasket, colour to match frame where available.
- L07; Timber transom / mid-rail, profile to suit manufacturer's flush casement system.
- L08; Timber mullion, profile to suit manufacturer's flush casement system.
- L09; Projecting timber cill with formed underside drip groove.
- L10; Drip mould / weathering profile to shed water clear of frame.
- L11; Adjustable side-hung hinges, egress / easy-clean hinges where required by window schedule.

Note;
Satin chrome window furniture, final selection to be confirmed before order.
No externally visible trickle ventilators.
Perimeter joint to be sealed with proprietary pre-compressed expanding foam tape, such as Compriband or equal approved.
Internal air barrier to be dressed, taped and sealed to window frame to provide continuous airtightness line.
Contractor to confirm structural opening size and manufacturing size before order.
All units drawn as viewed externally. Hinge side and handing to be checked by contractor and supplier before manufacture

REV.#	DATE	NAME	NOTES

Notes:
Do not scale this drawing.
All levels and dimensions are to be checked on site.
This drawing is to be read in conjunction with all relevant consultants drawings and specifications, together with safety plan requirements.
Copyright: This drawing must not be copied, amended nor reproduced without the prior written agreement.

BUILDING SOLUTIONS CONSULTANTS LTD.

23 Tilsen road, Hove, BN3 5QR. Tel: 07934611763

PROJECT Ruckford Staff Housing, Hurstpierpoint College			
DRAWING Window and Door Sections			
STAGE Stage 4		JOB NO.: 719	
DATE : 14/05/2026		REVISION : -	
DWG NO. AL429	SCALE 1:2@A1	REVISION : -	DRAWN : DB
Do not scale, use figured dimensions only, check dimensions on site, notify BSC of any discrepancies, copyright BSC Ltd.			