



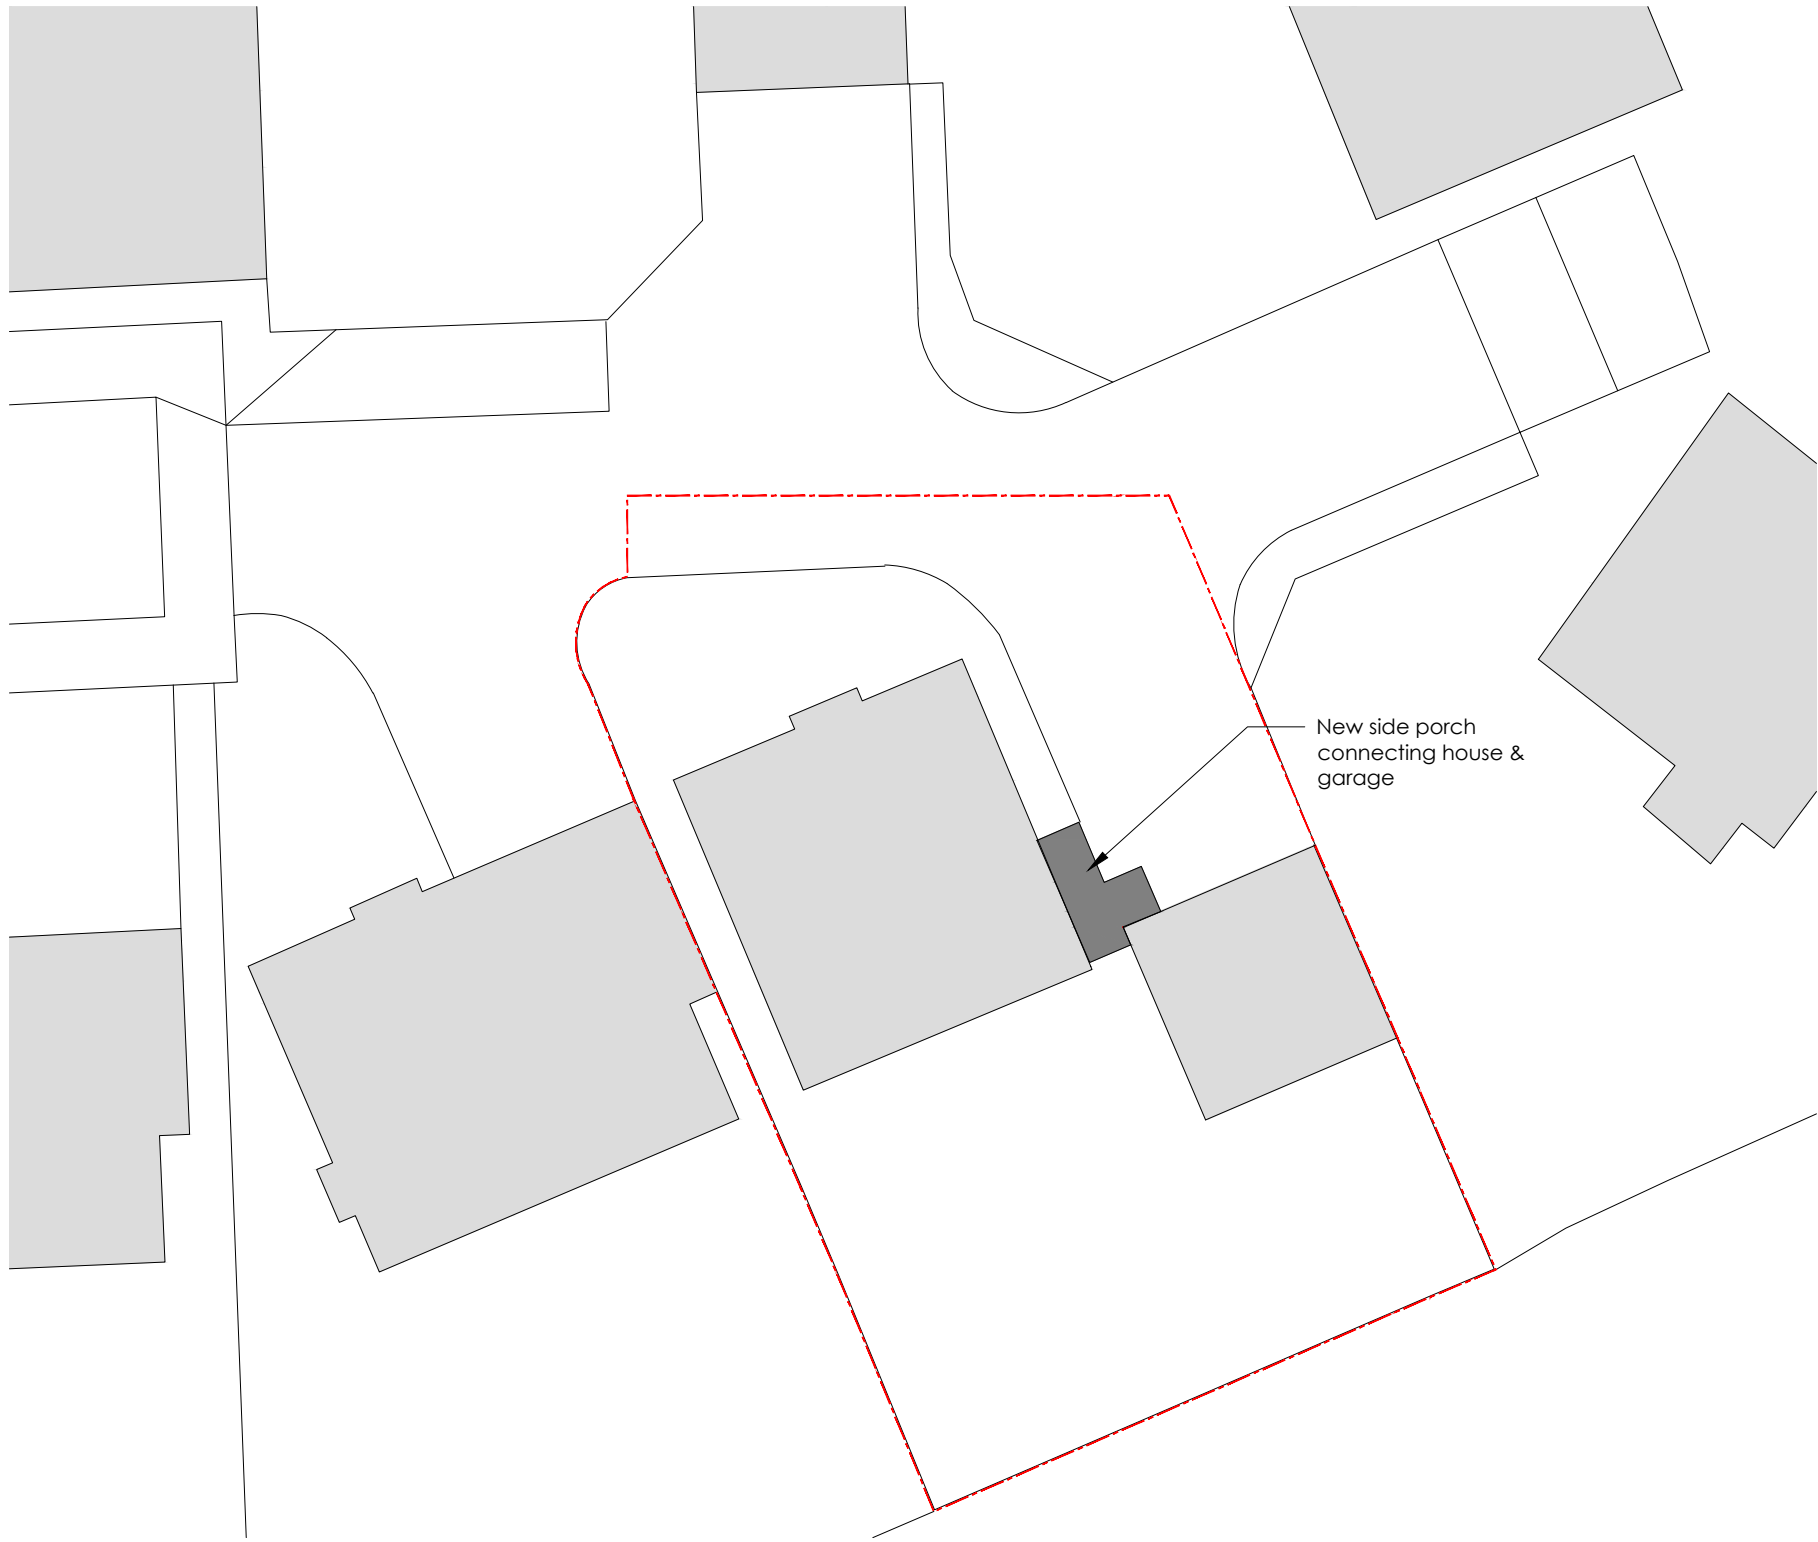

1 PROPOSED SITE BLOCK PLAN
SCALE 1:200

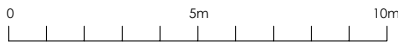

EXISTING
PROPOSED

REVISIONS

STATUS		PROJECT	
PROPOSED		1 DEXTER DRIVE, EAST GRINSTEAD	
TITLE			
PROPOSED SITE BLOCK PLAN			
SCALE	DATE	DRAWING NUMBER	REV
1:200	2026.09.22	200	*

VICTORIA MUSTARD ARCHITECT

135 Crawley Down Road, Felbridge, East Grinstead RH19 2PS
Mob 07779 245 093 vicki@victoriamustardarchitects.com