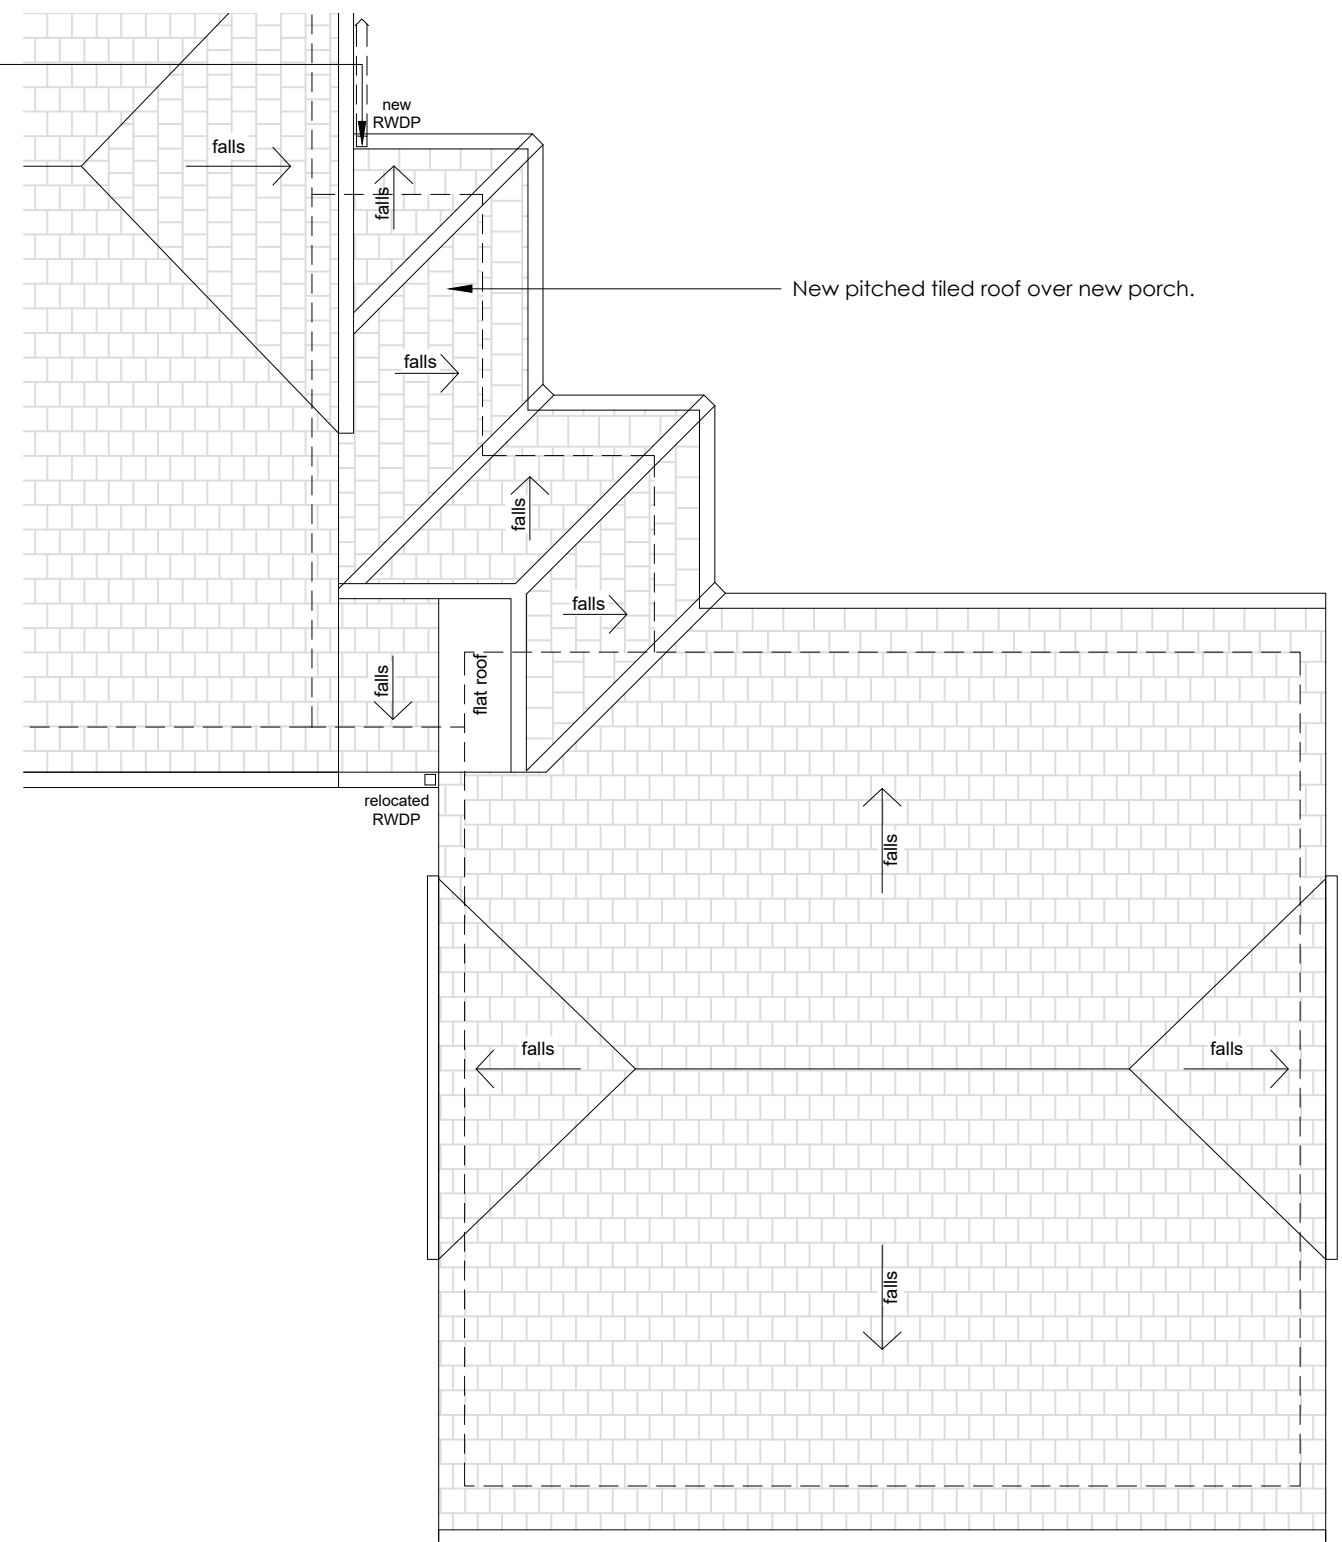
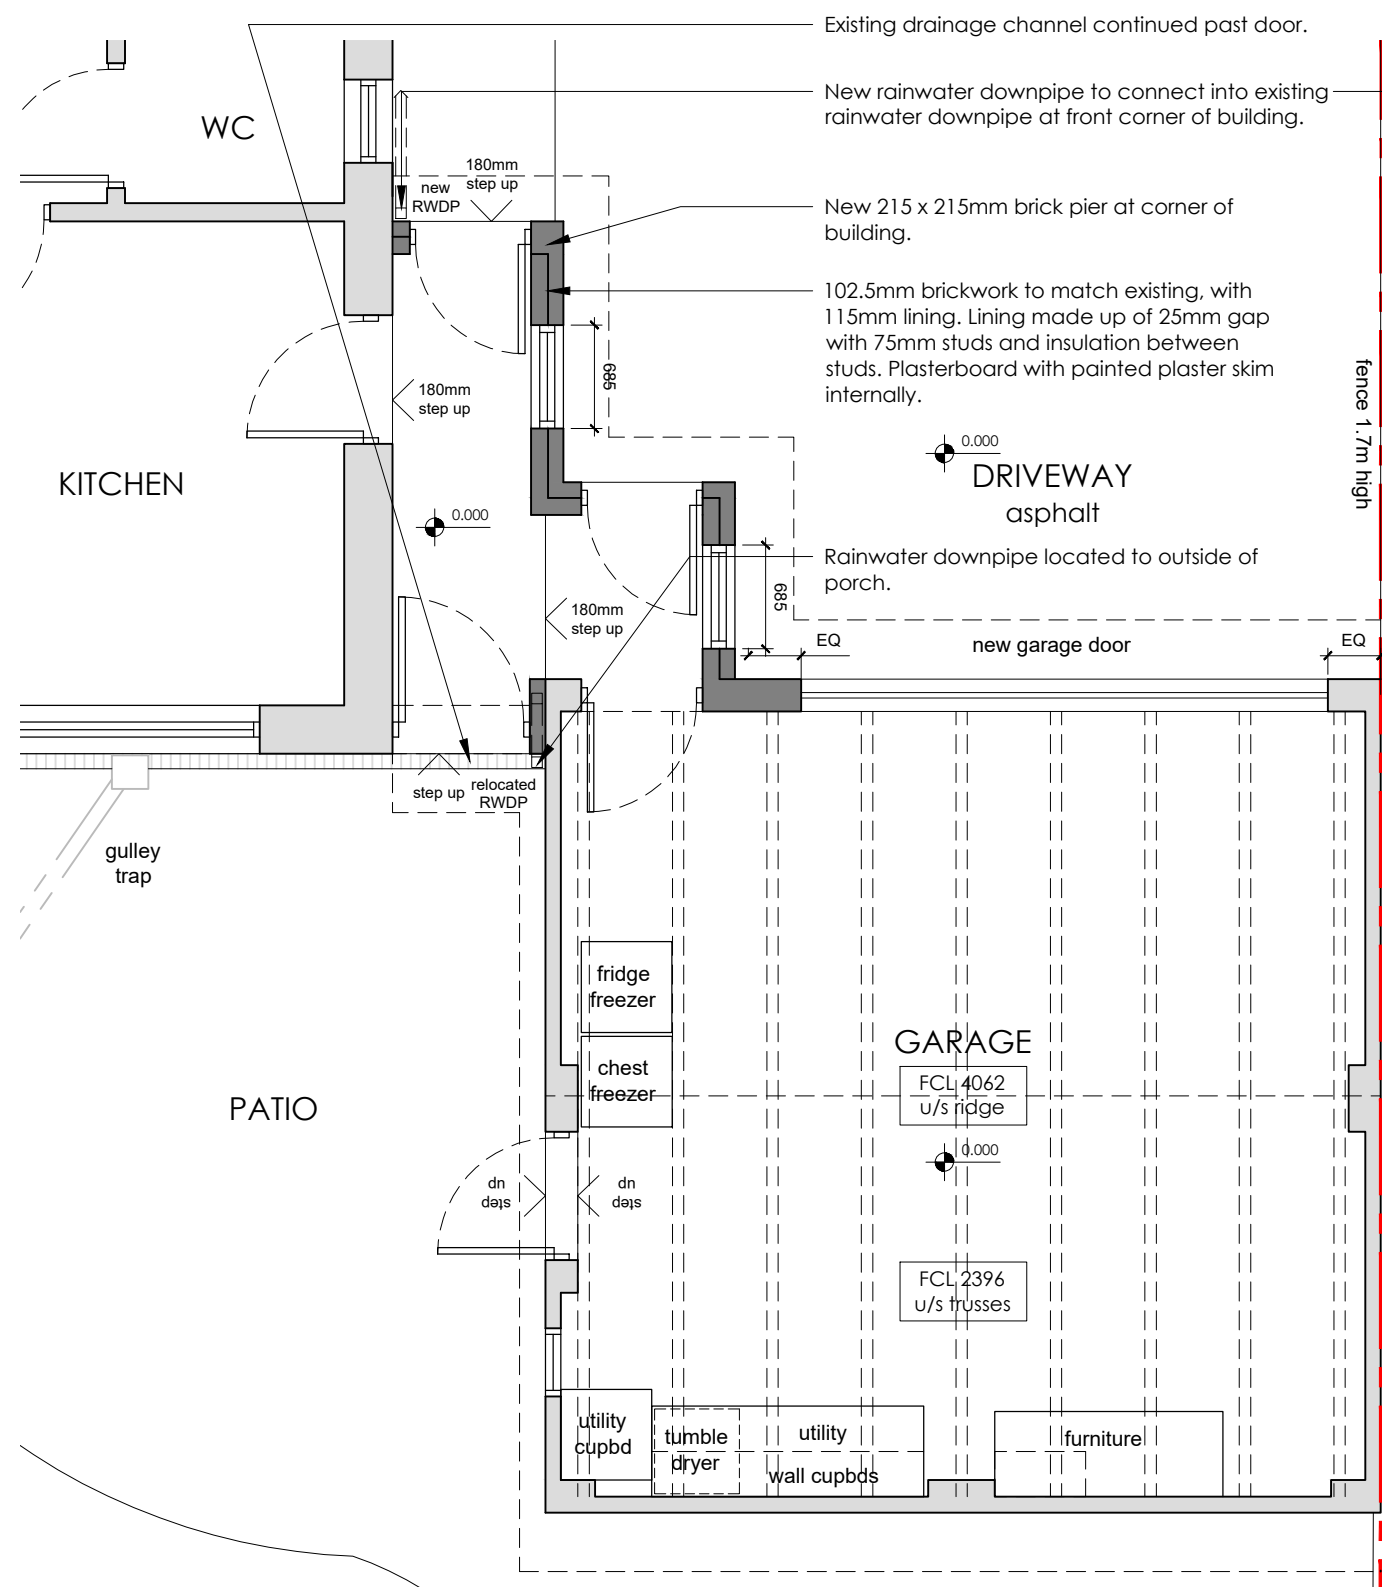


REVISIONS

STATUS		PROJECT	
PROPOSED	1 DEXTER DRIVE, EAST GRINSTEAD		
		TITLE	
PROPOSED SIDE PORCH PLANS			
SCALE	DATE	DRAWING NUMBER	REV
1:50	2026.03.31	201	*

VICTORIA MUSTARD ARCHITECT

135 Crawley Down Road, Felbridge, East Grinstead RH19 2PS
Mob 07779 245 093 vicki@victoriamustardarchitects.com