

CONDITION 3 - SITE LEVELS


LANDÍVAR

ARCHITECTS


WEARMASTER HOUSE

1821 3.003 - Revision -


CLIENT	CONTEGO SAFETY
RIBA STAGE	STAGE 3 - SPATIAL COORDINATION
DRAWING	PLANNING CONDITION SUBMISSION
DATE	AUGUST 2026
SCALE	1:200 @ A1

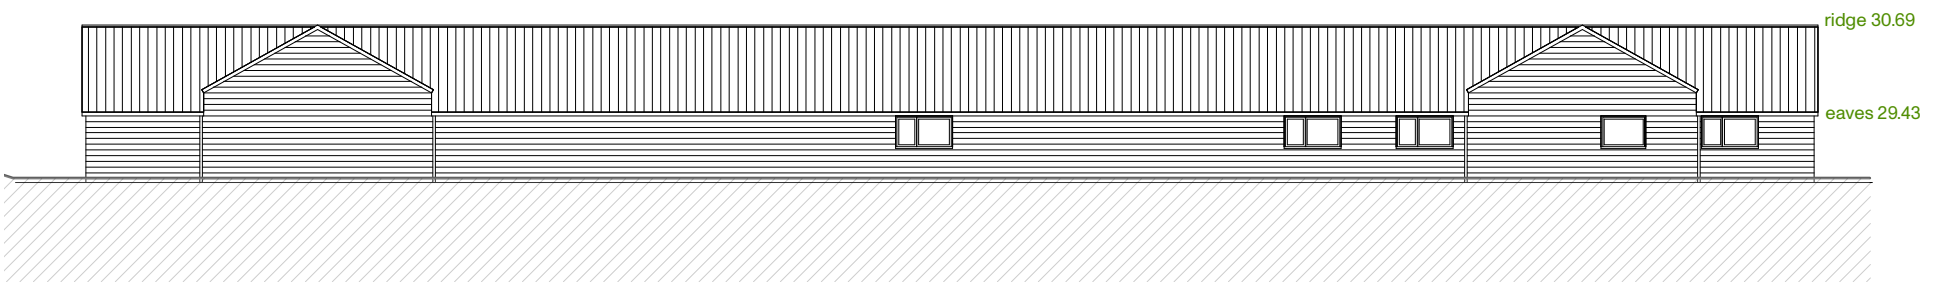


EAST ELEVATION

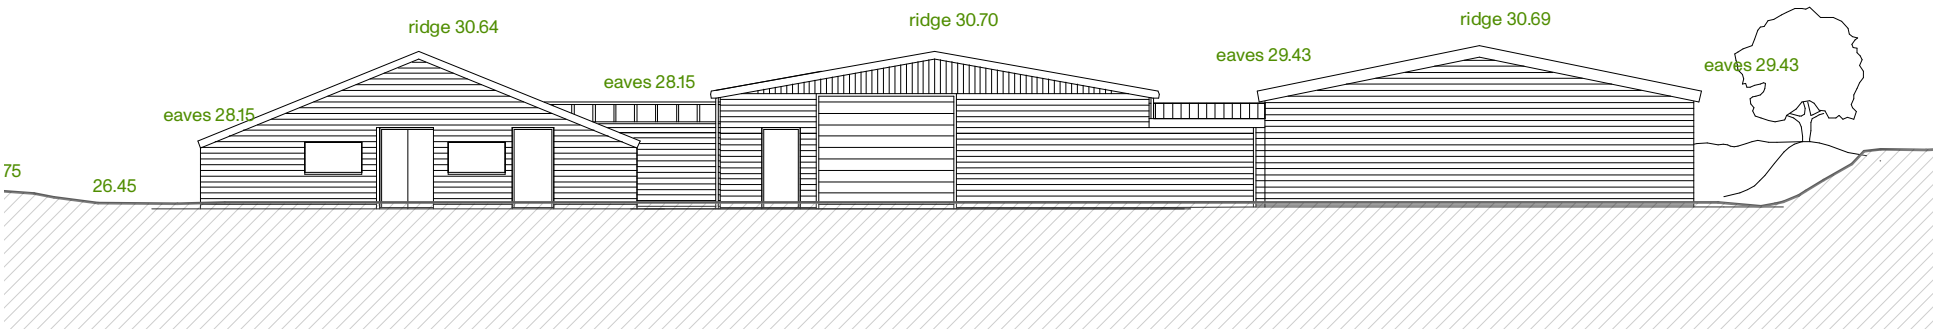



NORTH ELEVATION

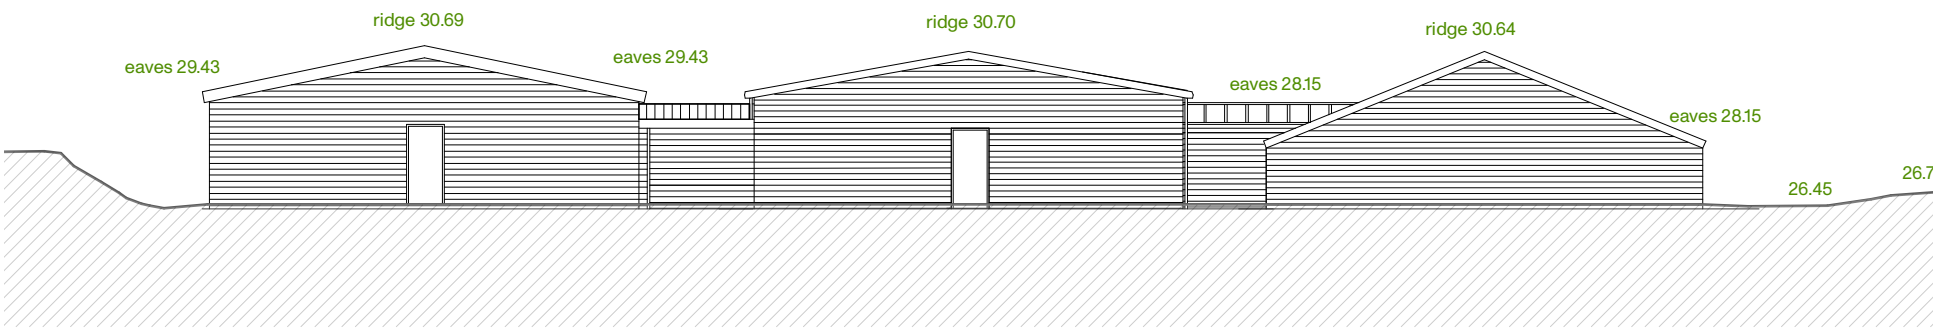

SOUTH ELEVATION

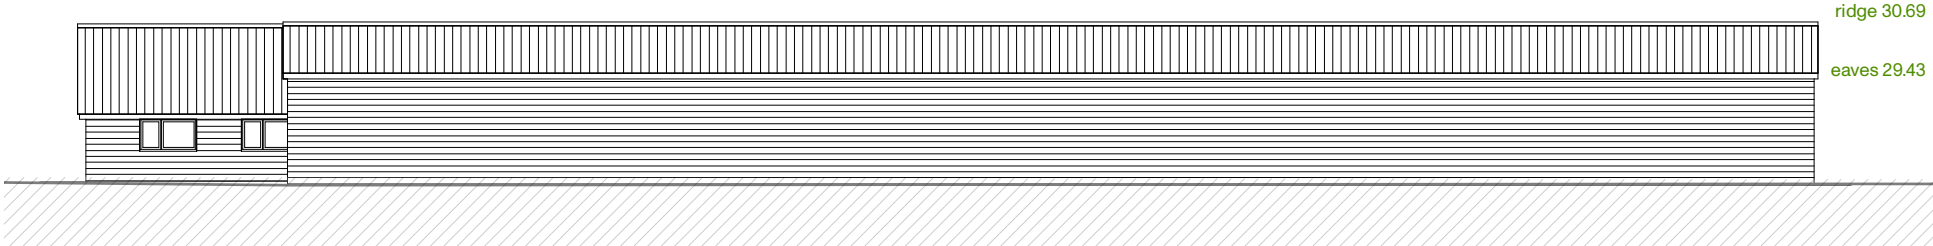


WEST ELEVATION

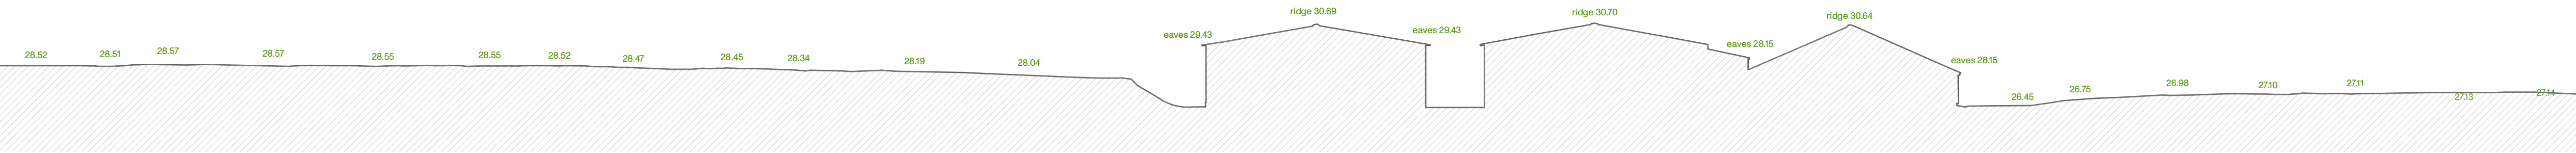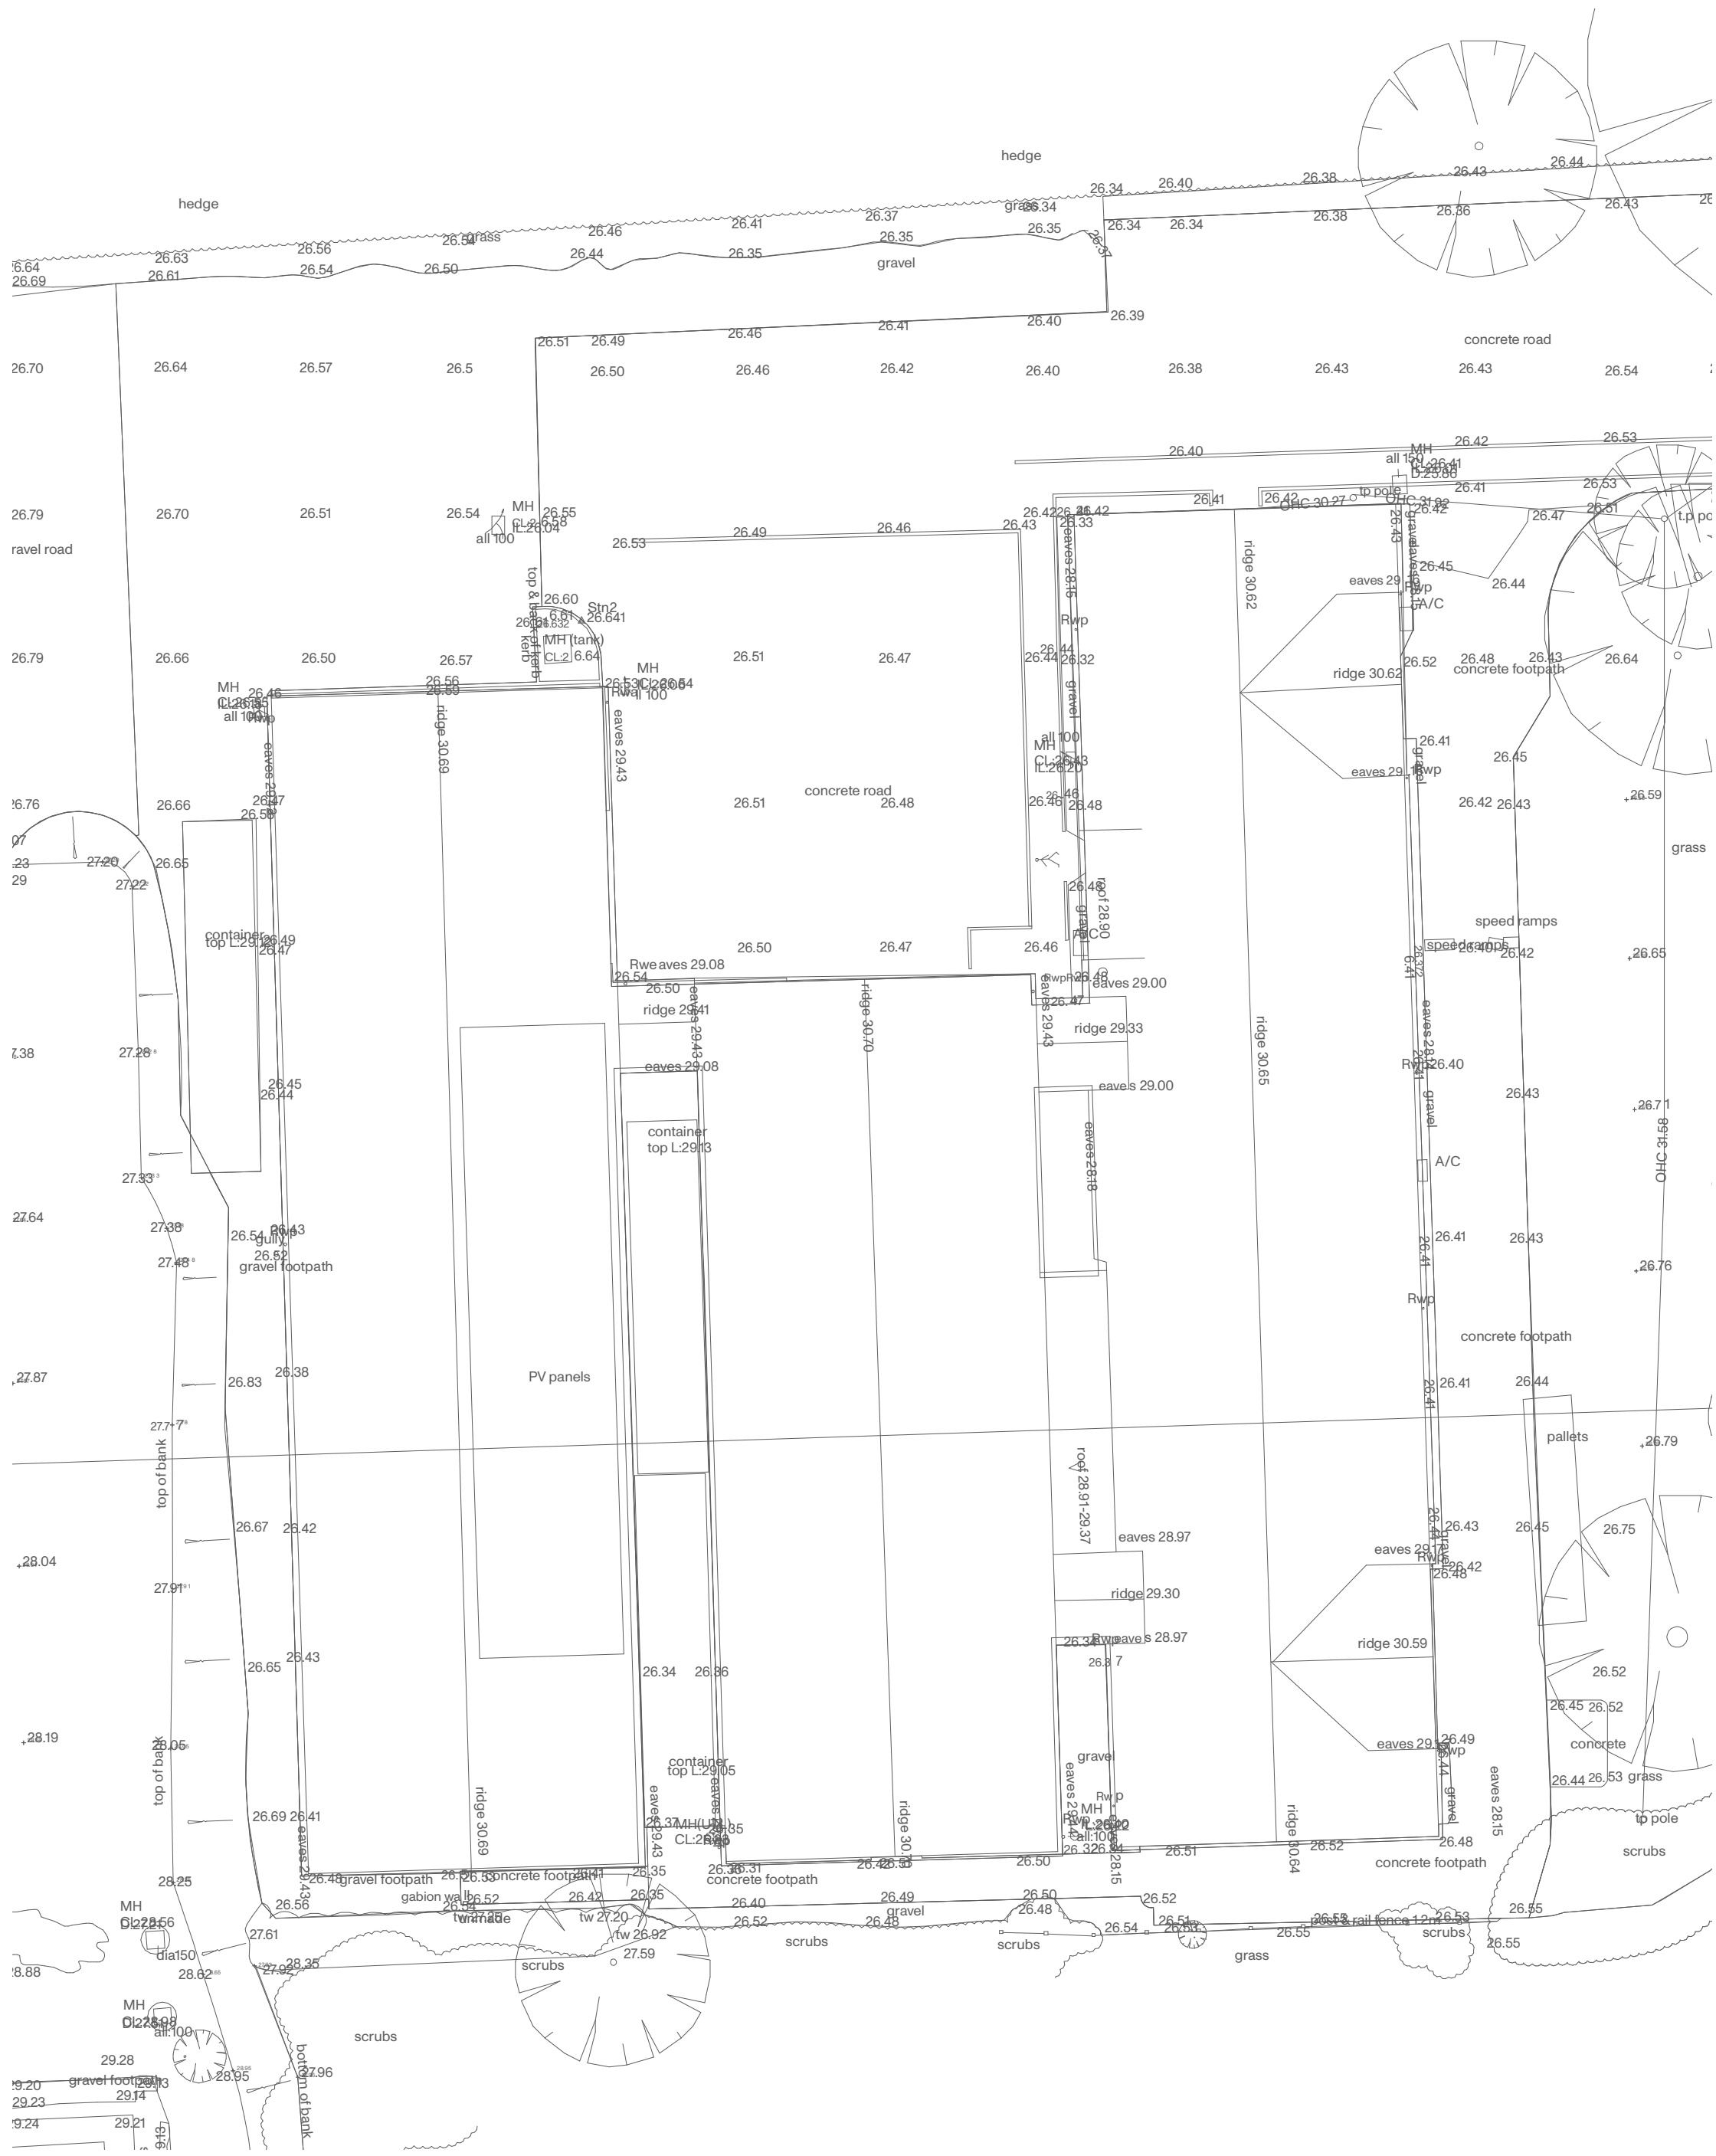

SECTION A-A

DATUM LINE 20.00

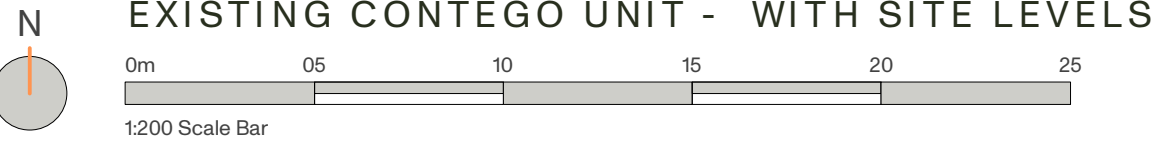

EXISTING CONTEGO UNIT - WITH SITE LEVELS

PRINT DRAWING AT A1

N.B. Unless otherwise noted this drawing is not to be used for construction purposes. If indicated as feasibility this drawing is subject to a detailed site investigation, including ground conditions/contaminates, drainage design and planning / density negotiations. The layout may be based upon an enlargement of an os sheet or other small scale plans and its accuracy needs to be verified by survey. CDM regulations have not been fully considered.

The Workshop, unit 3,
29-42 Windsor Street,
Brighton, BN1 1RJ

landivar-architects.com
info@landivar-architects.com
01273 739590

