




1 - EXISTING NORTH WEST FACING ELEVATION (facing Firbank Way) 1:200 @ A1

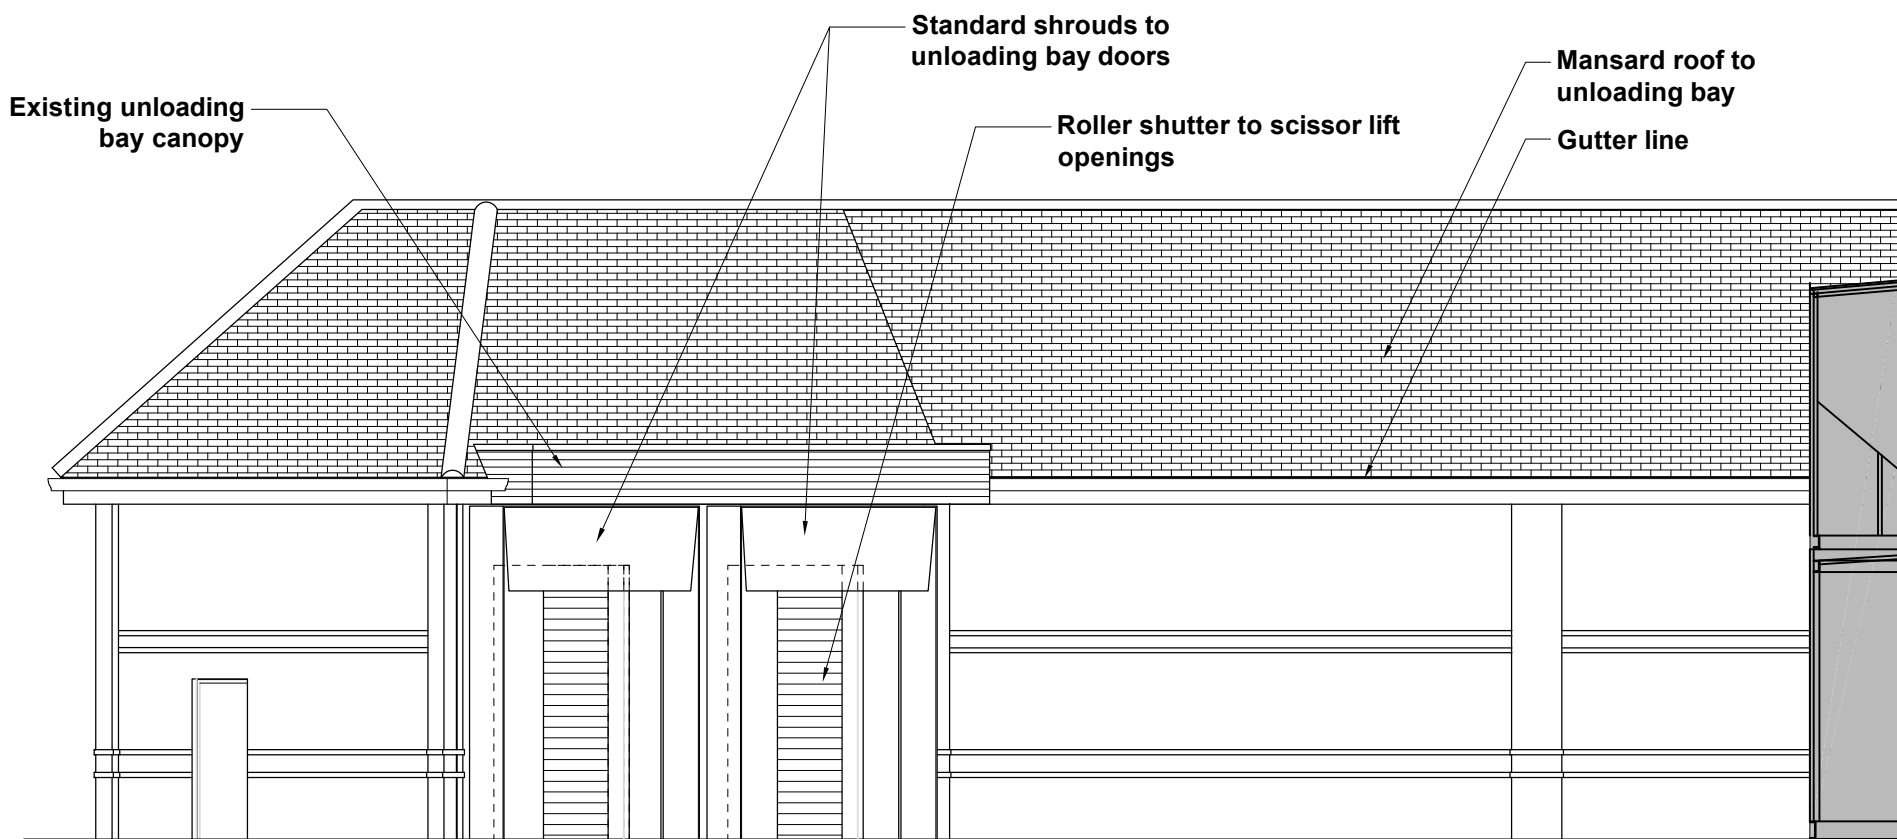

1 - EXISTING NORTH WEST FACING ELEVATION EXTRACT 1:100 @ A1

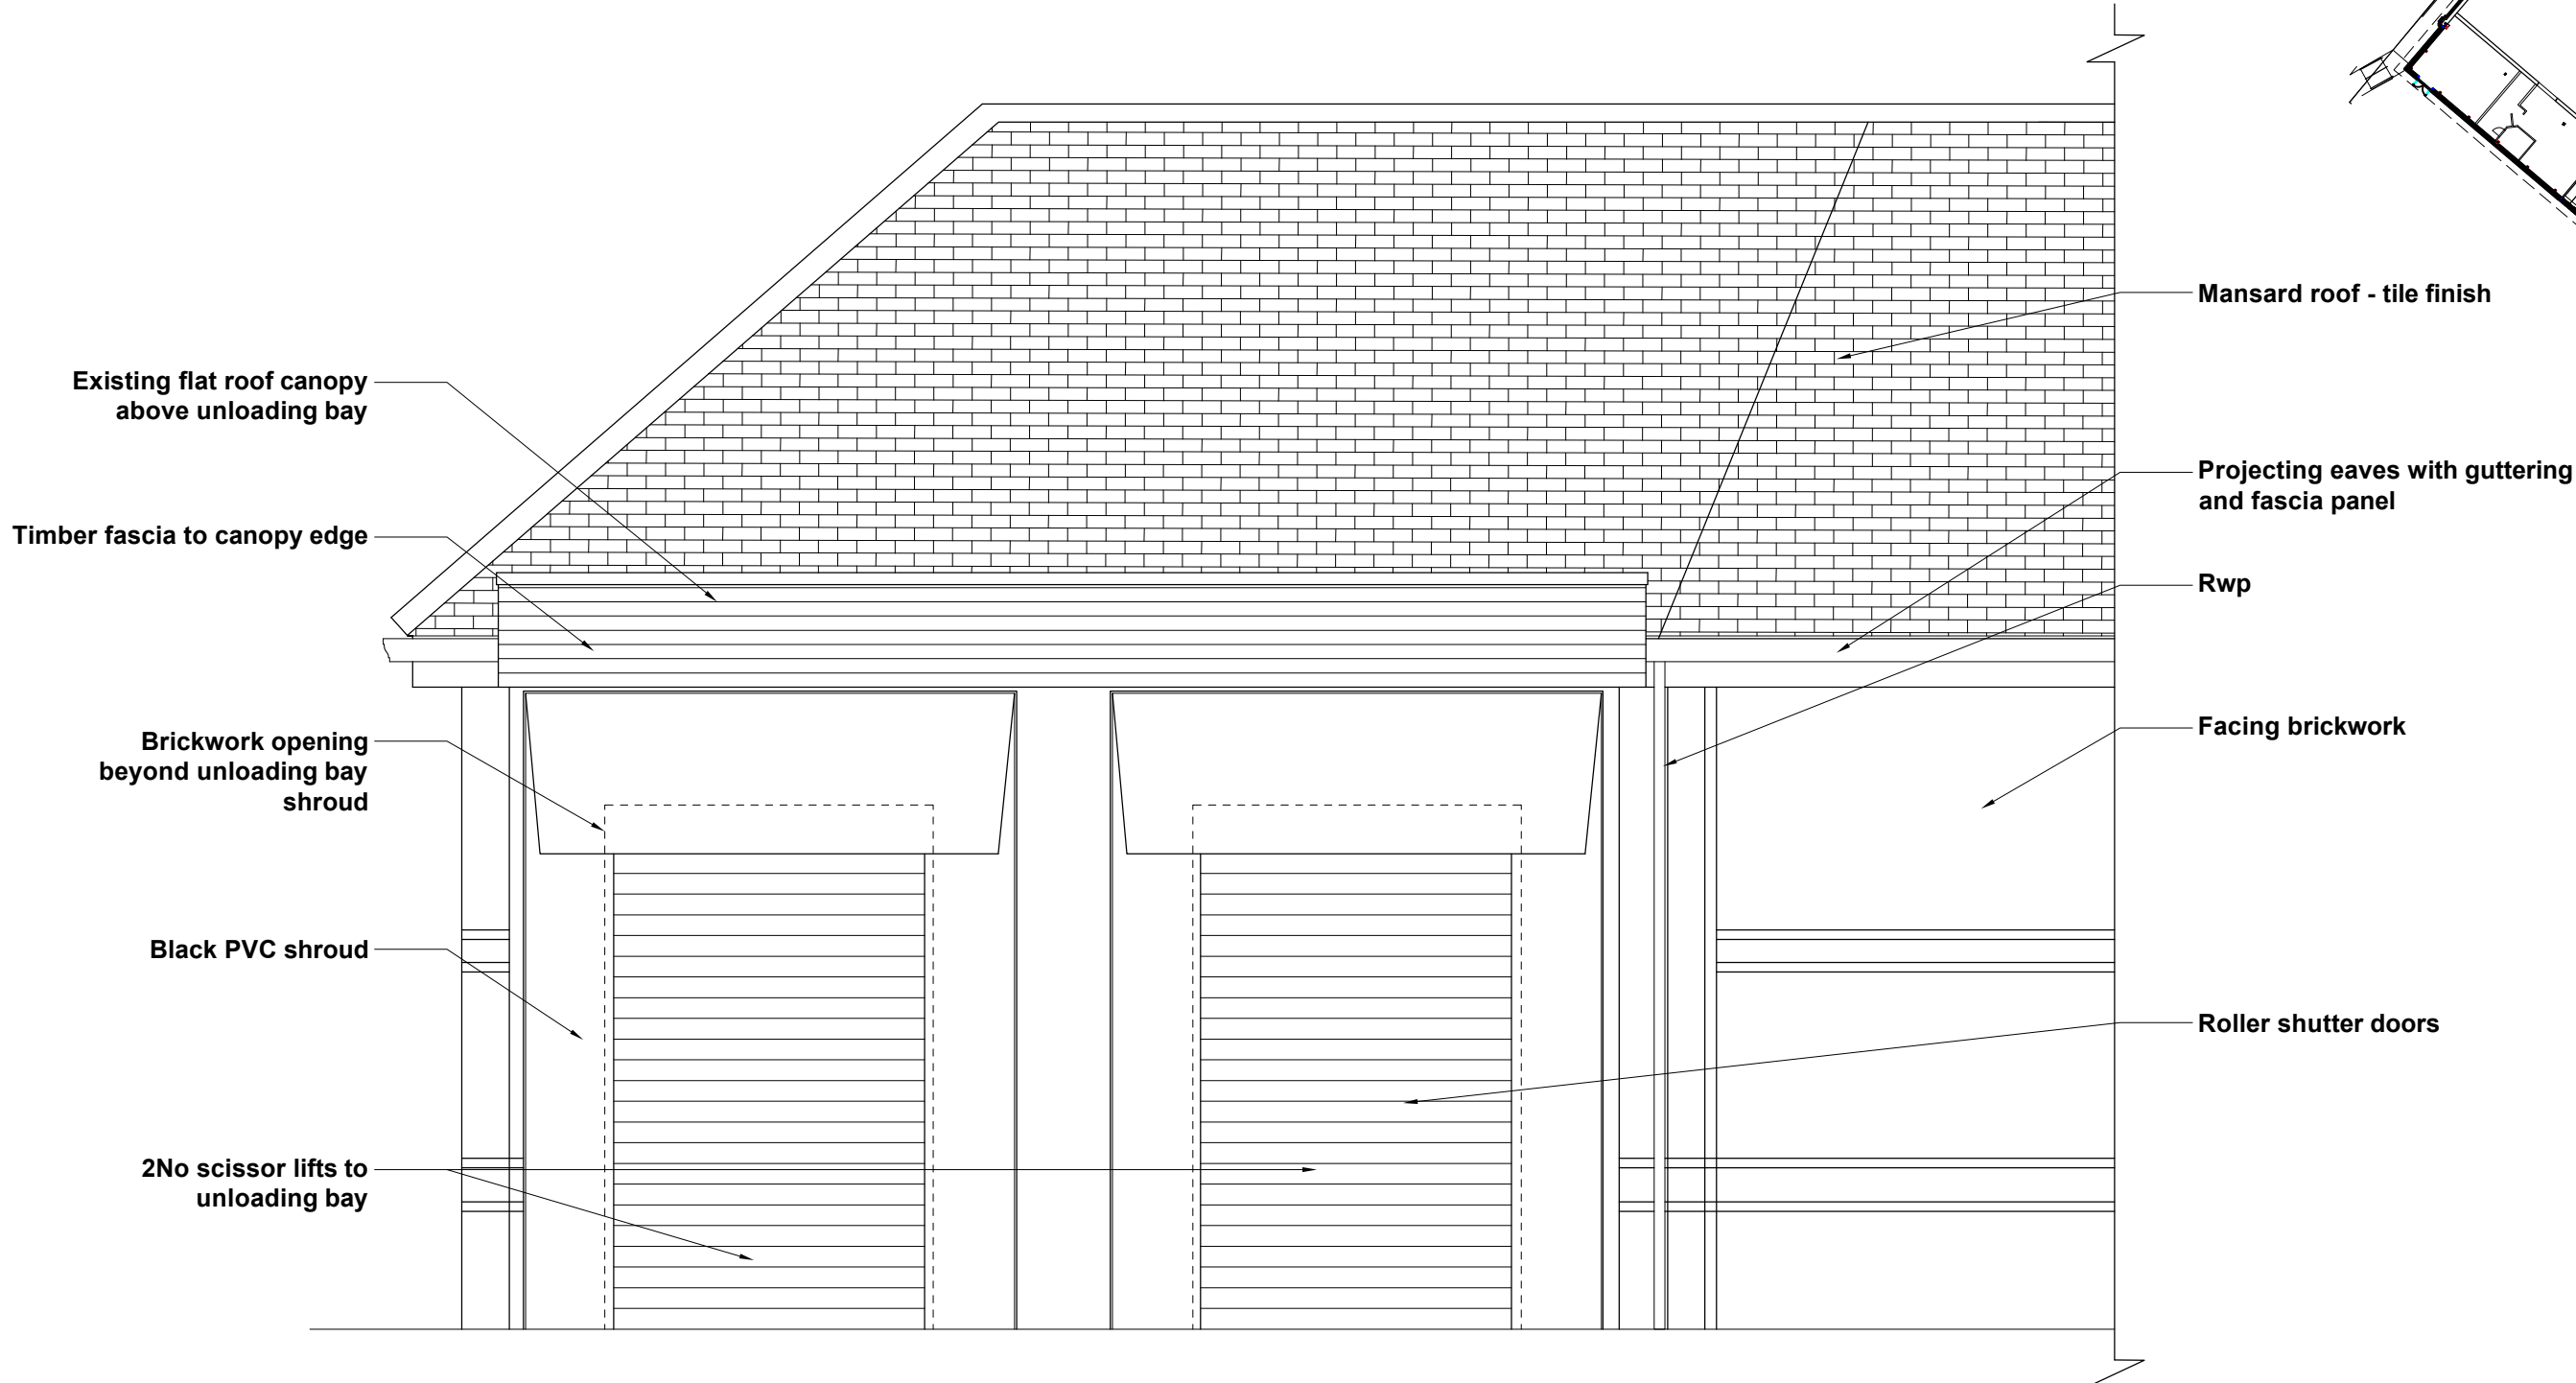


2 - EXISTING WEST FACING ELEVATION EXTRACT 1:50 @ A1

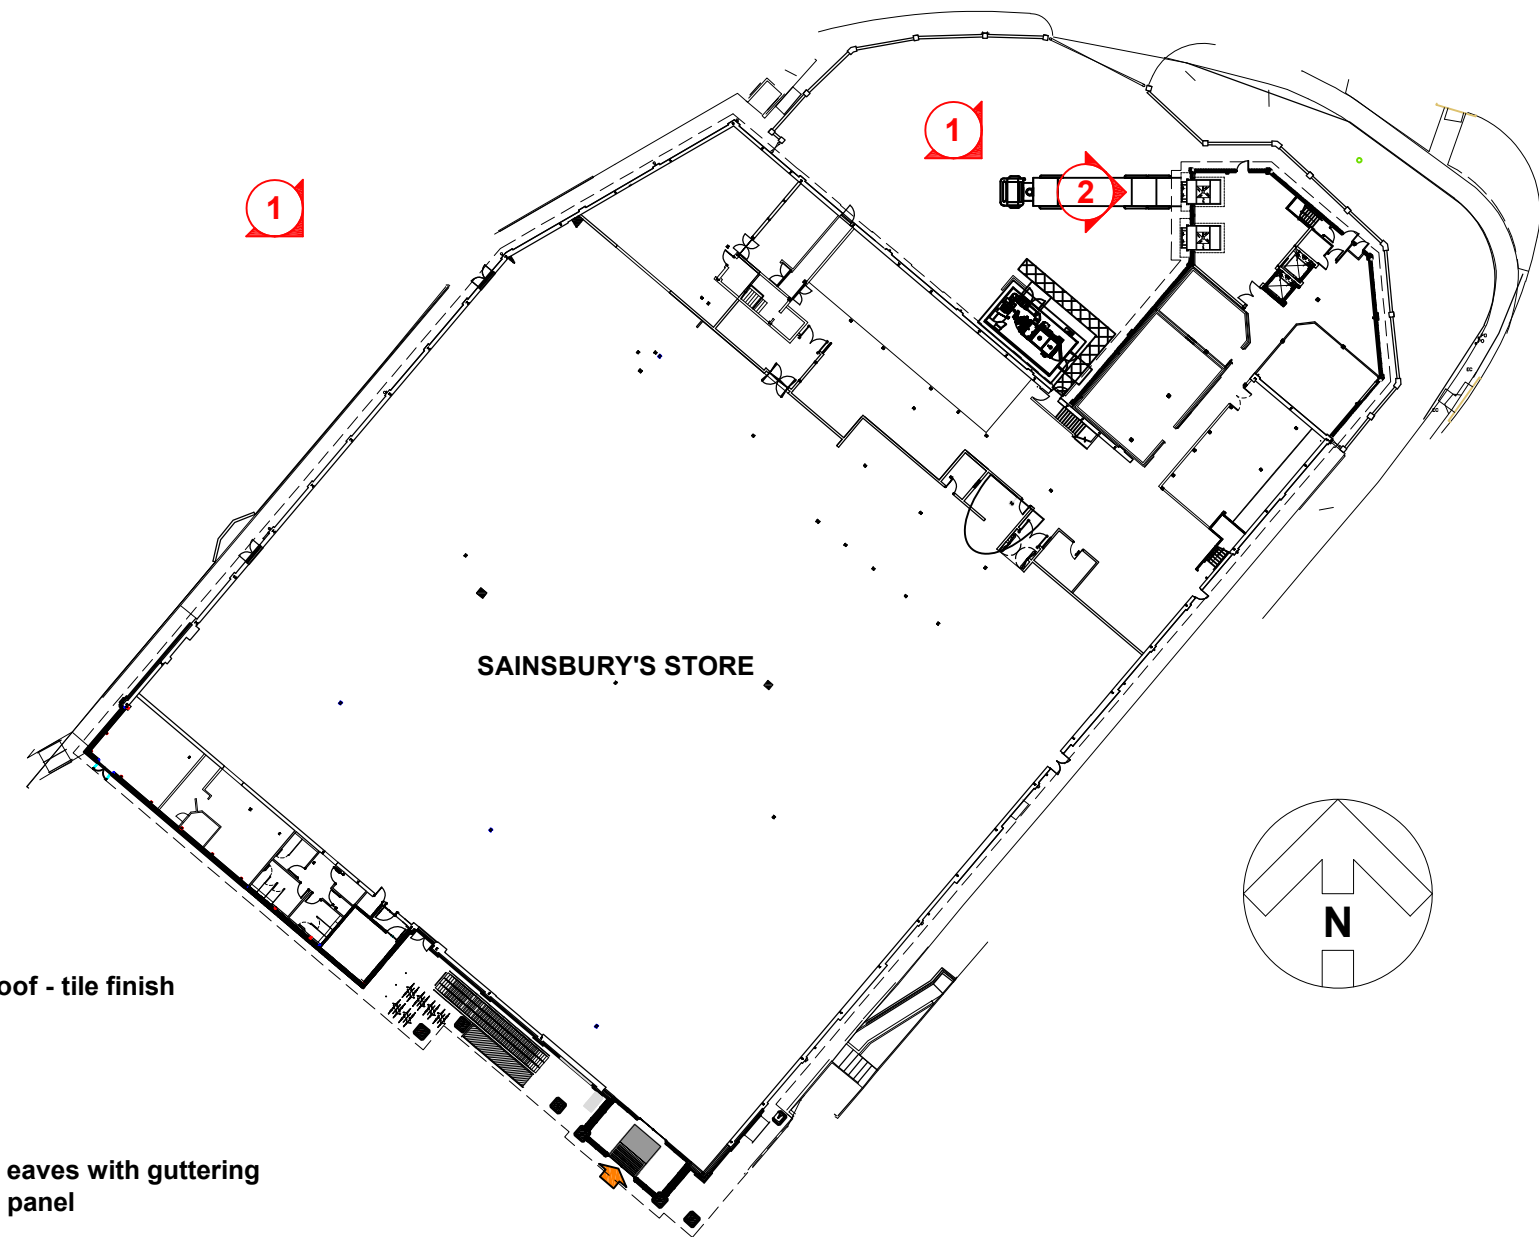


0m	5	10	15	20	
1:200					
0m	2	4	6	8	10
1:100					
0m	1	2	3	4	5
1:50					



EXISTING UNLOADING BAY AREA PHOTOGRAPH

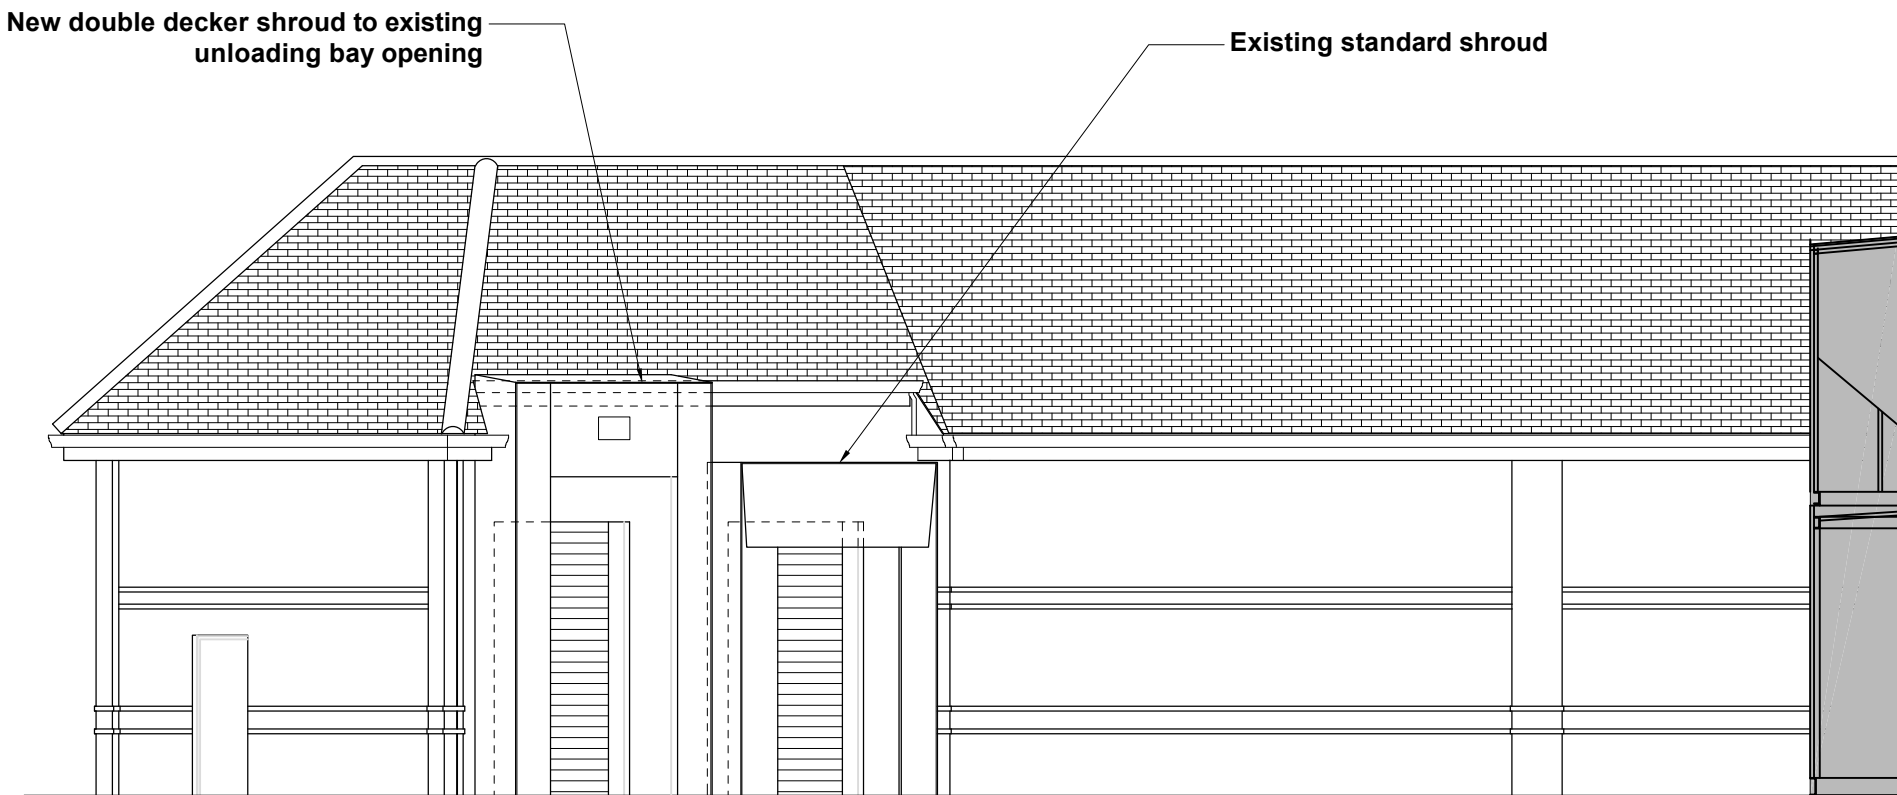

1 - PROPOSED NORTH WEST FACING ELEVATION EXTRACT 1:100 @ A1

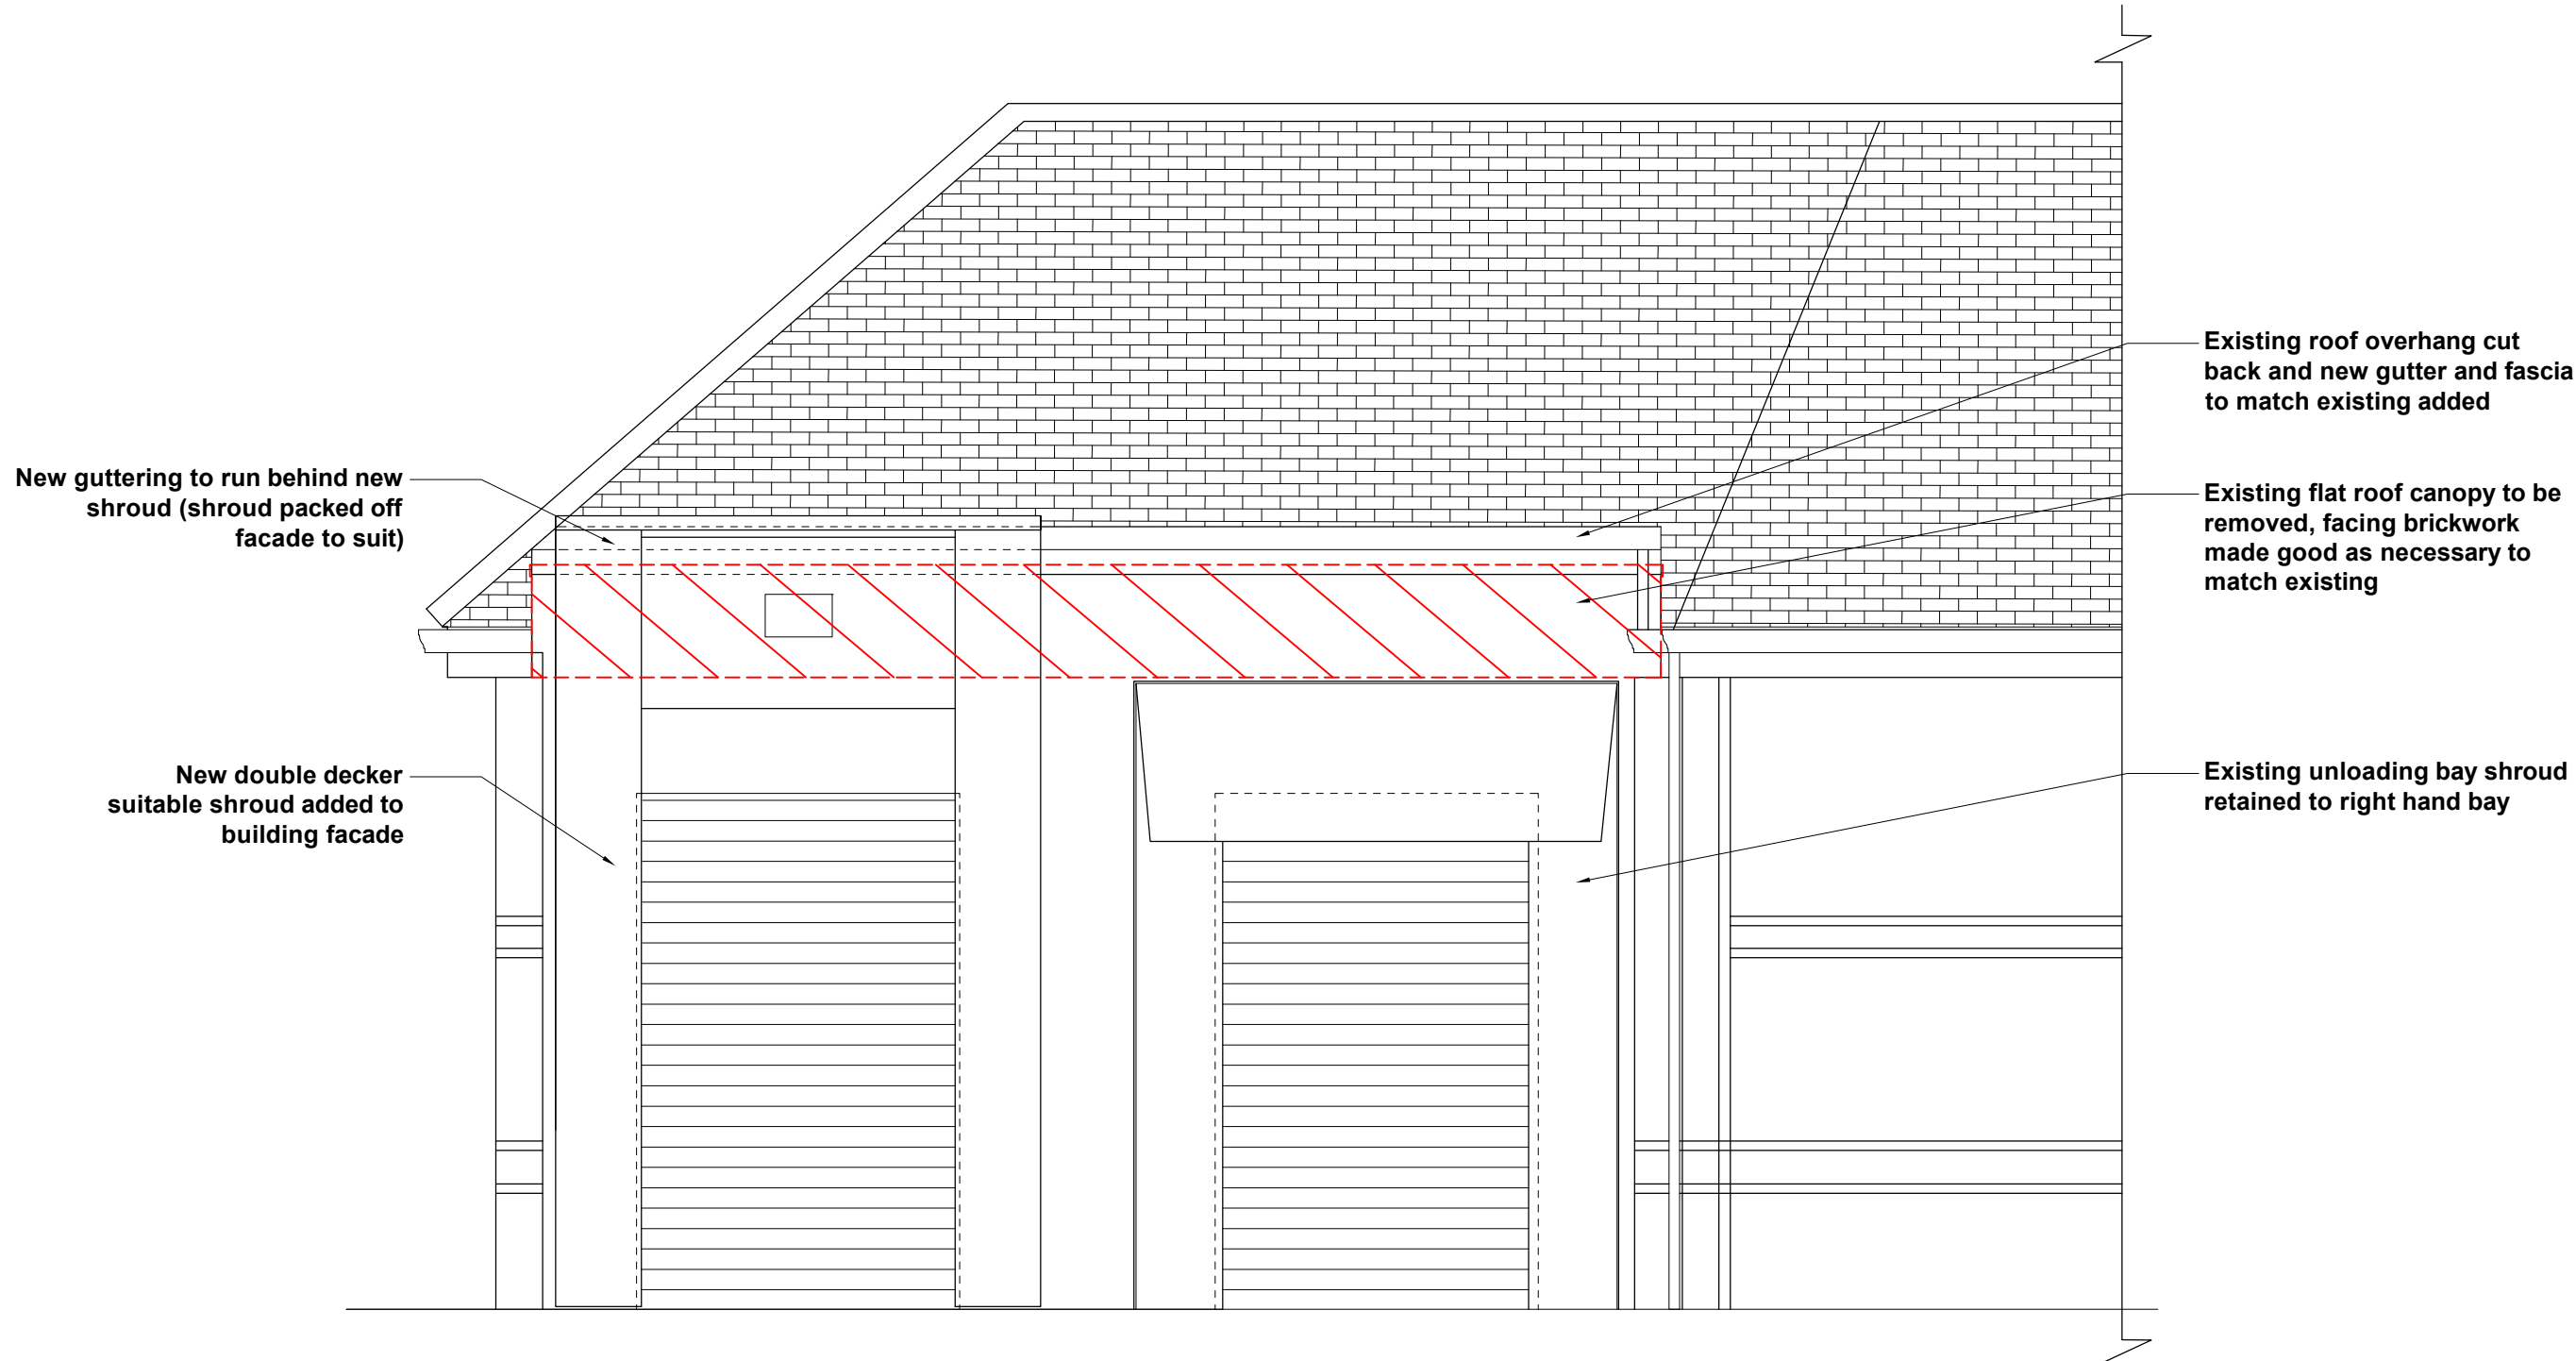

2 - PROPOSED WEST FACING ELEVATION EXTRACT 1:50 @ A1

REVISION: 1 BY: PC CHECKED: DATE: 08/10/2025
Initial issue

STATUS

A3 | PLANNING

CLIENT

Sainsbury's

PROJECT
**EAST GRINSTEAD
UNLOADING BAY CANOPY
AMENDMENTS**

TITLE
**EXISTING / PROPOSED
ELEVATIONS**

Hadfield Cawkwell Davidson

Broomgrove Lodge, 13 Broomgrove Rd, Sheffield, S10 2LZ T 0114 266 8181 www.hcd.co.uk

HCD PROJECT NO. 2023-016	SCALE 1:200 @ A1	REV. 1
-----------------------------	---------------------	-----------

ASSET ID / PROGRAM CODE AS-2059_XXXX	ORIGINATOR HCD	DIVISION Z08	LEVEL ZZ	TYPE / ROLE / NUMBER SK-A-9873
---	-------------------	-----------------	-------------	-----------------------------------