



Note : All elements of existing structure taking any new loads to be exposed to assess suitability by structural engineer.



Front (North) Elevation 1:50

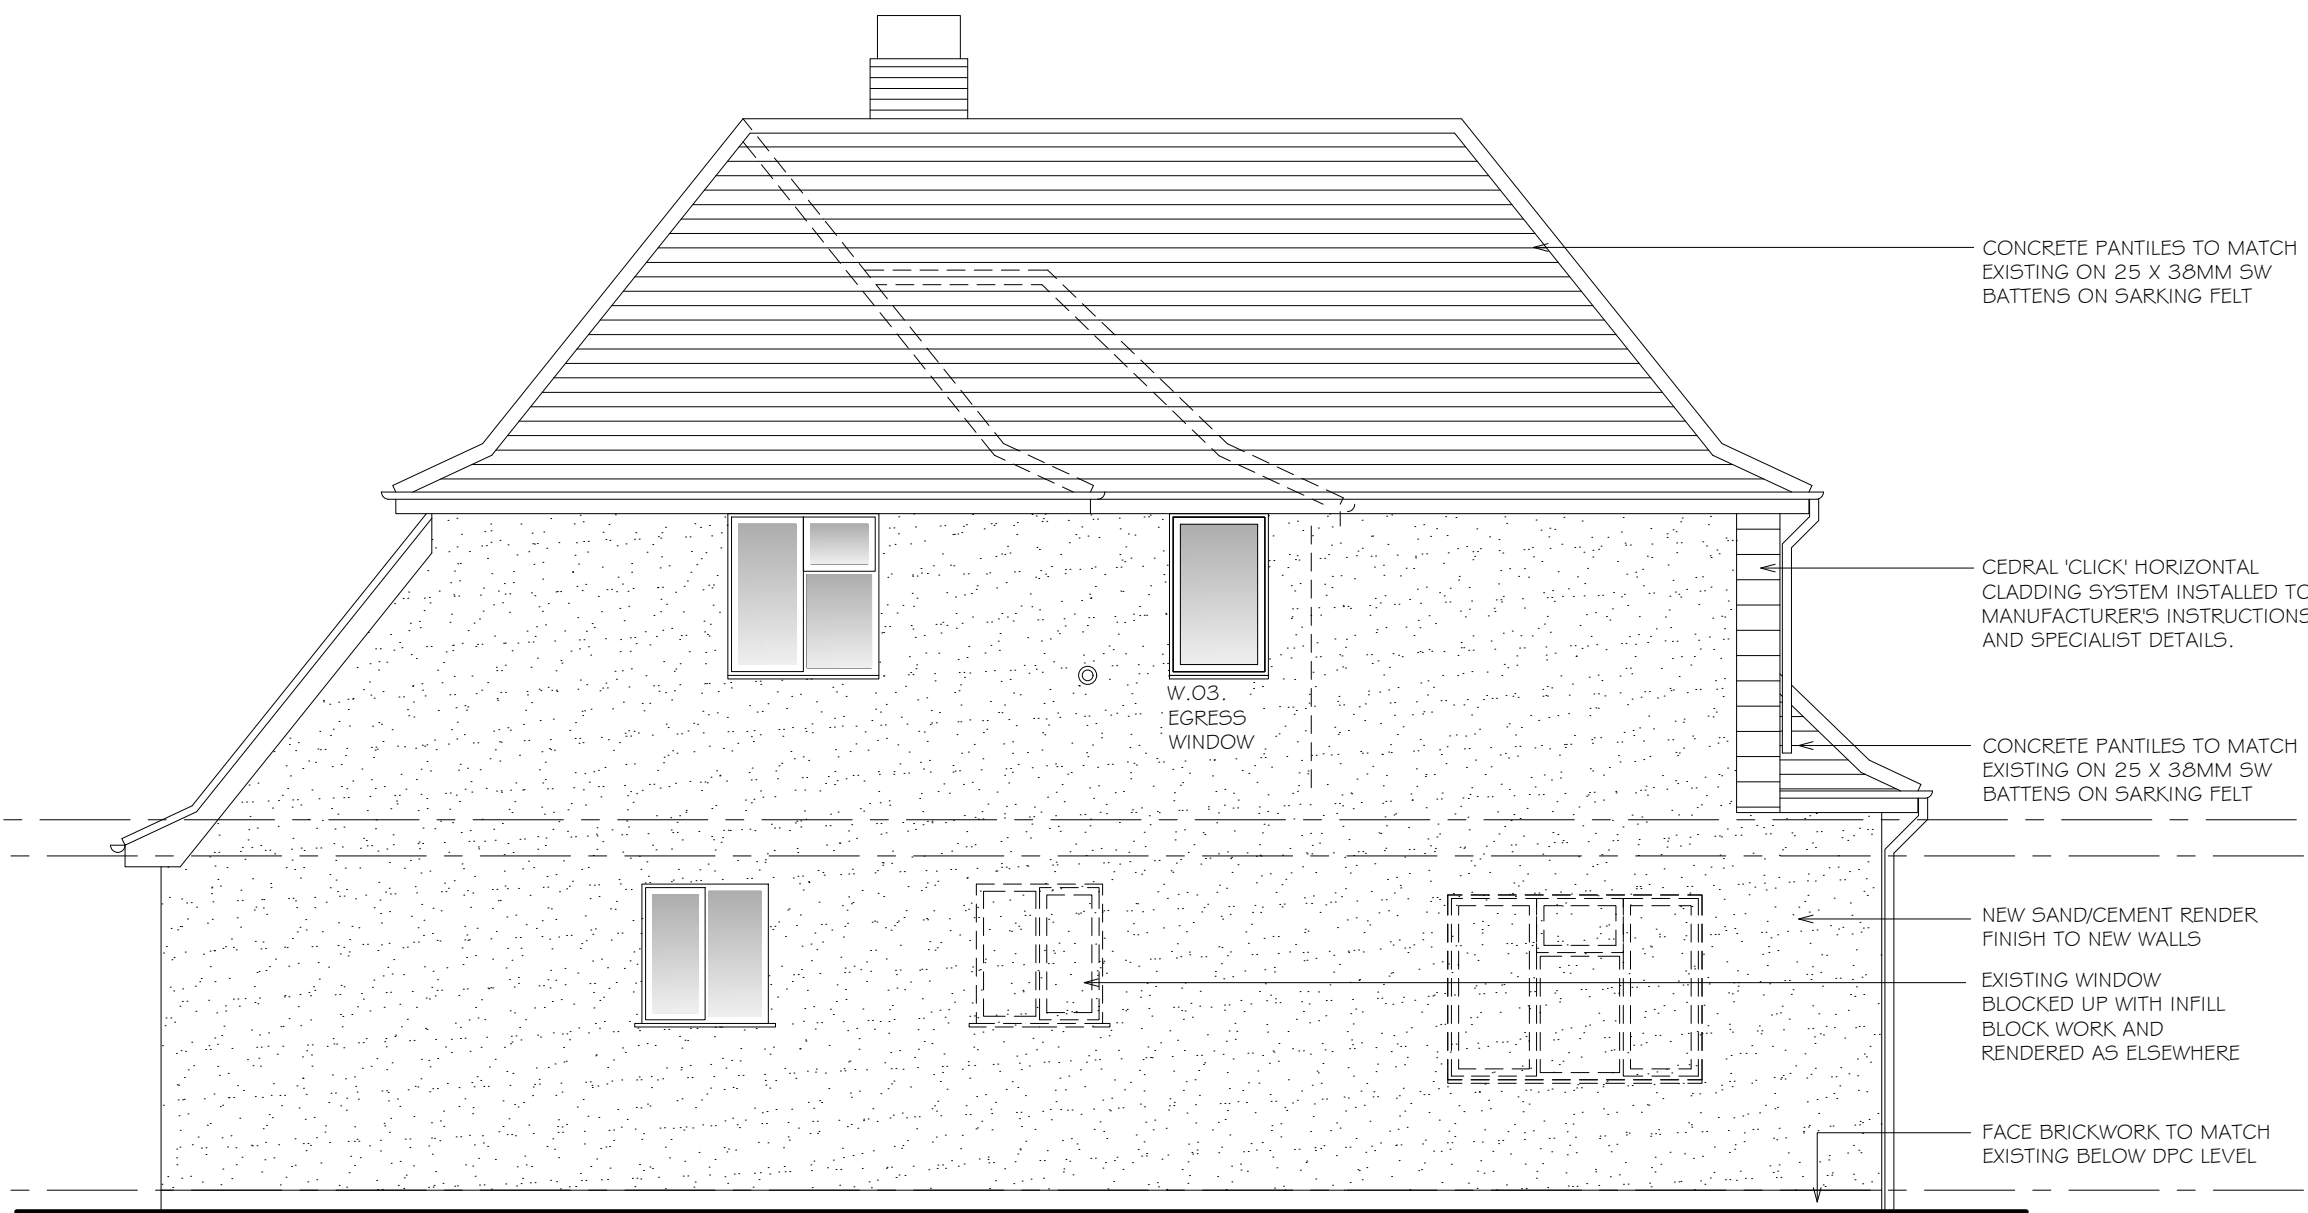

Side (West) Elevation 1:50

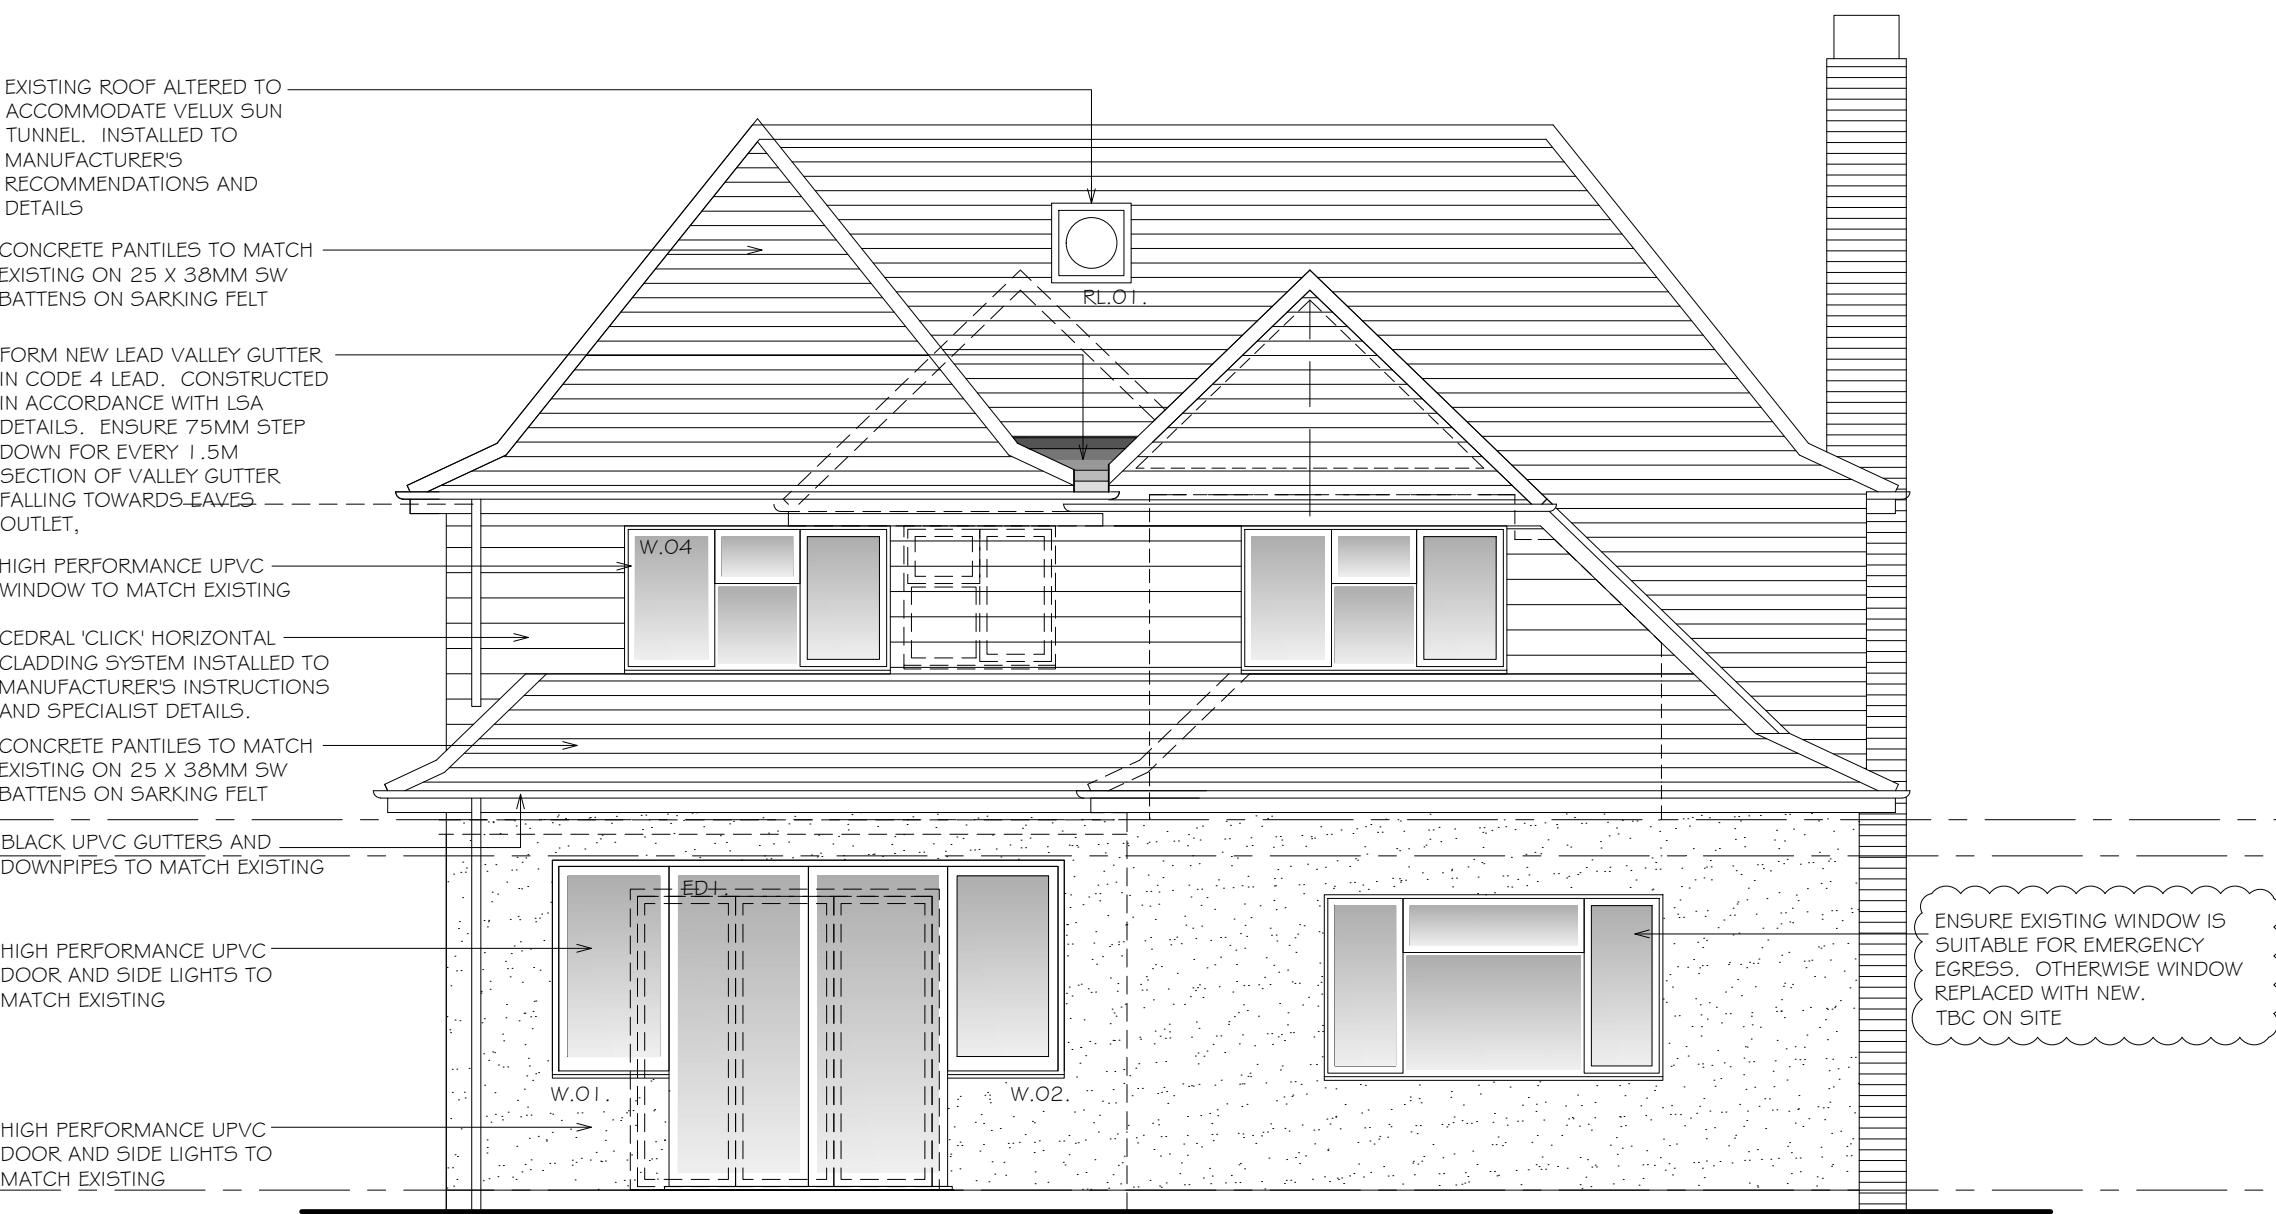

Rear (South) Elevation 1:50



Side (East) Elevation 1:50

A	19-5-21	Amendments following comments from B.C.O
rev.	date	comment
amendments		
klaarchitects		
client		
Mr P.Lowson		
job		
79 Harlands Road Haywards Heath RH16 1LZ		
drawing number		
206.BR.06/A		
drawing title		
General Arrangement Proposed Elevations		
date	scale/original sheet size	RIBA work stage
Feb '21	1:50@A1	E
Do not scale off drawing Check all dimensions on site before all work is commenced All goods materials workmanship to conform with current building regulations BS5 and COP's © Copyright KLA Architects Ltd.		
KLA architects limited 27 Peatland Road Haywards Heath West Sussex RH16 1PJ		
telephone 0771 2 449 562 email kla.architects@gmail.com www.klaarchitects.co.uk		
Company No. 6538521 Registered Office 33 Cifle High St., Lewes, BN7 2AU		