




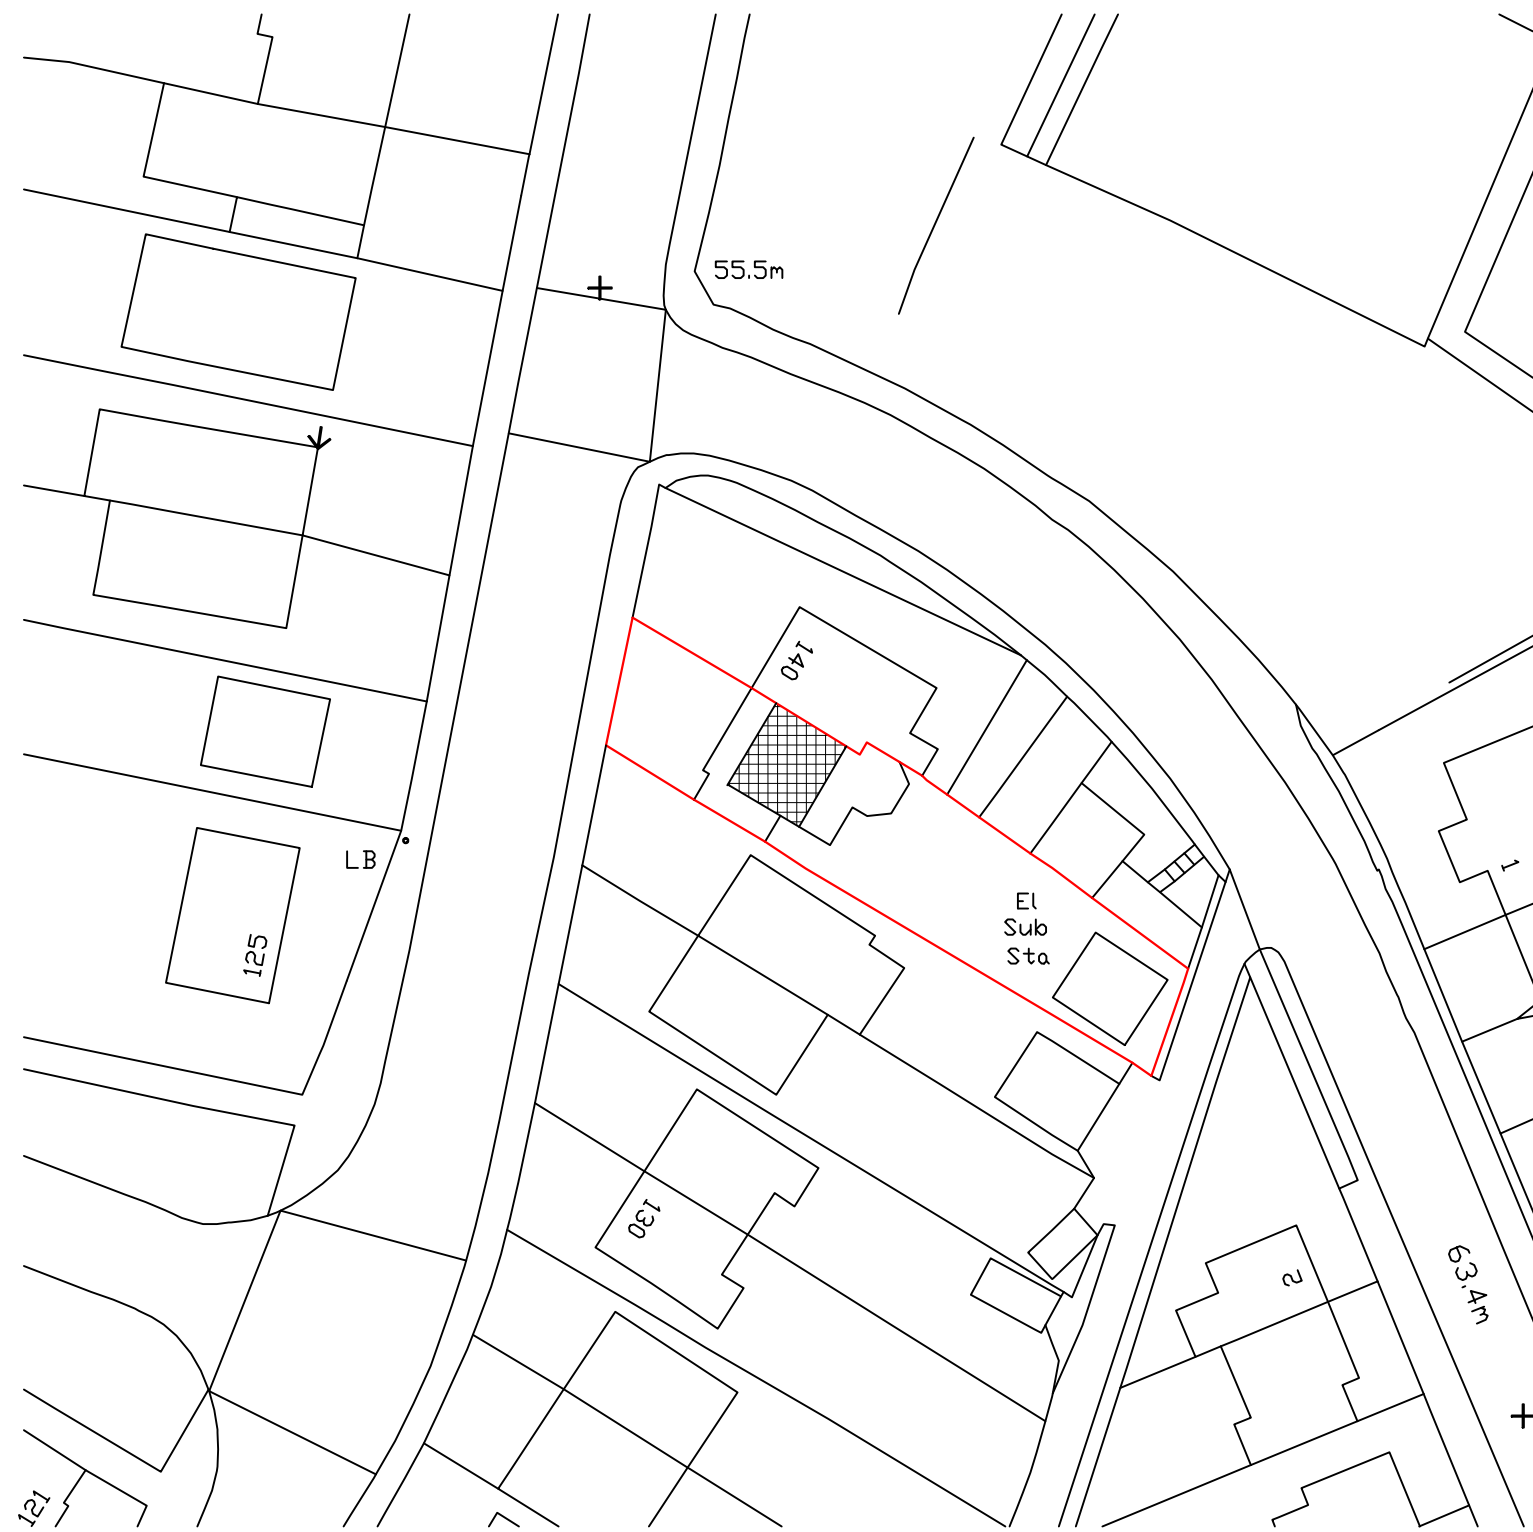

Serial number: 327204
© Crown copyright and database right 2026
Ordnance Survey licence AC0000848283
Reproduction in whole or in part is prohibited
without the prior permission of Ordnance Survey.

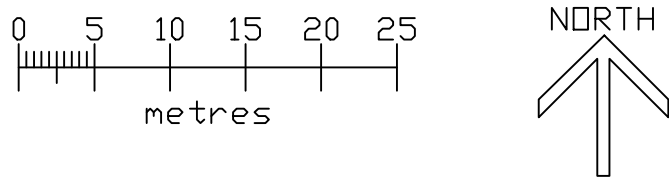


Serial number: 327204
© Crown copyright and database right 2026
Ordnance Survey licence AC0000848283
Reproduction in whole or in part is prohibited
without the prior permission of Ordnance Survey.

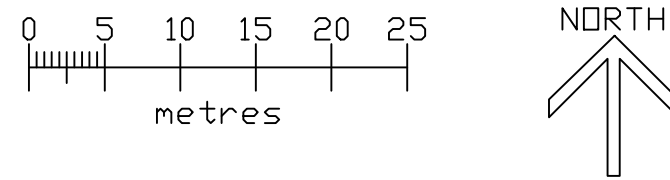


Block Plan 1:500
Existing

Block Plan 1:500
Proposed

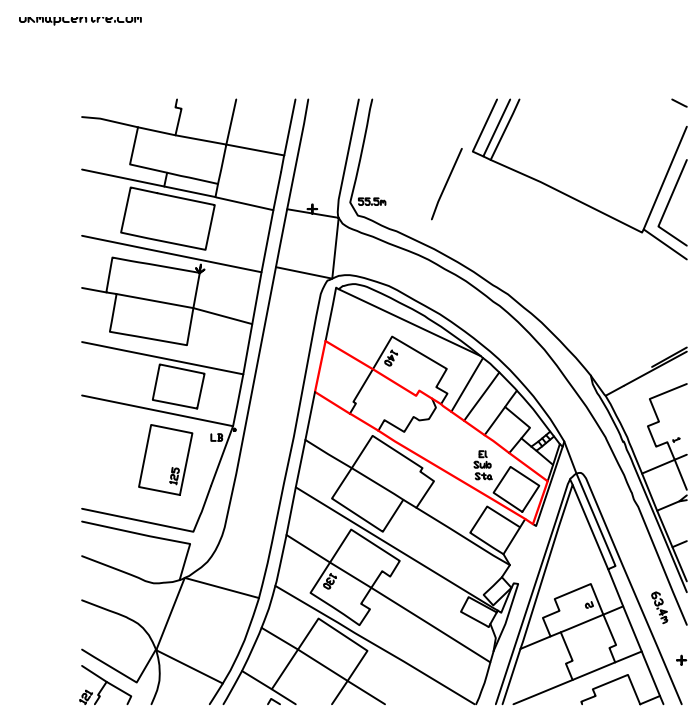


Serial number: 327204
© Crown copyright and database right 2026
Ordnance Survey licence AC0000848283
Reproduction in whole or in part is prohibited
without the prior permission of Ordnance Survey.

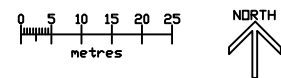

Location Plan 1:1250
Existing



Serial number: 327204
© Crown copyright and database right 2026
Ordnance Survey licence AC0000848283
Reproduction in whole or in part is prohibited
without the prior permission of Ordnance Survey.

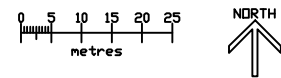

Location Plan 1:1250
Proposed

SKETCH DRAWING		
NOTES		
- © Copyright of this drawing remains the property of Buchan Rum Architects Ltd and should not be reproduced in full or parts or re-used without written permission from Buchan Rum Architects Ltd - These drawings must be read in conjunction with the structural engineers drawings & details, and with all other consultants, sub-contractor and specialist's drawings & details. - All dimensions are in millimetres, unless stated otherwise. - All goods materials workmanship to conform with current building regulations BS8 and CDM. - All dimensions must be checked on site, and any discrepancies verified with the architect. - Do not scale from the drawing. - Any discrepancies between the drawings, details and specification must be reported to the architect immediately before work is put in hand. - All work to be carried out in full accordance with current Building Regulations, British Standards and all Health & Safety Regulations - If in doubt please ask.		
rev.	date	comment
amendments		
Client		
Site address 138 Western road		
Job Title Loft conversion and internal refurbishment		
Existing and Proposed block plan and location plan		
buchan rum 9 SAVILL ROAD LINDFIELD WEST SUSSEX RH162NY E : info@buchanrumarchitects.co.uk		
Scale 1:1250 1:500	Size A1	
Dn By		Rev
Drawing number 25_201_PL_00_105		00