

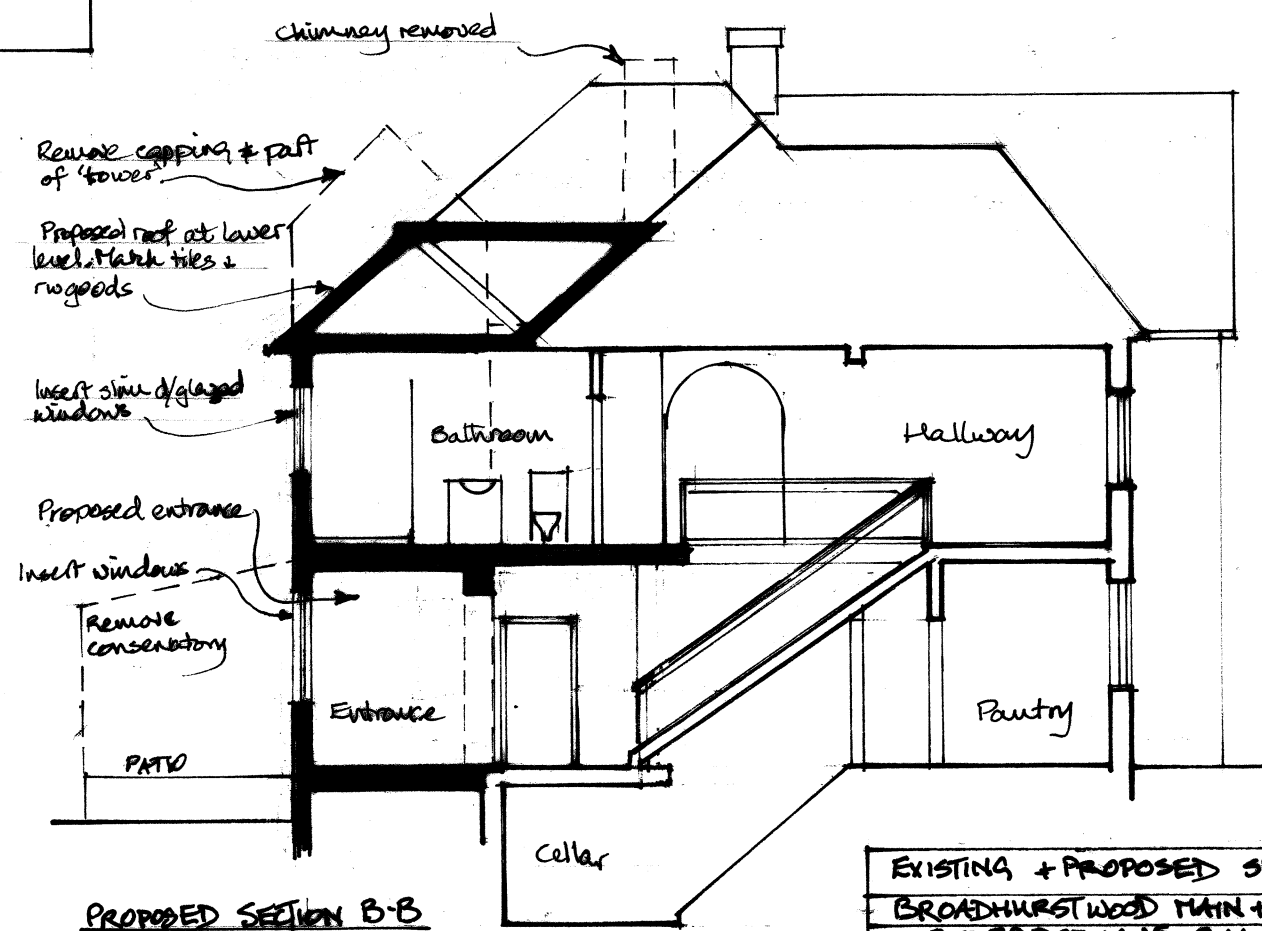


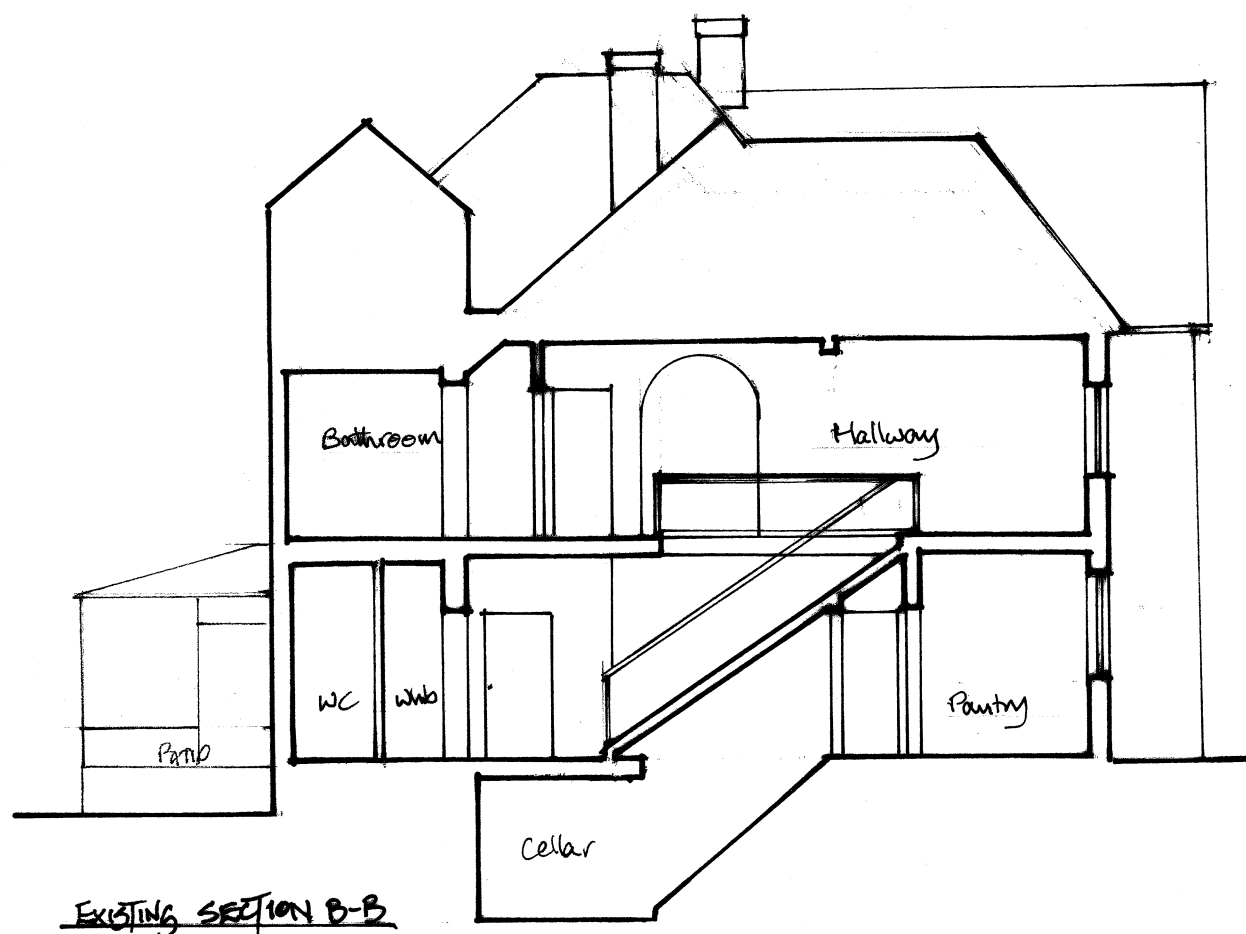

Rev A: Alter entrance + tower roof.

Feb 2026

EXISTING + PROPOSED SECTIONS A-A + B-B	
BROADHURSTWOOD MAIN HOUSE	
REDBRIDGE LANE, BALCOMBE	
J+C WRIGHT · JULY 2025 · 1:100 @ A3 · jd designs	
24/12/13	Rev A
PLANNING APPLICATION ONLY	

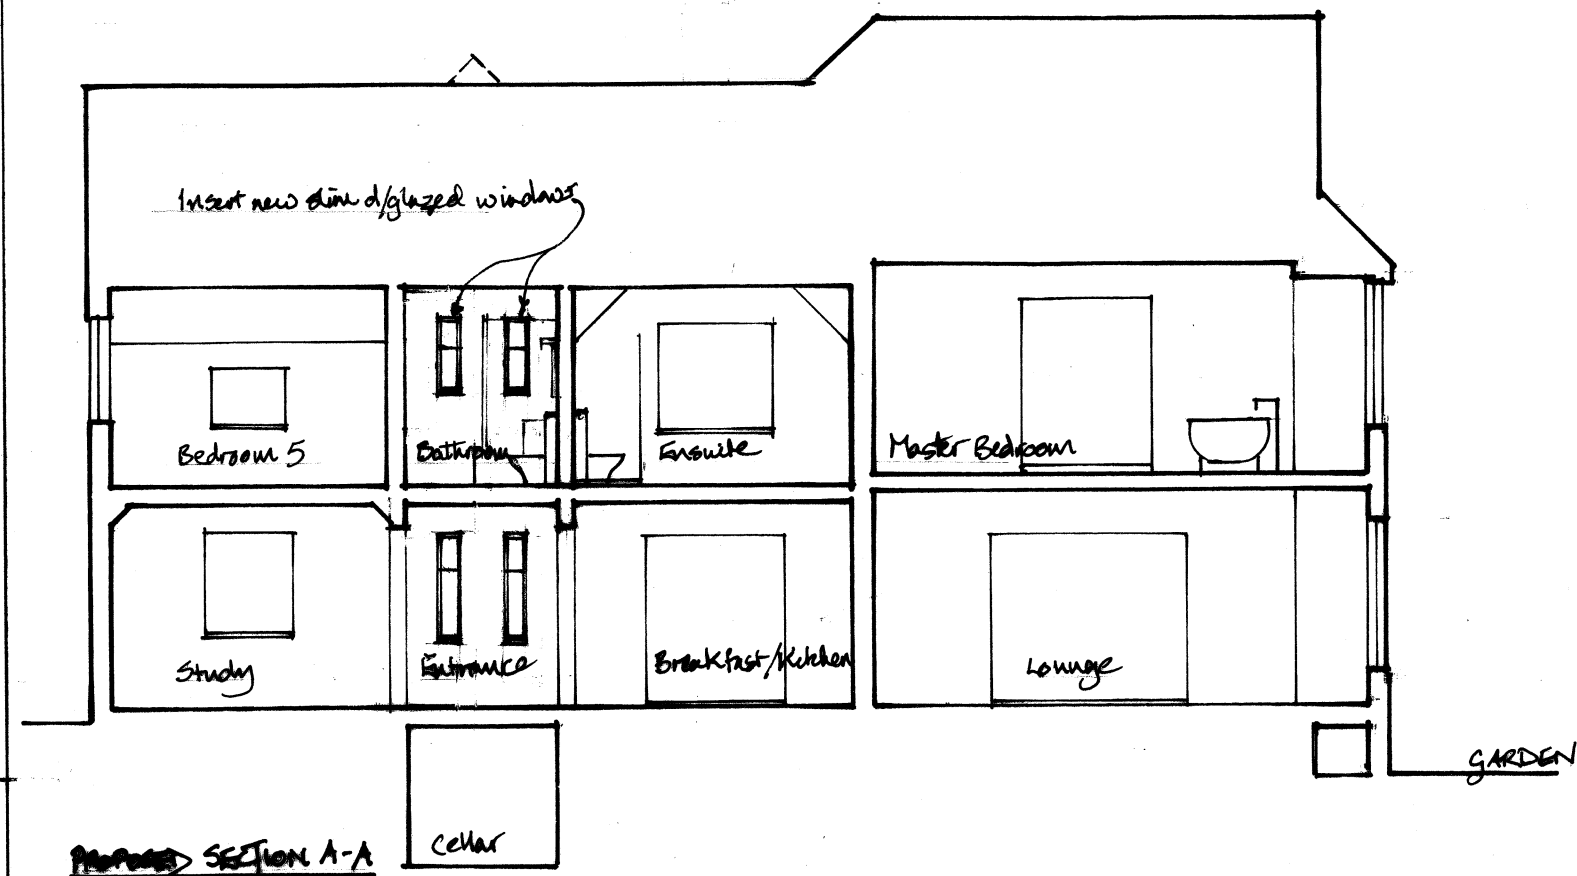