

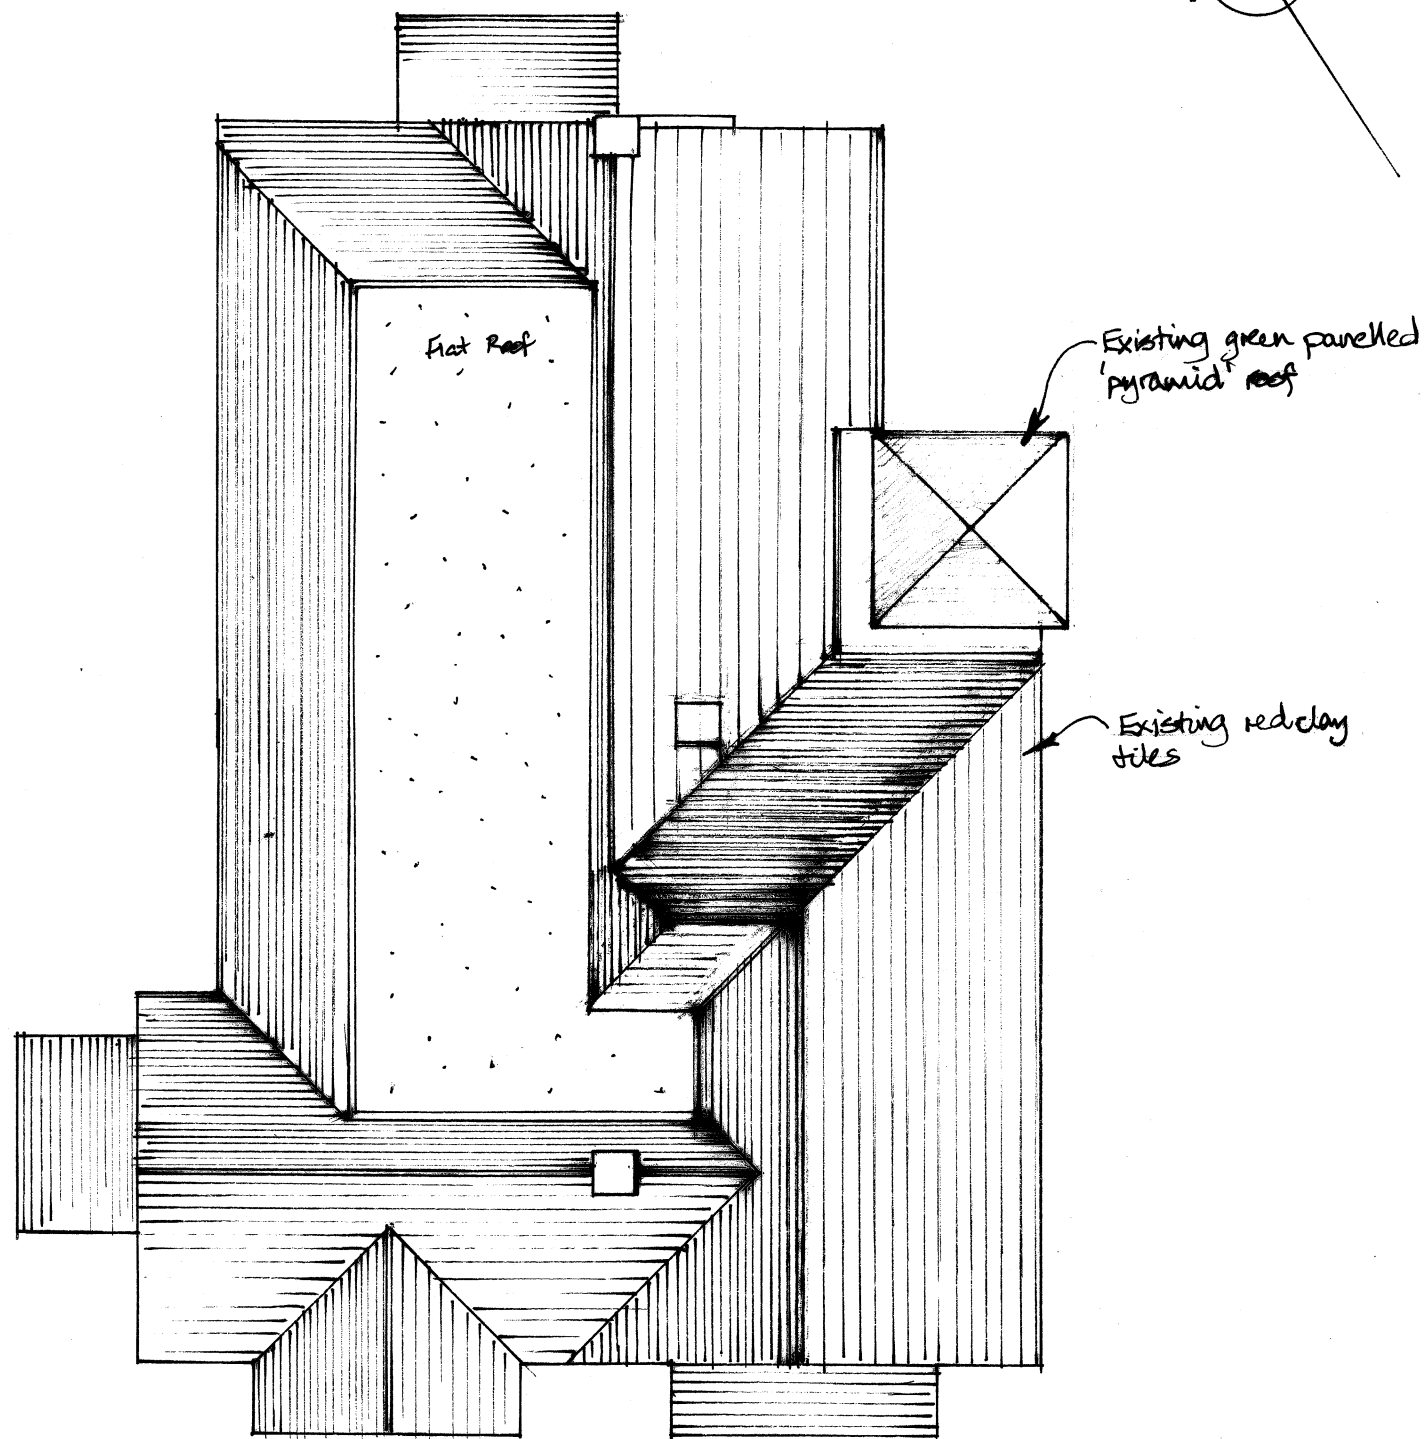


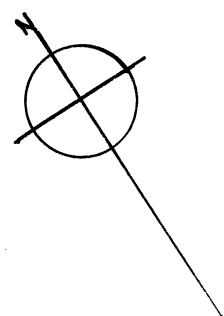

EXISTING MAIN HOUSE ROOF

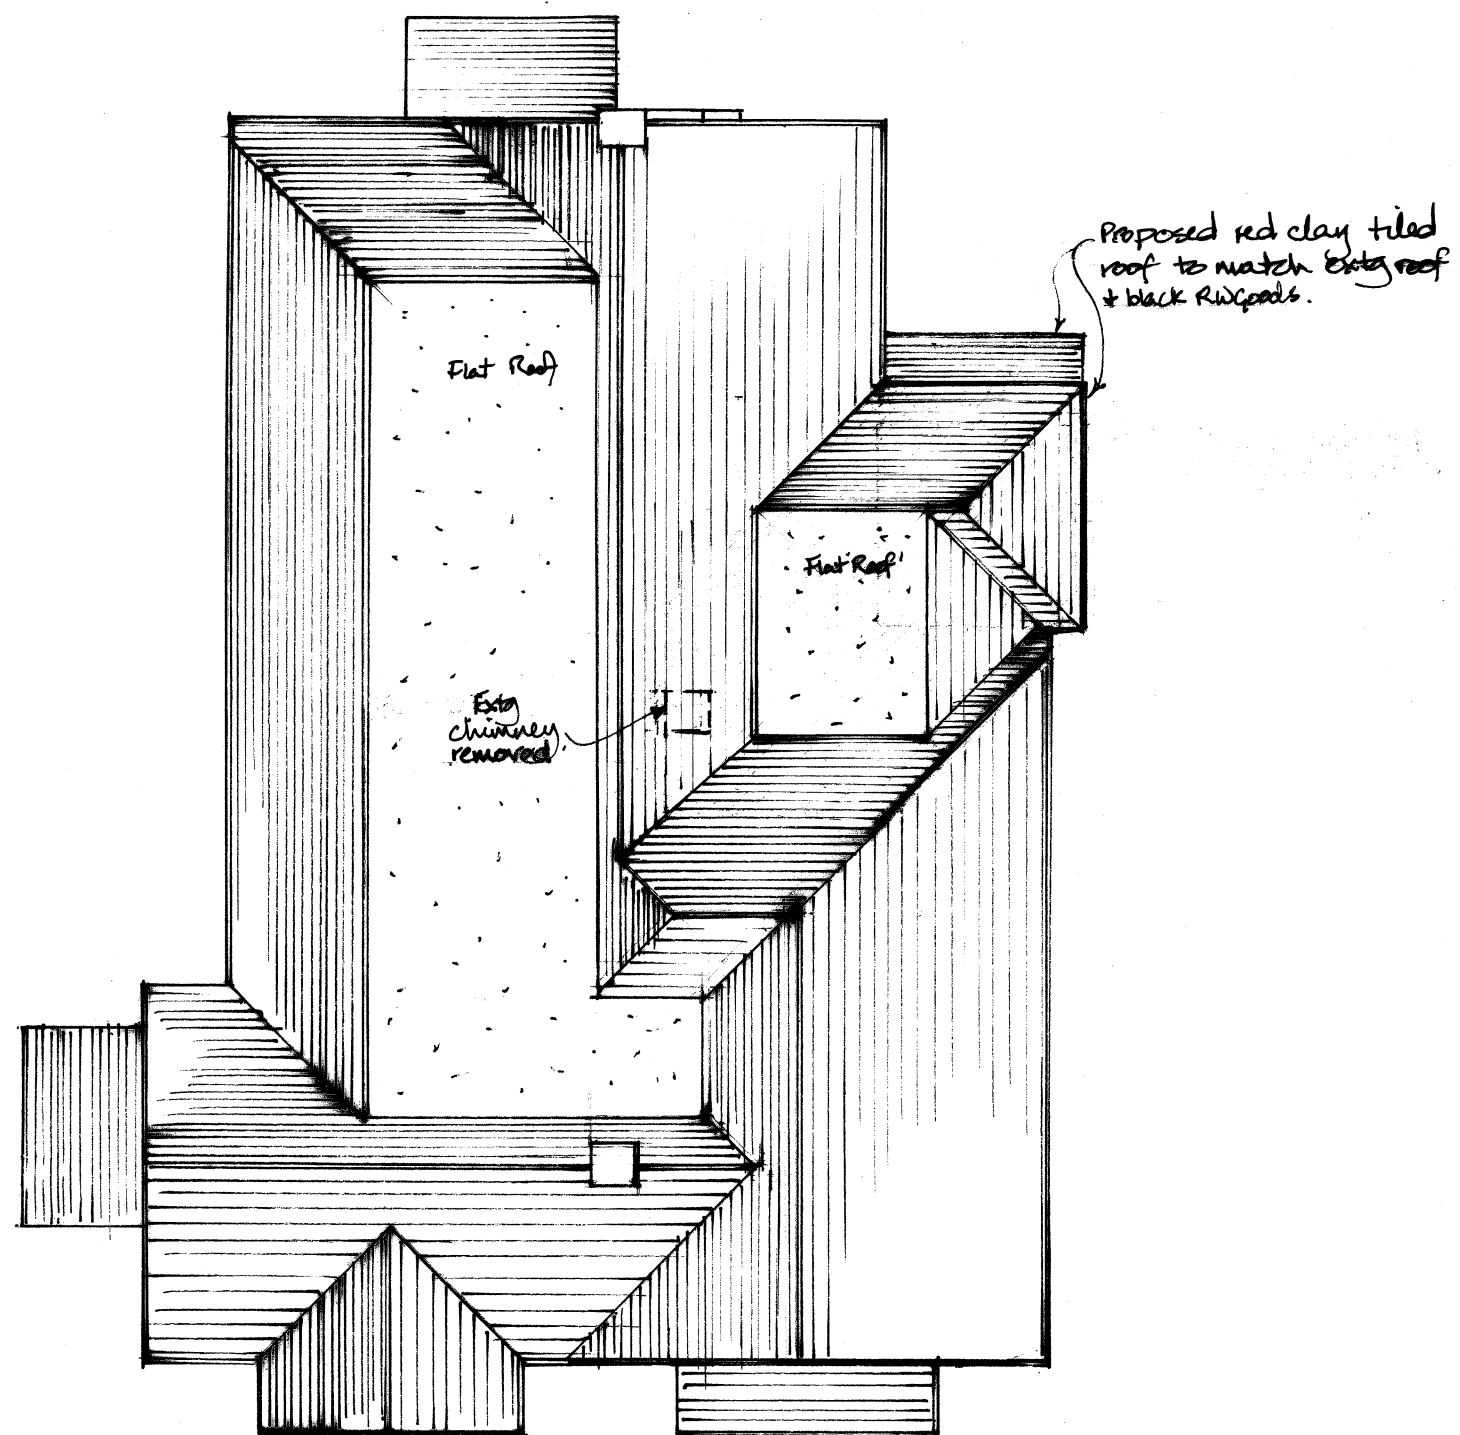

PROPOSED MAIN HOUSE ROOF

REVISIONS

A: Aug 2025: Add notes, minor alterations

B: Feb 2026: Alter roof to main entrance


EXISTING + PROPOSED ROOF PLANS - MAIN HOUSE

BROADHURST WOOD, REDBRIDGE LANE, BALCOMBE

J+C WRIGHT

JULY 2025

1:100 @ A3

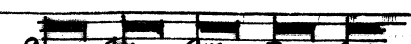

24/201/12

REV
B

jddesigns

FOR PLANNING APPLICATION ONLY