




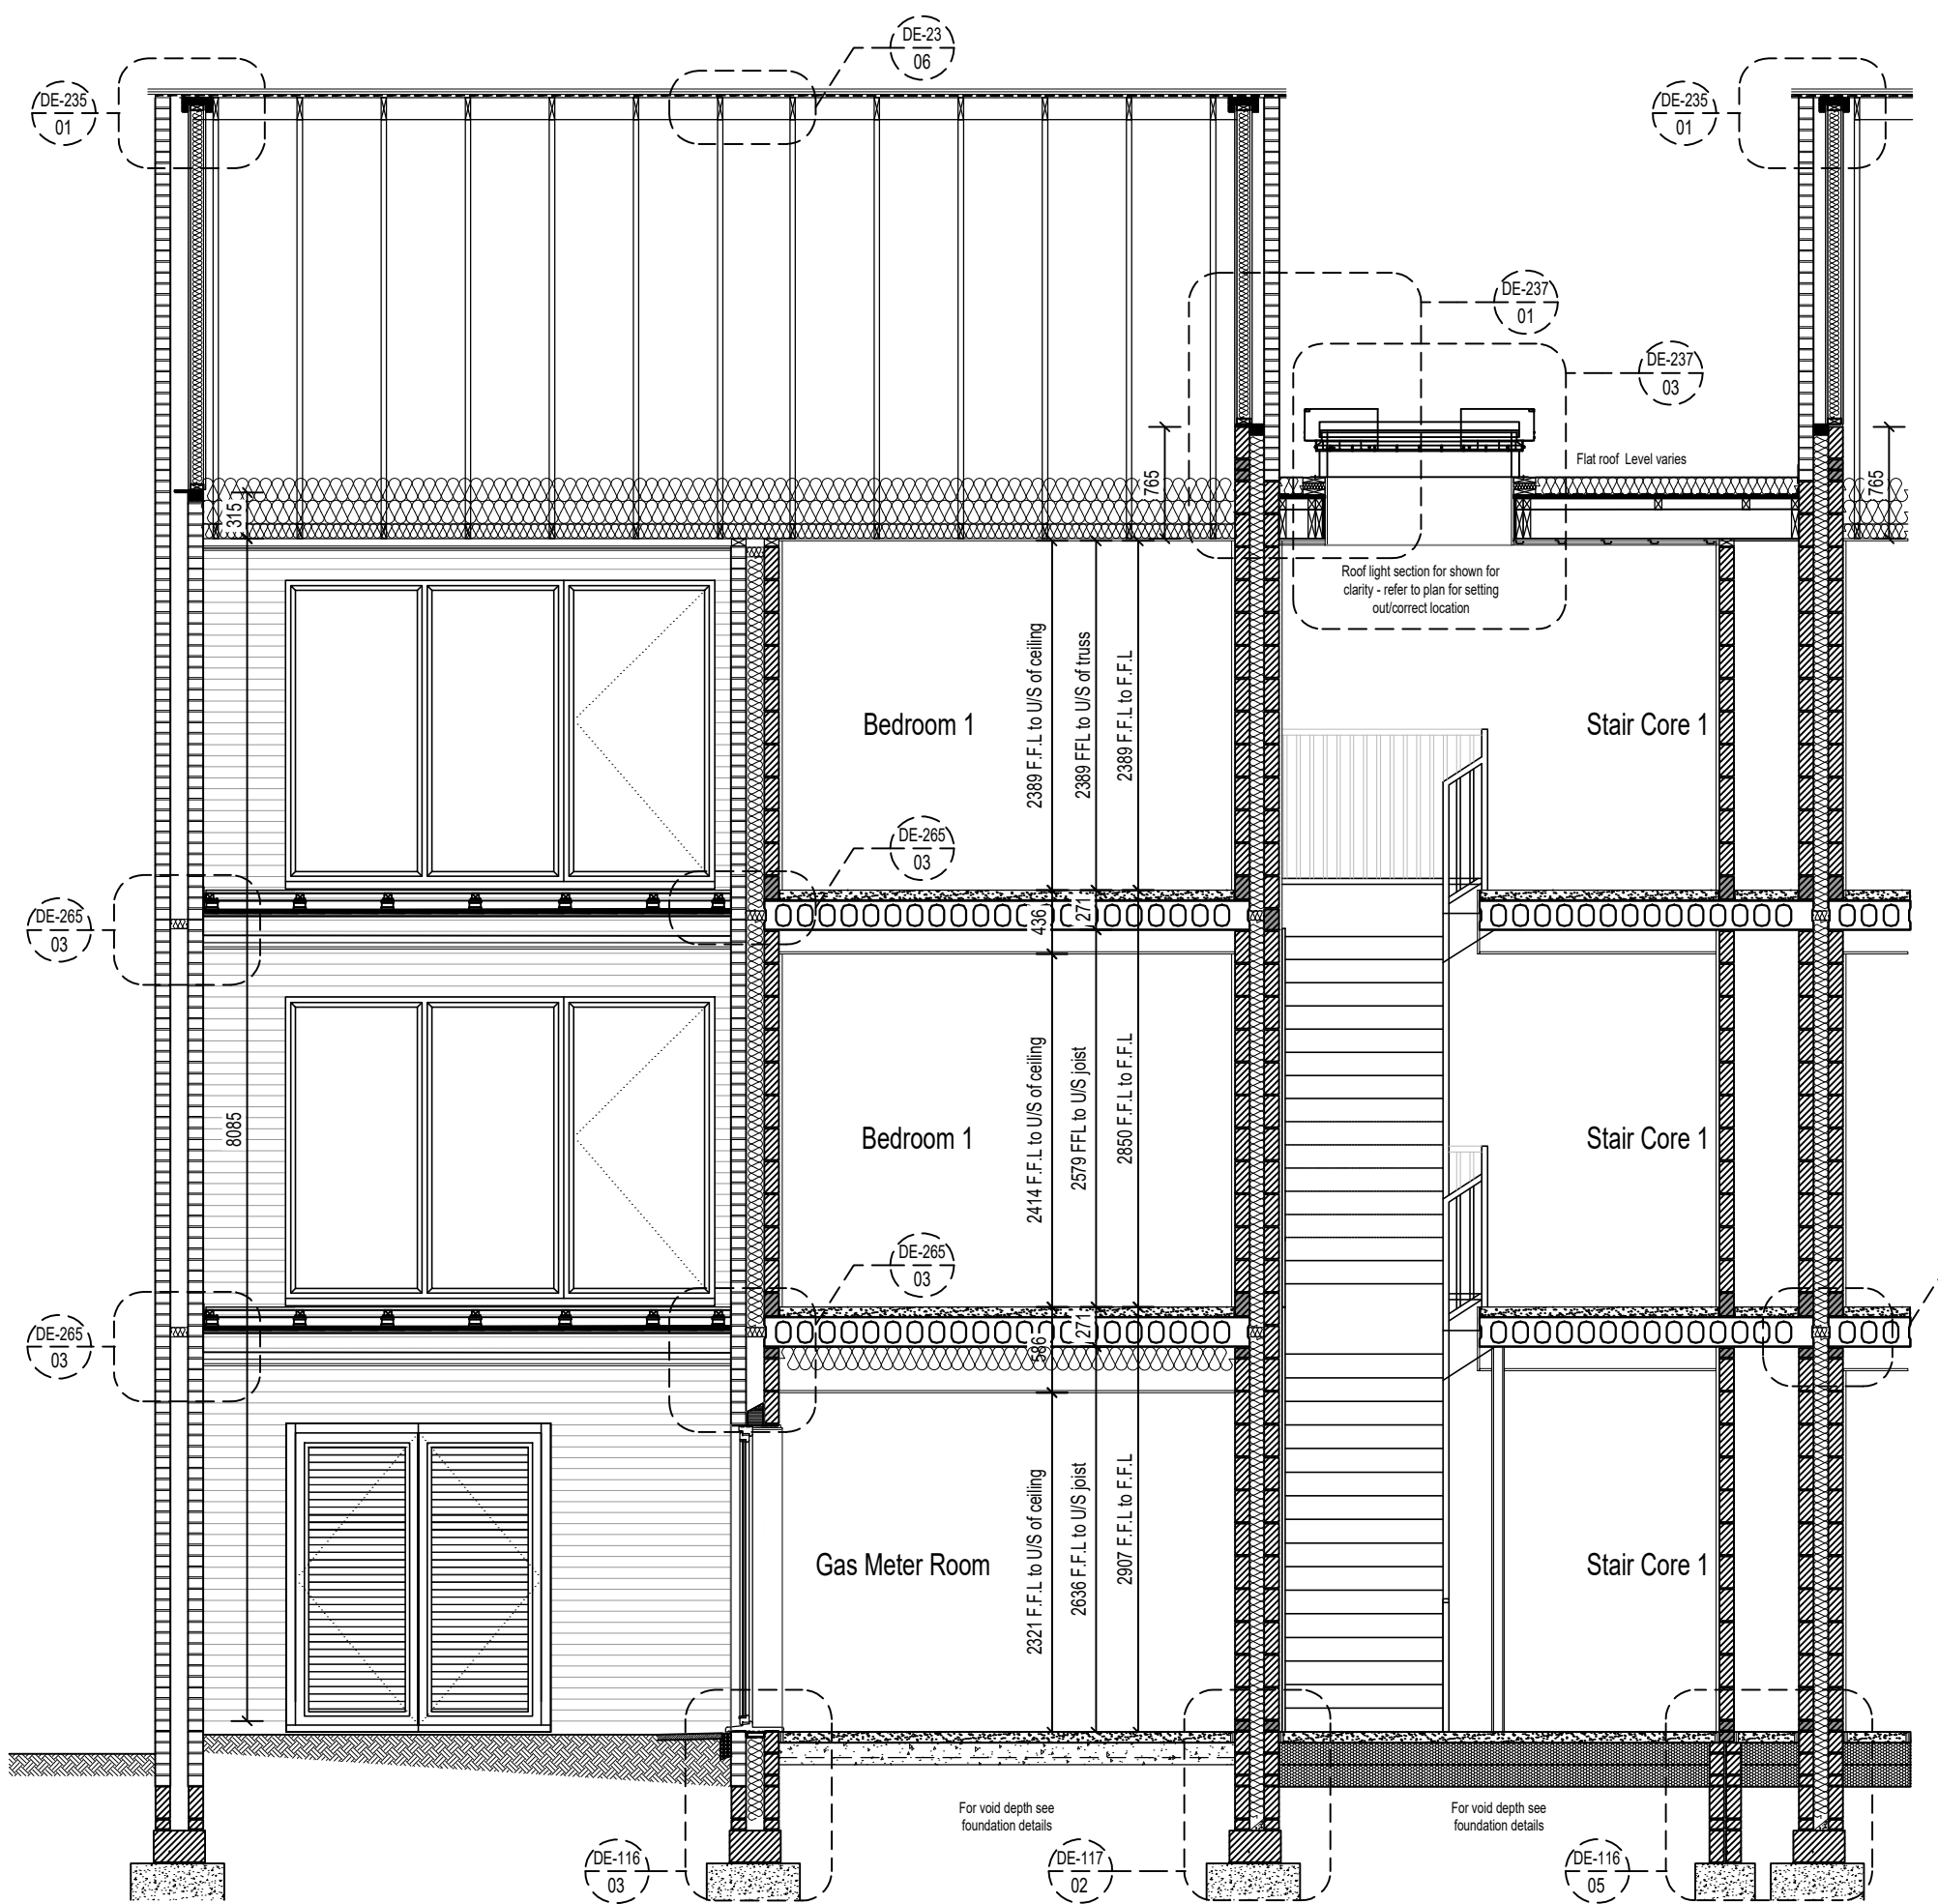

Apartment Block 11
Section A:A

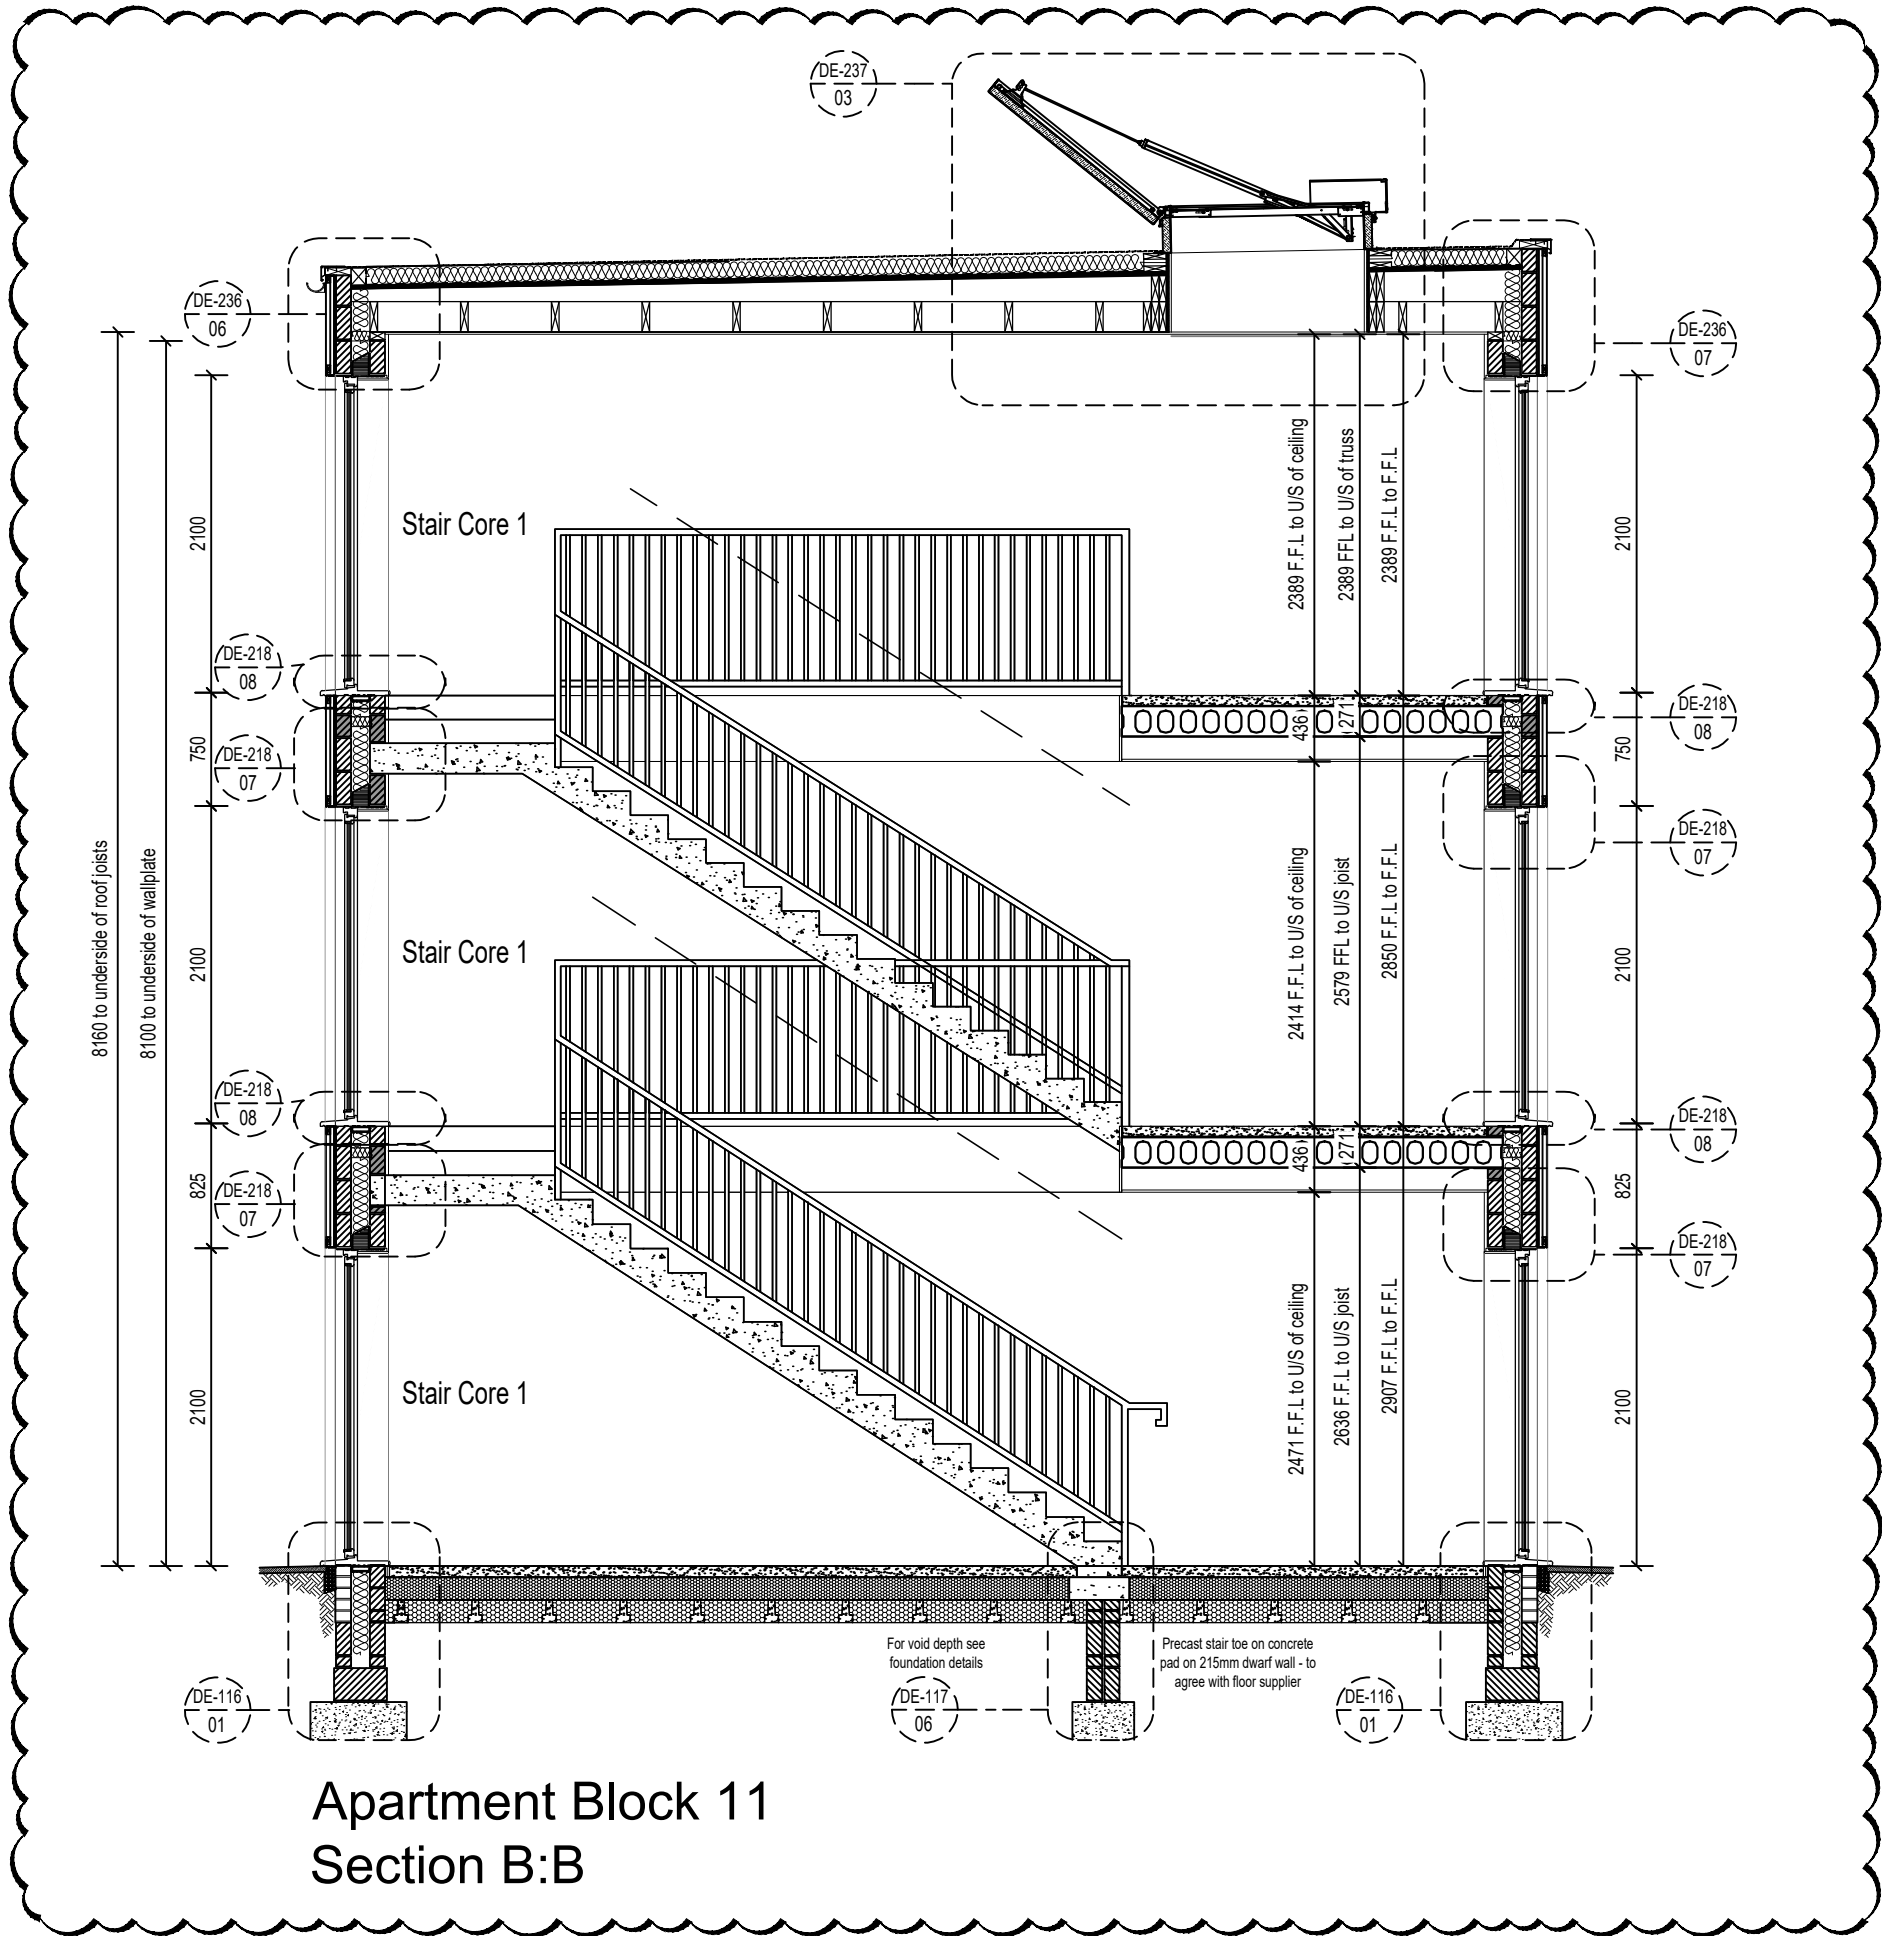

Apartment Block 11
Section B:B

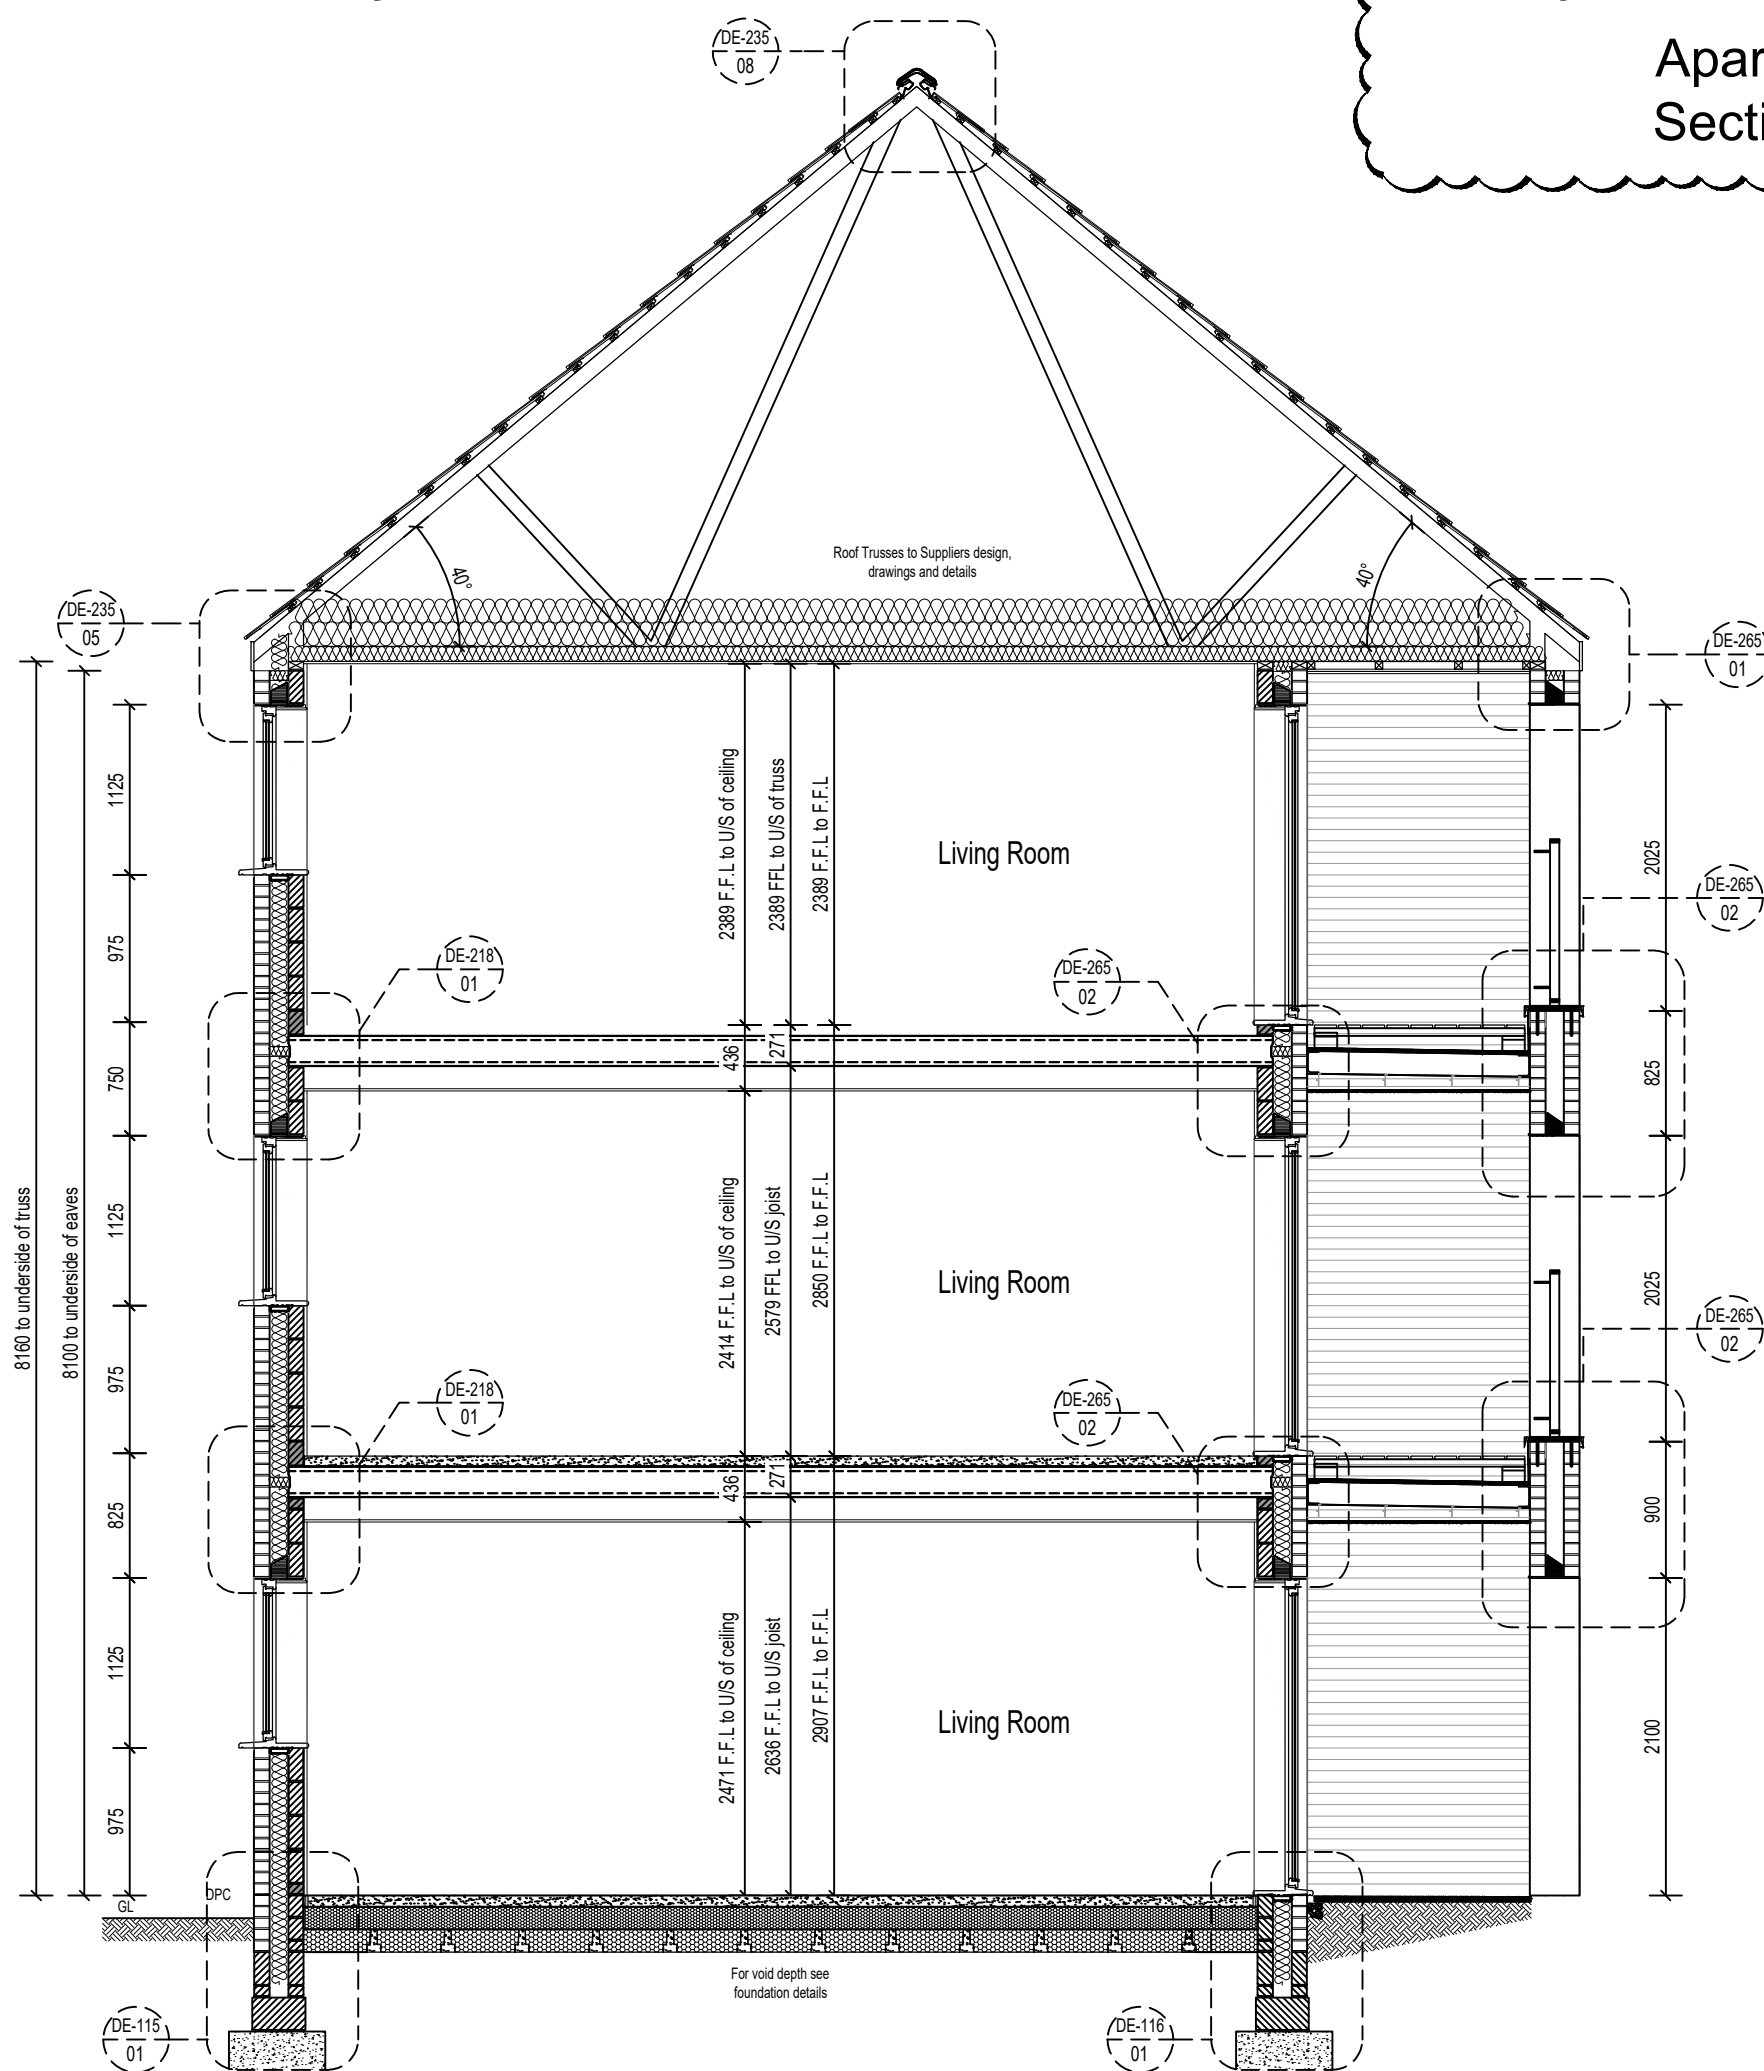

Apartment Block 11
Section C:C

C4	06.02.25	STAIRS MIRRORED ON SECTION B-B TO MATCH PLAN/
C3	02.07.24	SECTION LINE ON PLAN
C2	23.06.23	BALCONY AMENDED TO SUIT DETAIL, GABLE COURSING
C1	06.10.21	AMENDED TO SUIT DETAILS
T1	??.??.20	REDRAWN TO SUIT MASONRY CONSTRUCTION
Rev:	Date:	CONSTRUCTION ISSUE.
		TENDER ISSUE
		Revision History:

Countryside Places People Love

The Drive, Borewood
Bham, B93 9AT
0121 777 36000
countryside-people.com

Unit 5/13, Business & Technology Ctr
Bosworth Drive, Bosworth, Leics, LE12 2DQ
Tel No: 01438 310188
www.trendesign.co.uk

Project:
FREEKES FARM, BURGESS HILL
RESIDENTIAL PHASE 2

Name:	Date:	Name:	Date:
Designed by: ER	NOV 2019	Checked: TM	
Drawn By:		Approved:	

Scale:	Status:
1:50 @ A1	CONSTRUCTION

Drawing Title:
APARTMENT BLOCK 11
SECTION A-A, B-B & C-C
PLOTS 209 - 213

Drawing No:	Rev:
S00034_A_SE_HB2_022	C4