




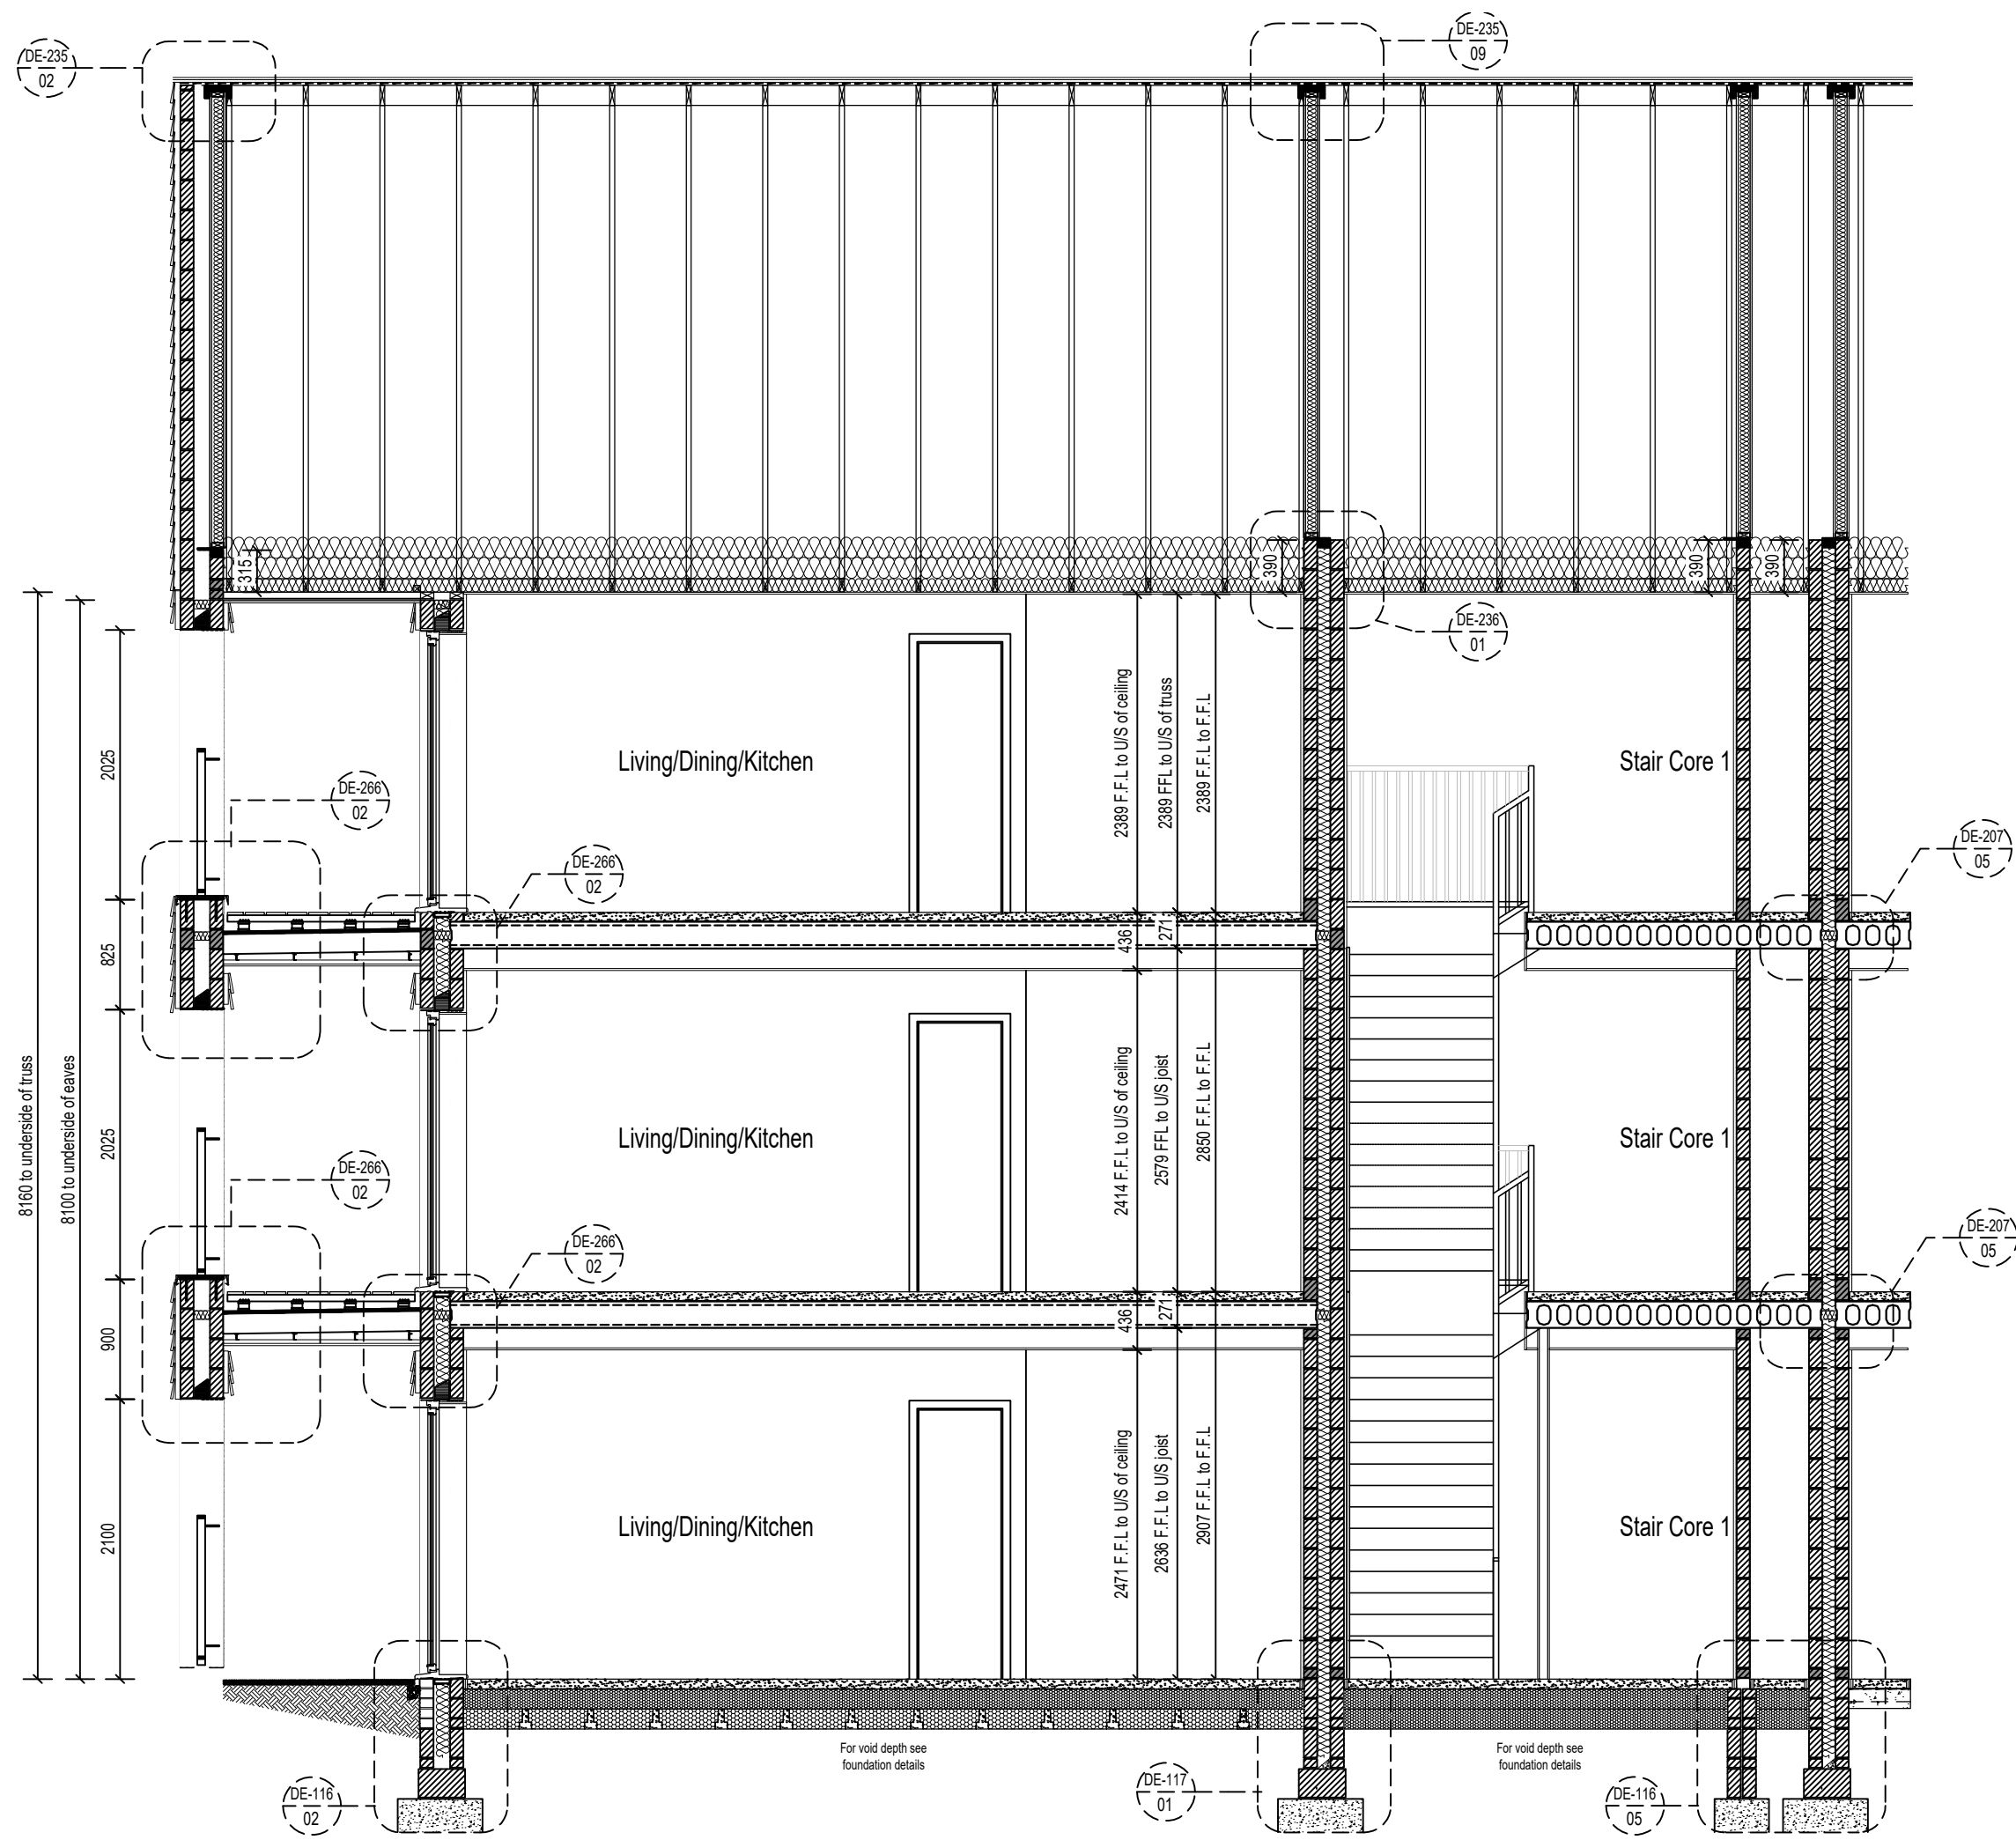


Apartment Block 14
Section A:A
Scale 1:50

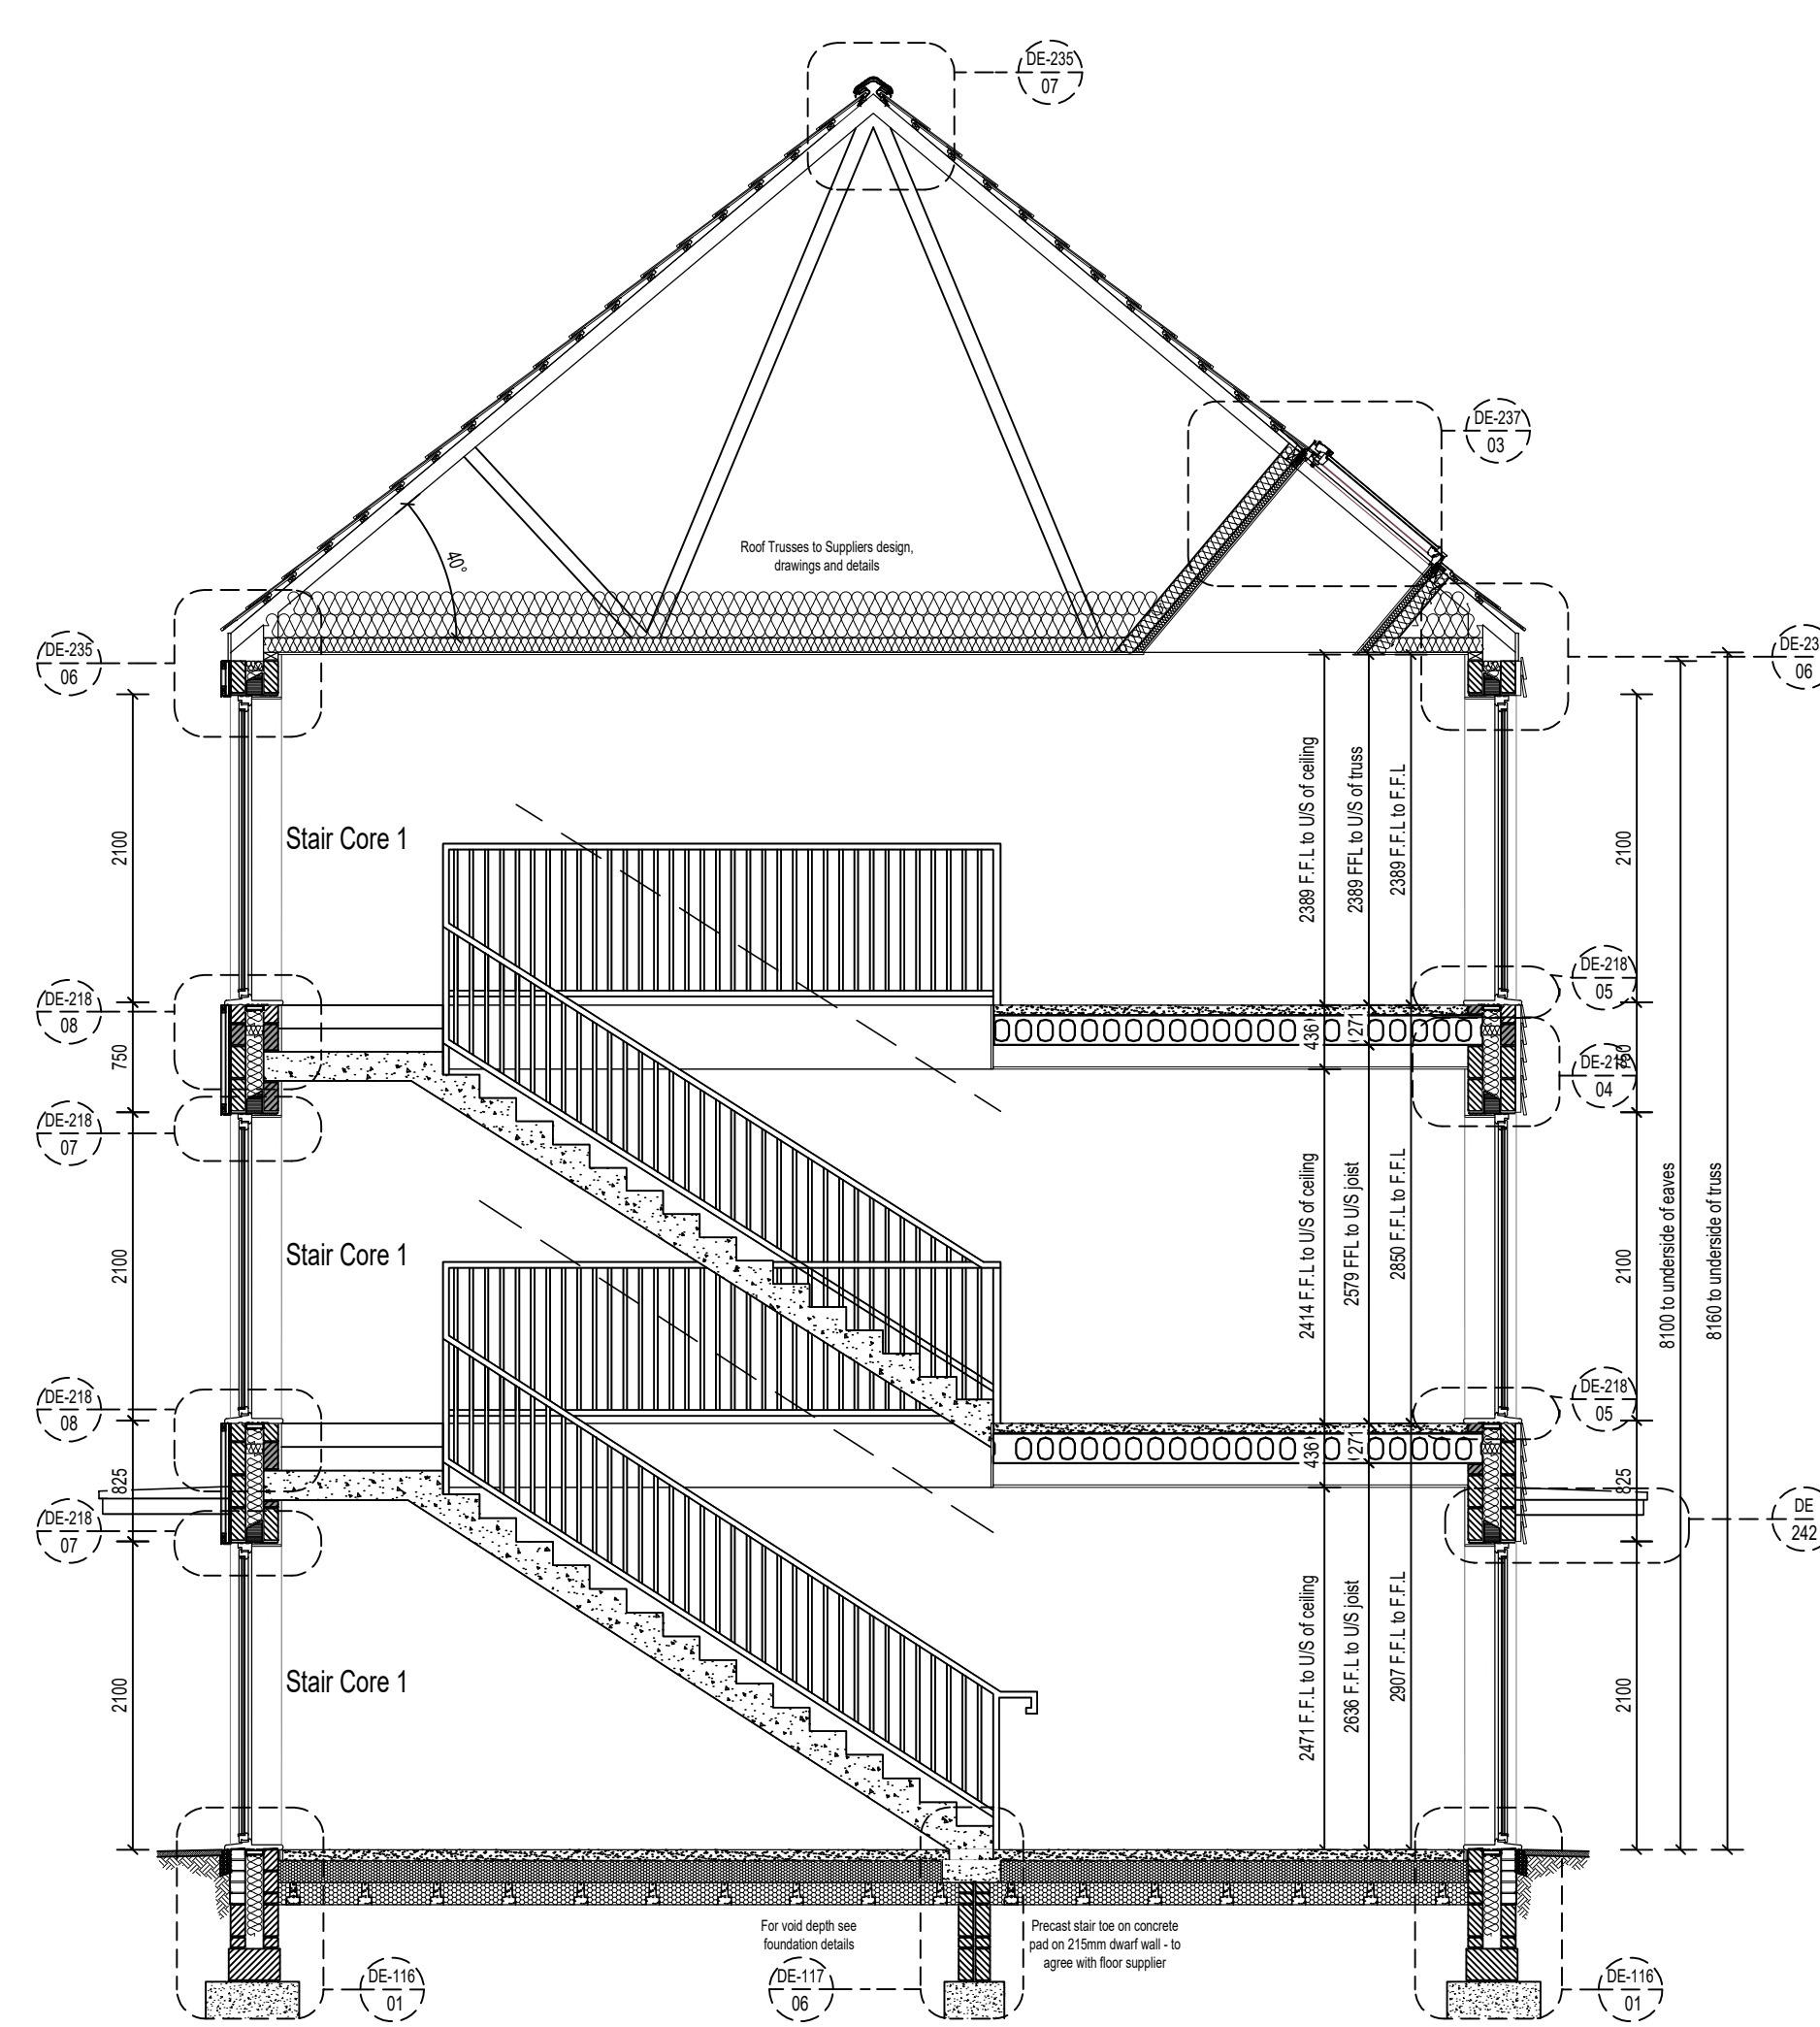


Apartment Block 14
Section B:B
Scale 1:50

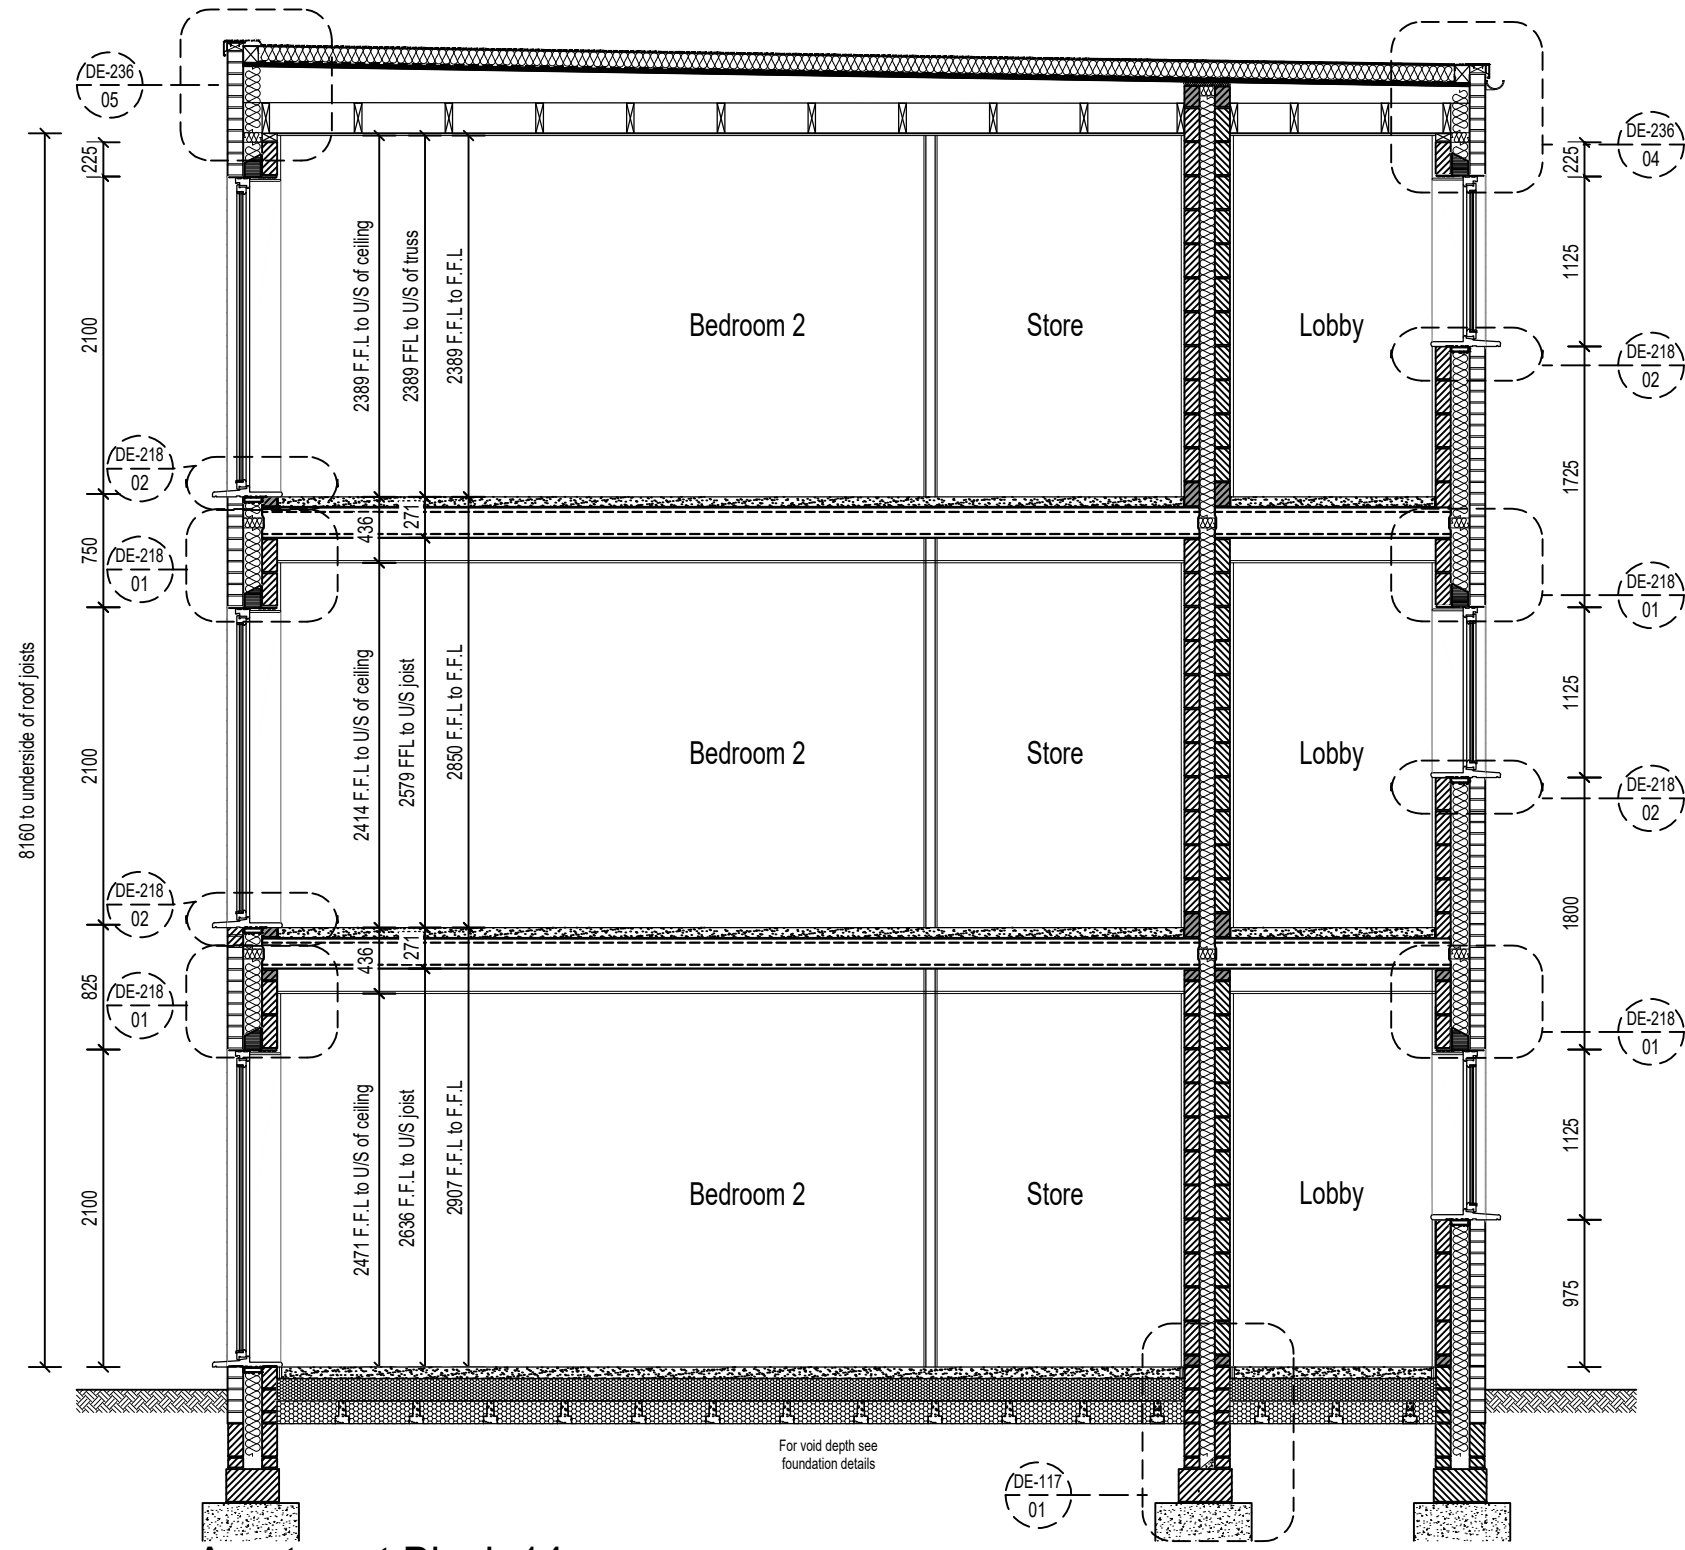

Apartment Block 14
Section E:E
Scale 1:50

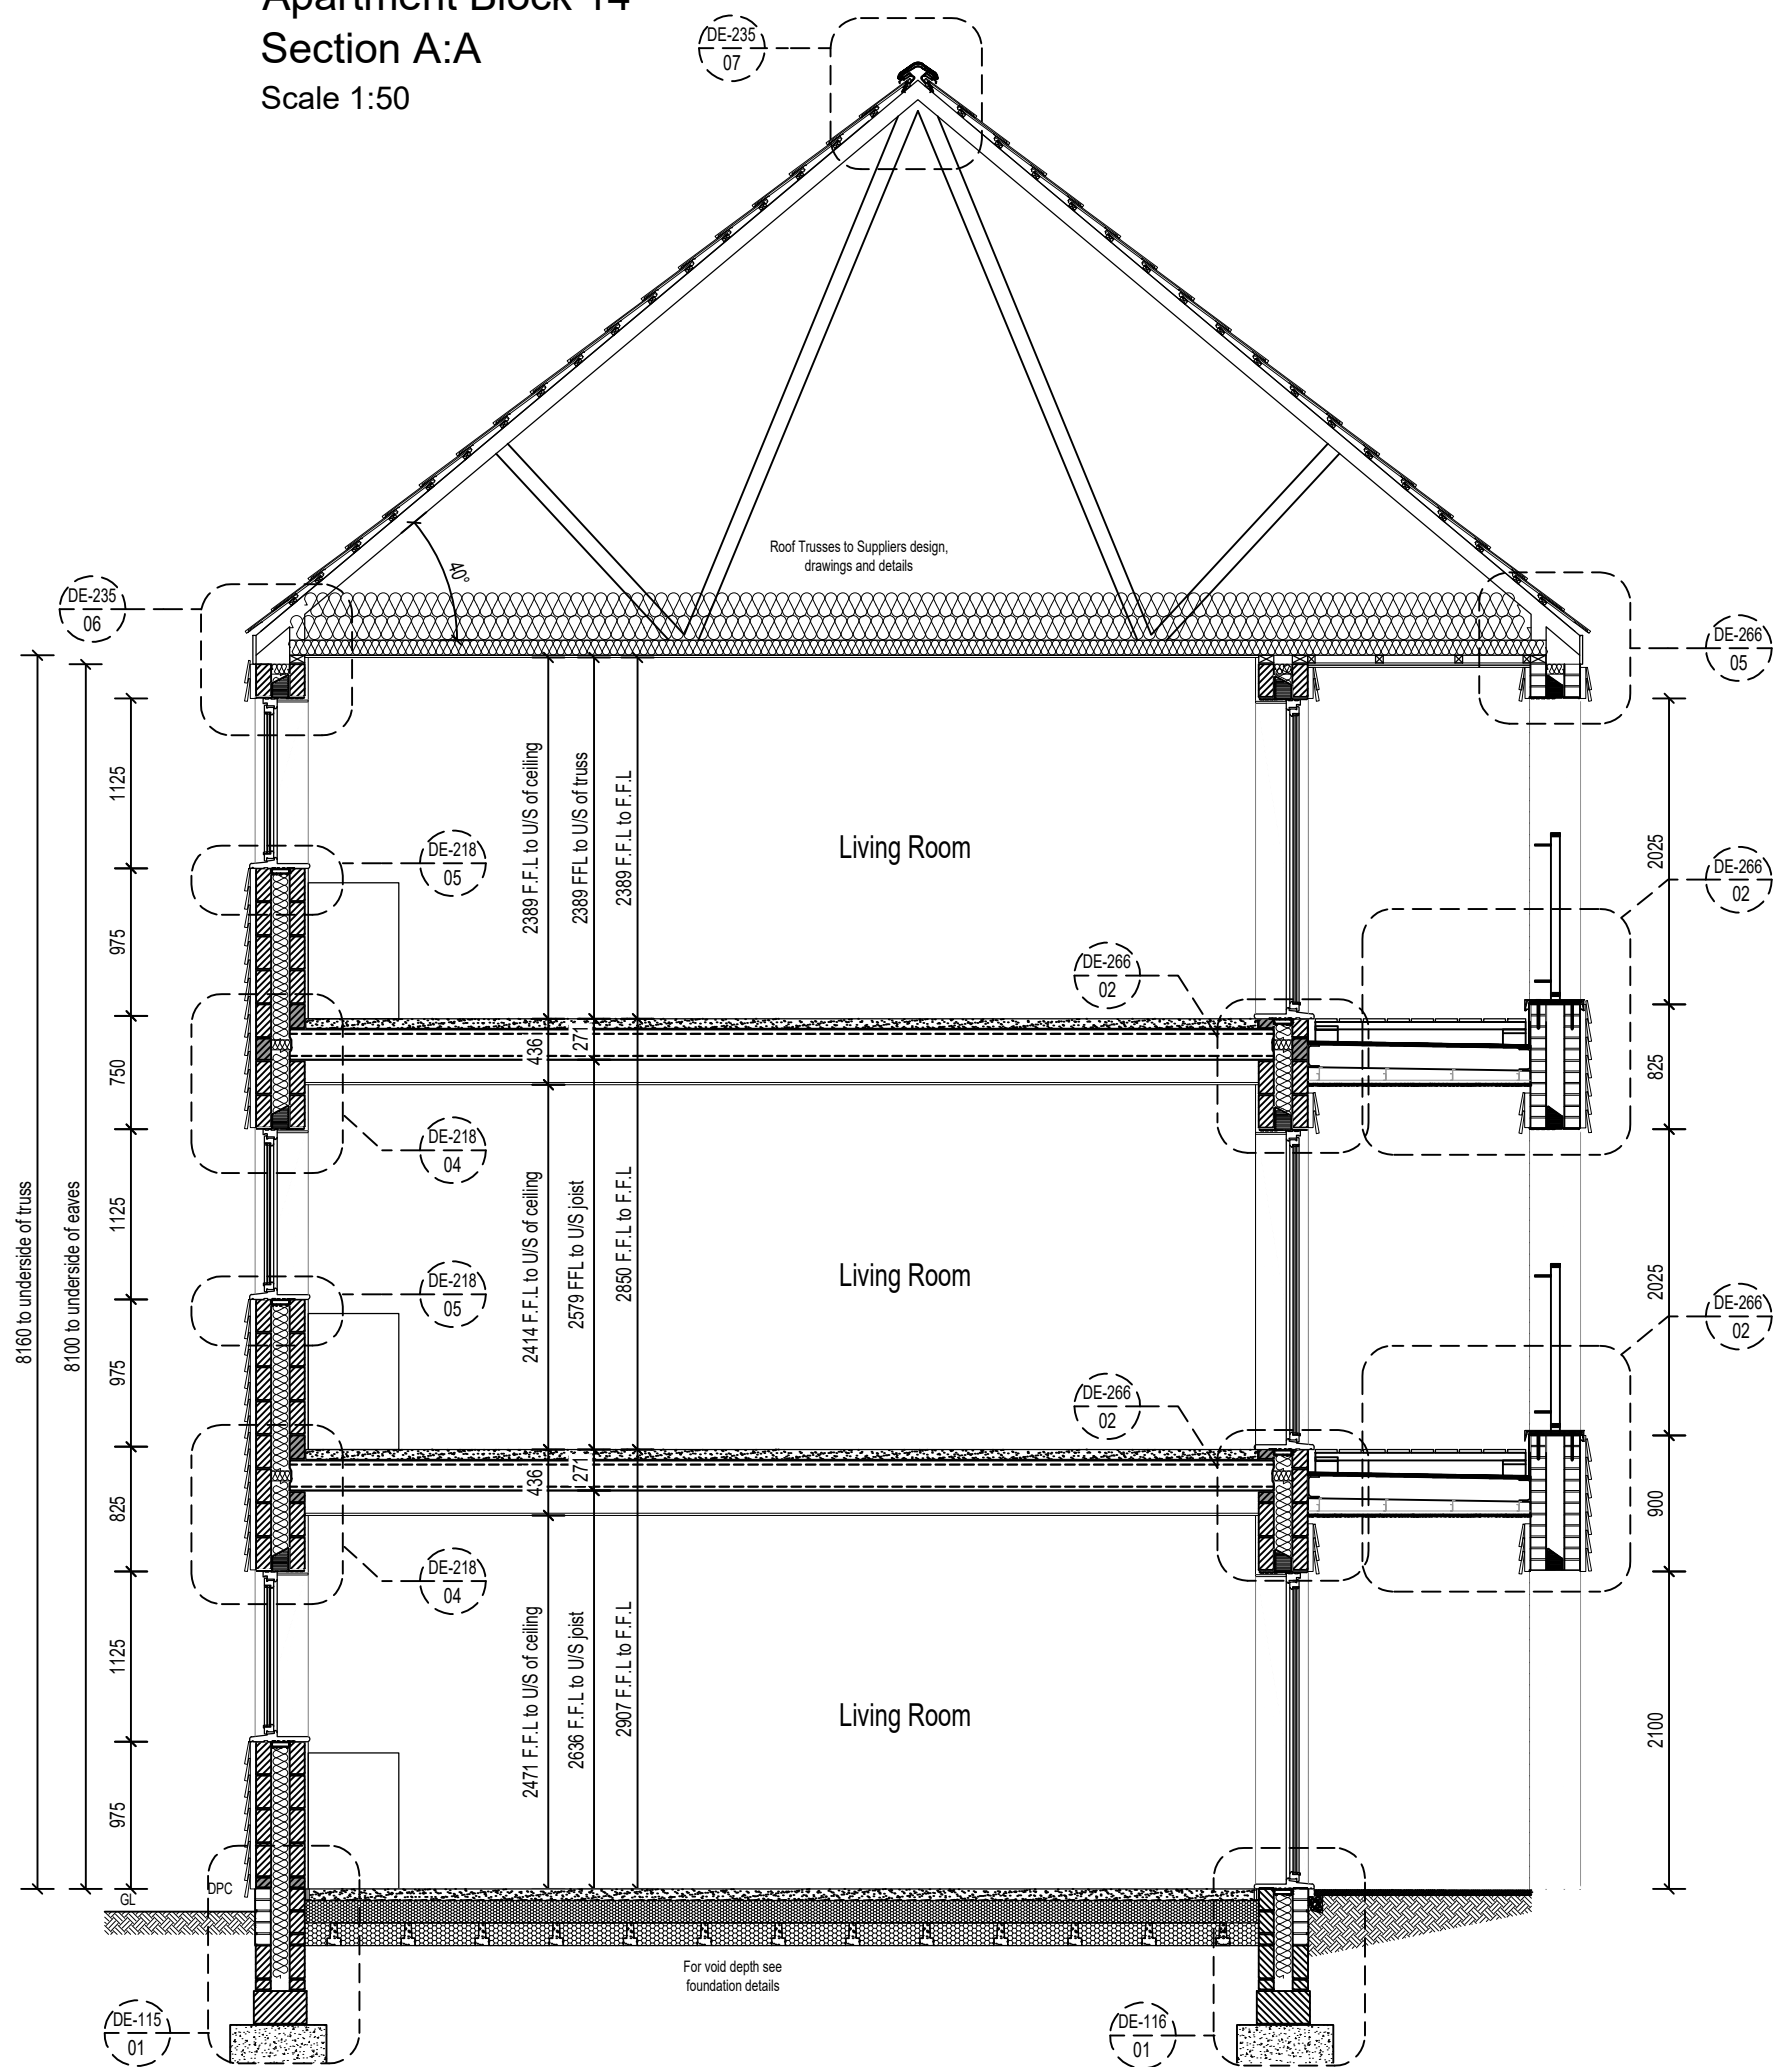

Apartment Block 14
Section C:C
Scale 1:50

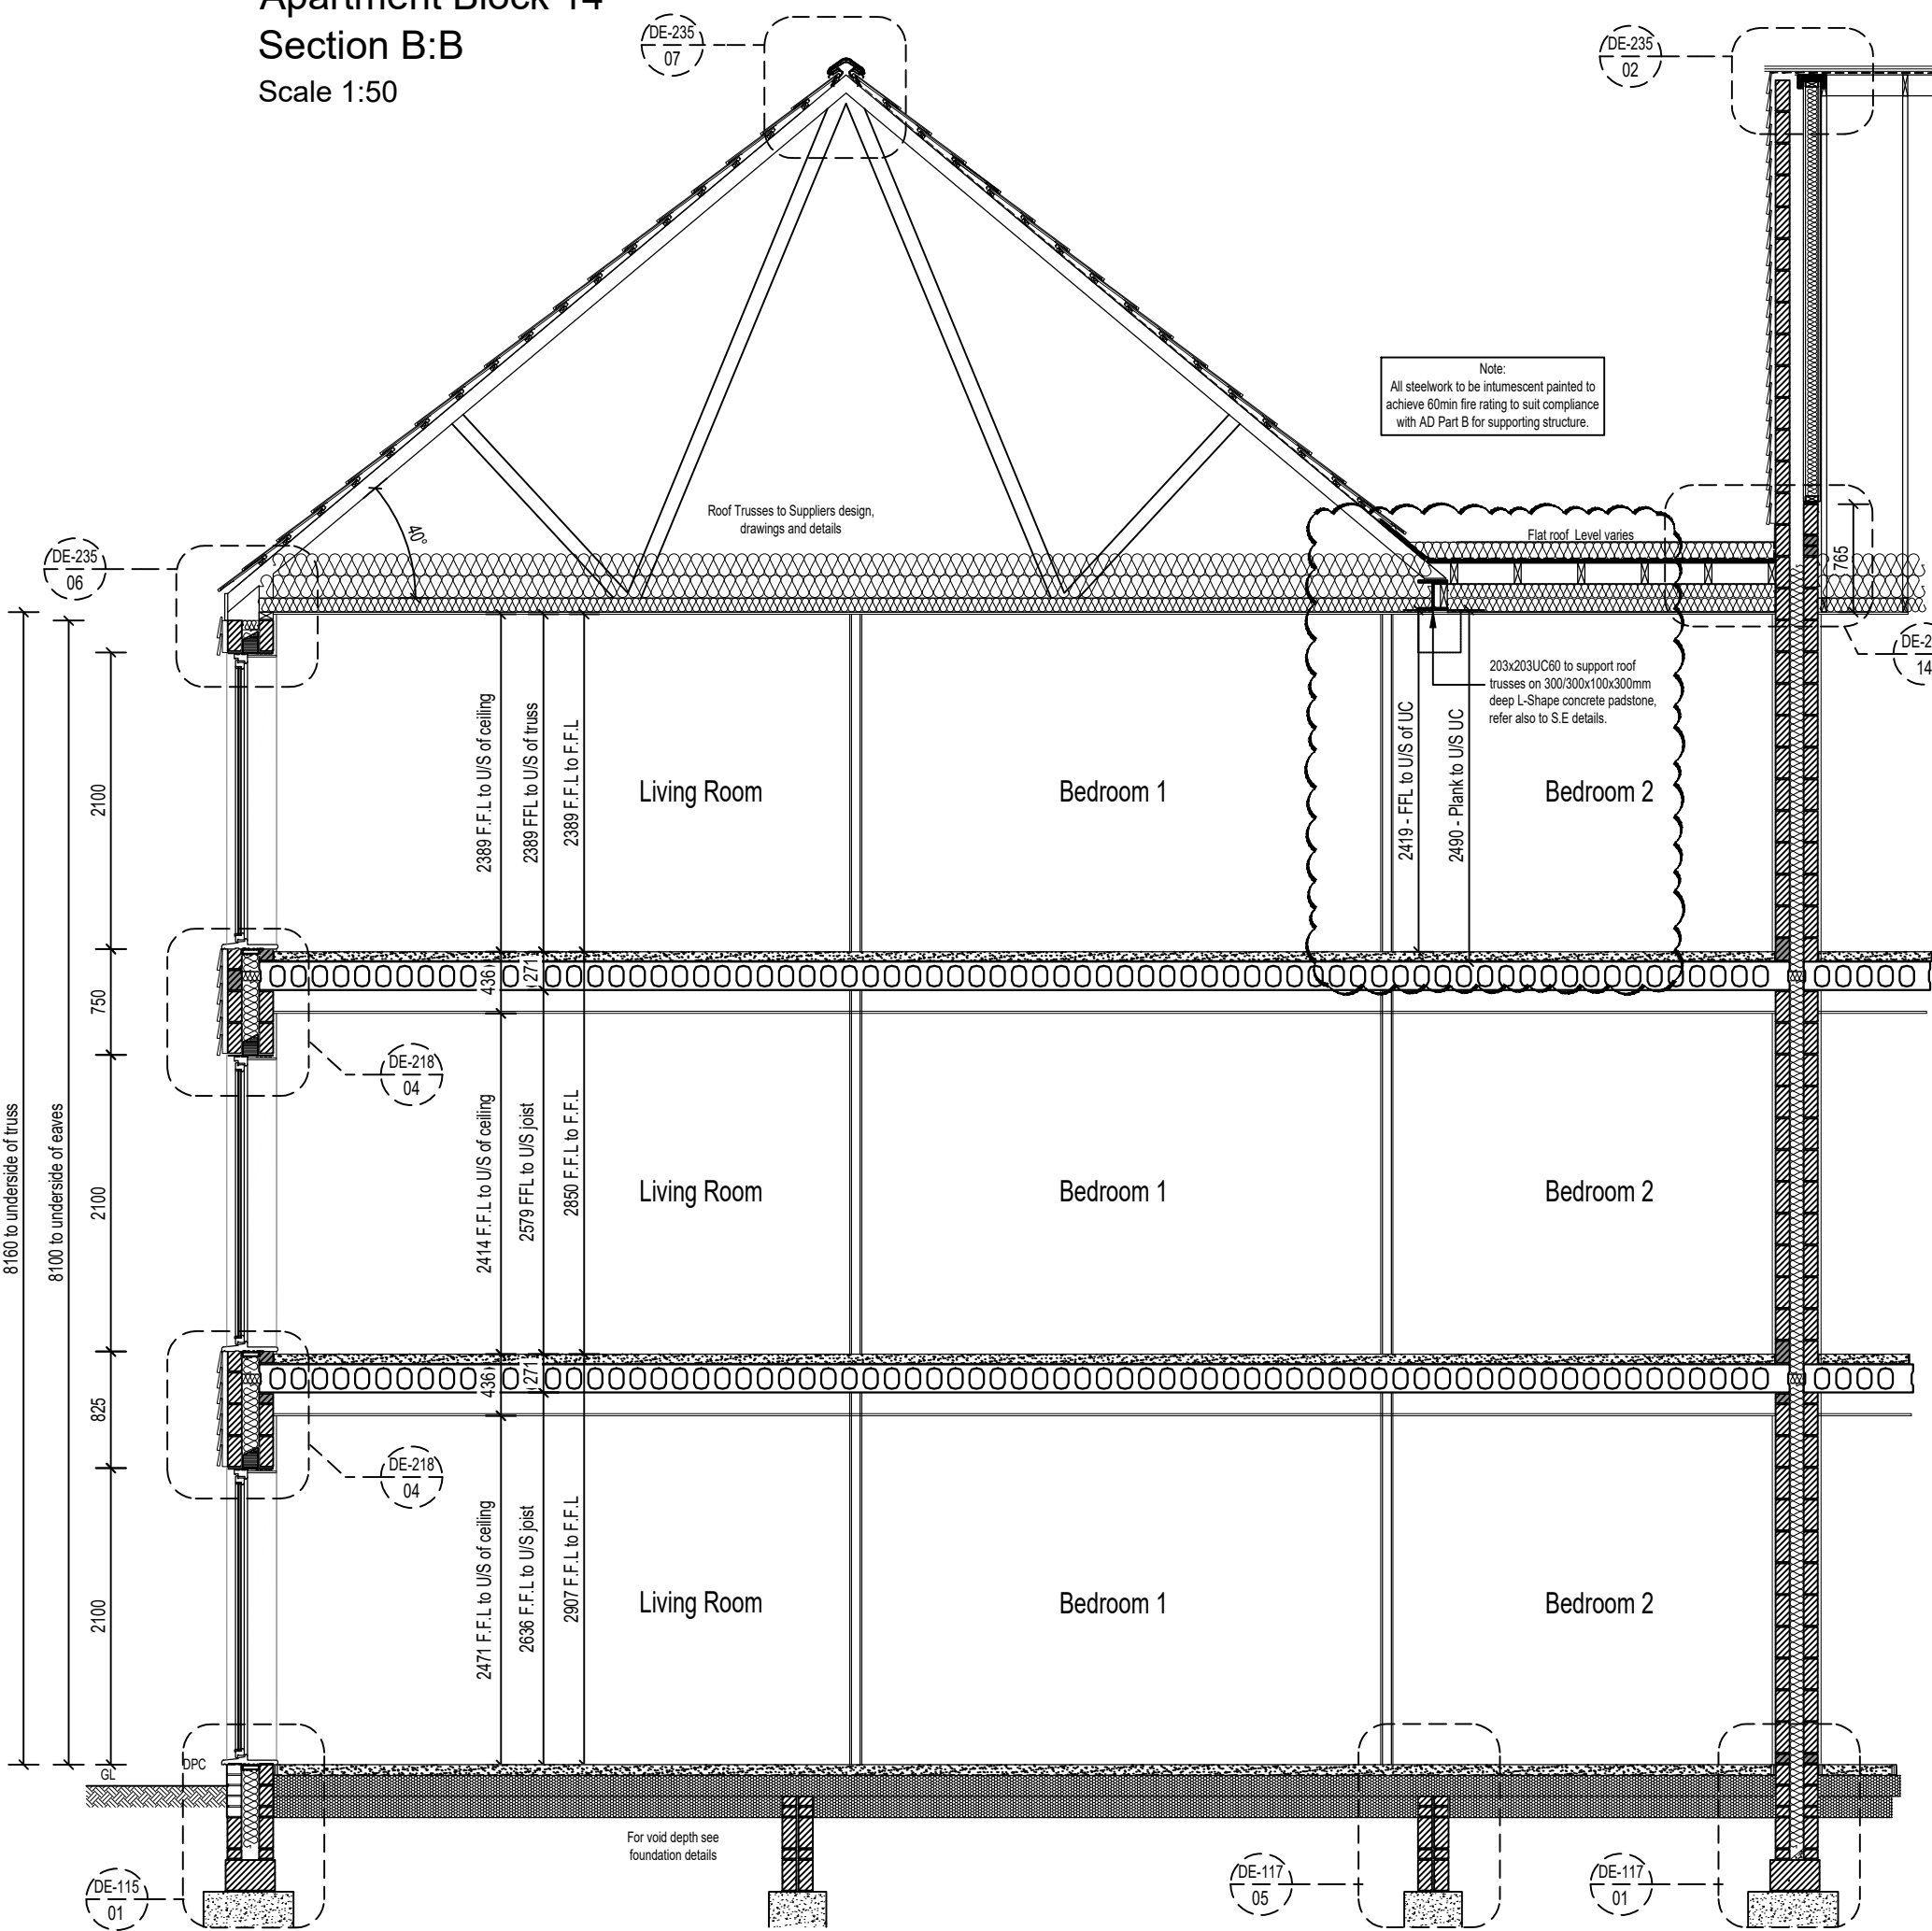

Apartment Block 14
Section D:D
Scale 1:50

©COPYRIGHT: ALL RIGHTS RESERVED. THIS DRAWING MUST NOT BE REPRODUCED WITHOUT PERMISSION.
DO NOT SCALE. THE CONTRACTOR IS RESPONSIBLE FOR CHECKING DIMENSIONS WHICH ARE IN MILLIMETRES UNLESS OTHERWISE STATED.

C5	09.06.25	DIMS TO U/SIDE OF UC ADDED TO SECTION D:D
C4	08.02.25	SECTION B-B AMENDED TO MATCH PLAN/SECTION REF
C3	11.07.24	BALCONY AMENDED TO SUIT DETAIL, GABLE AND PARTY WALL COURSING AMENDED TO SUIT DETAILS SECTIONS D-D AND E-E ADDED
C2	23.06.23	REDRAWN TO SUIT MASONRY CONSTRUCTION
C1	06.10.21	CONSTRUCTION ISSUE.
T1	??,??,20	TENDER ISSUE
Rev:	Date:	Revision History:

Countryside Places People Love
The Drive, Berrisford
Barn, 2013 147
01277 760000
countryside-people.com

Unit 513, Business & Technology Ctr.
Bosmer Drive, Stevenage, Herts, SG1 2DX.
Tel No. 01438 310185
www.tremdesign.co.uk

Project:
FRECKS FARM, BURGESS HILL
RESIDENTIAL PHASE 2

Designed by:	Name:	Date:	Checked:	Name:	Date:
Drawn By:	ER	NOV 2019	Approved:	TM	

Scale:	Status:
1:50 @ A1	CONSTRUCTION

Drawing Title:
APARTMENT BLOCK 14
SECTION A-A, B-B & C-C
PLOTS 360 - 370

Drawing No:	Rev:
S00034_A_SE_HB2_023	C5